
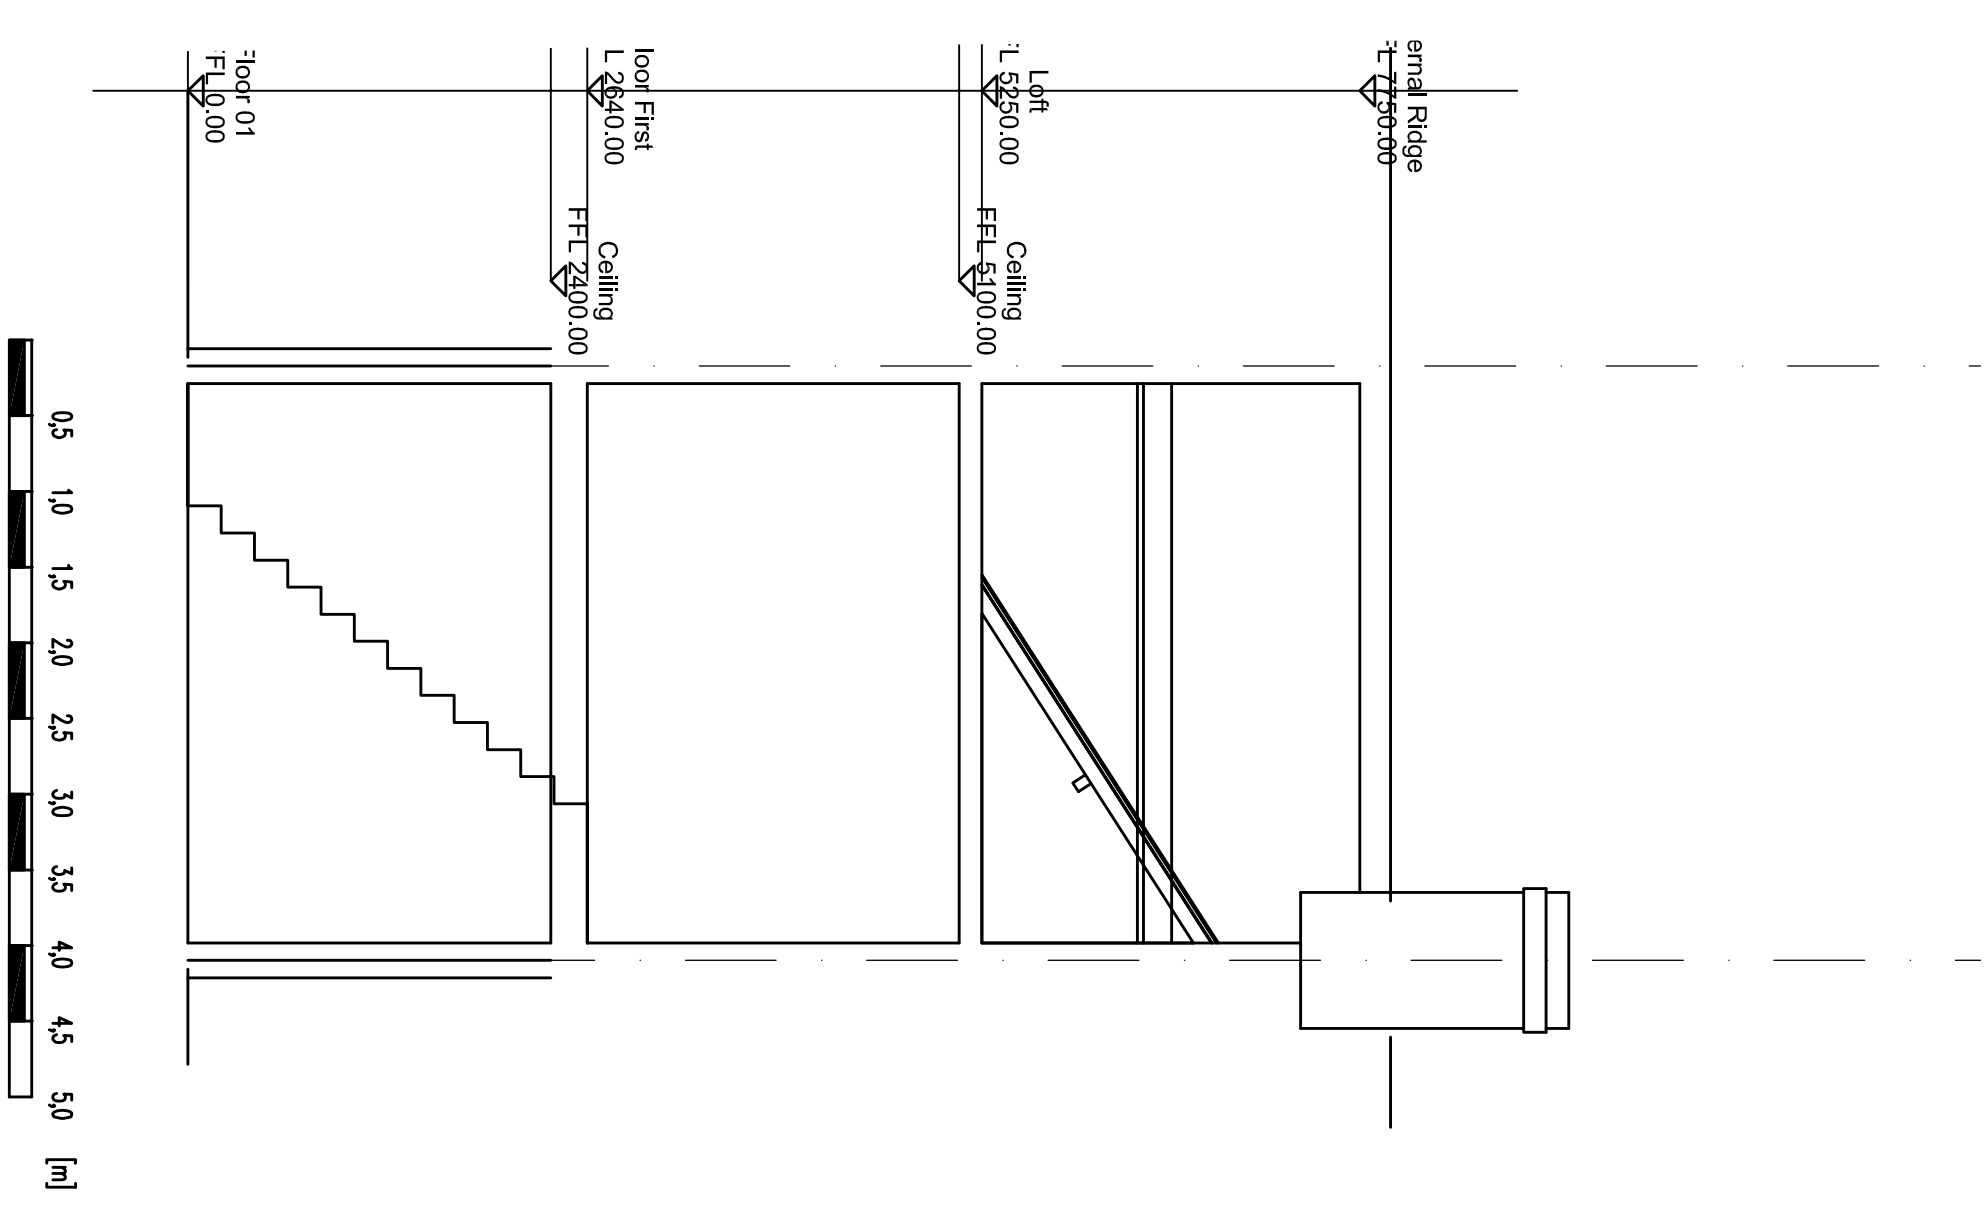


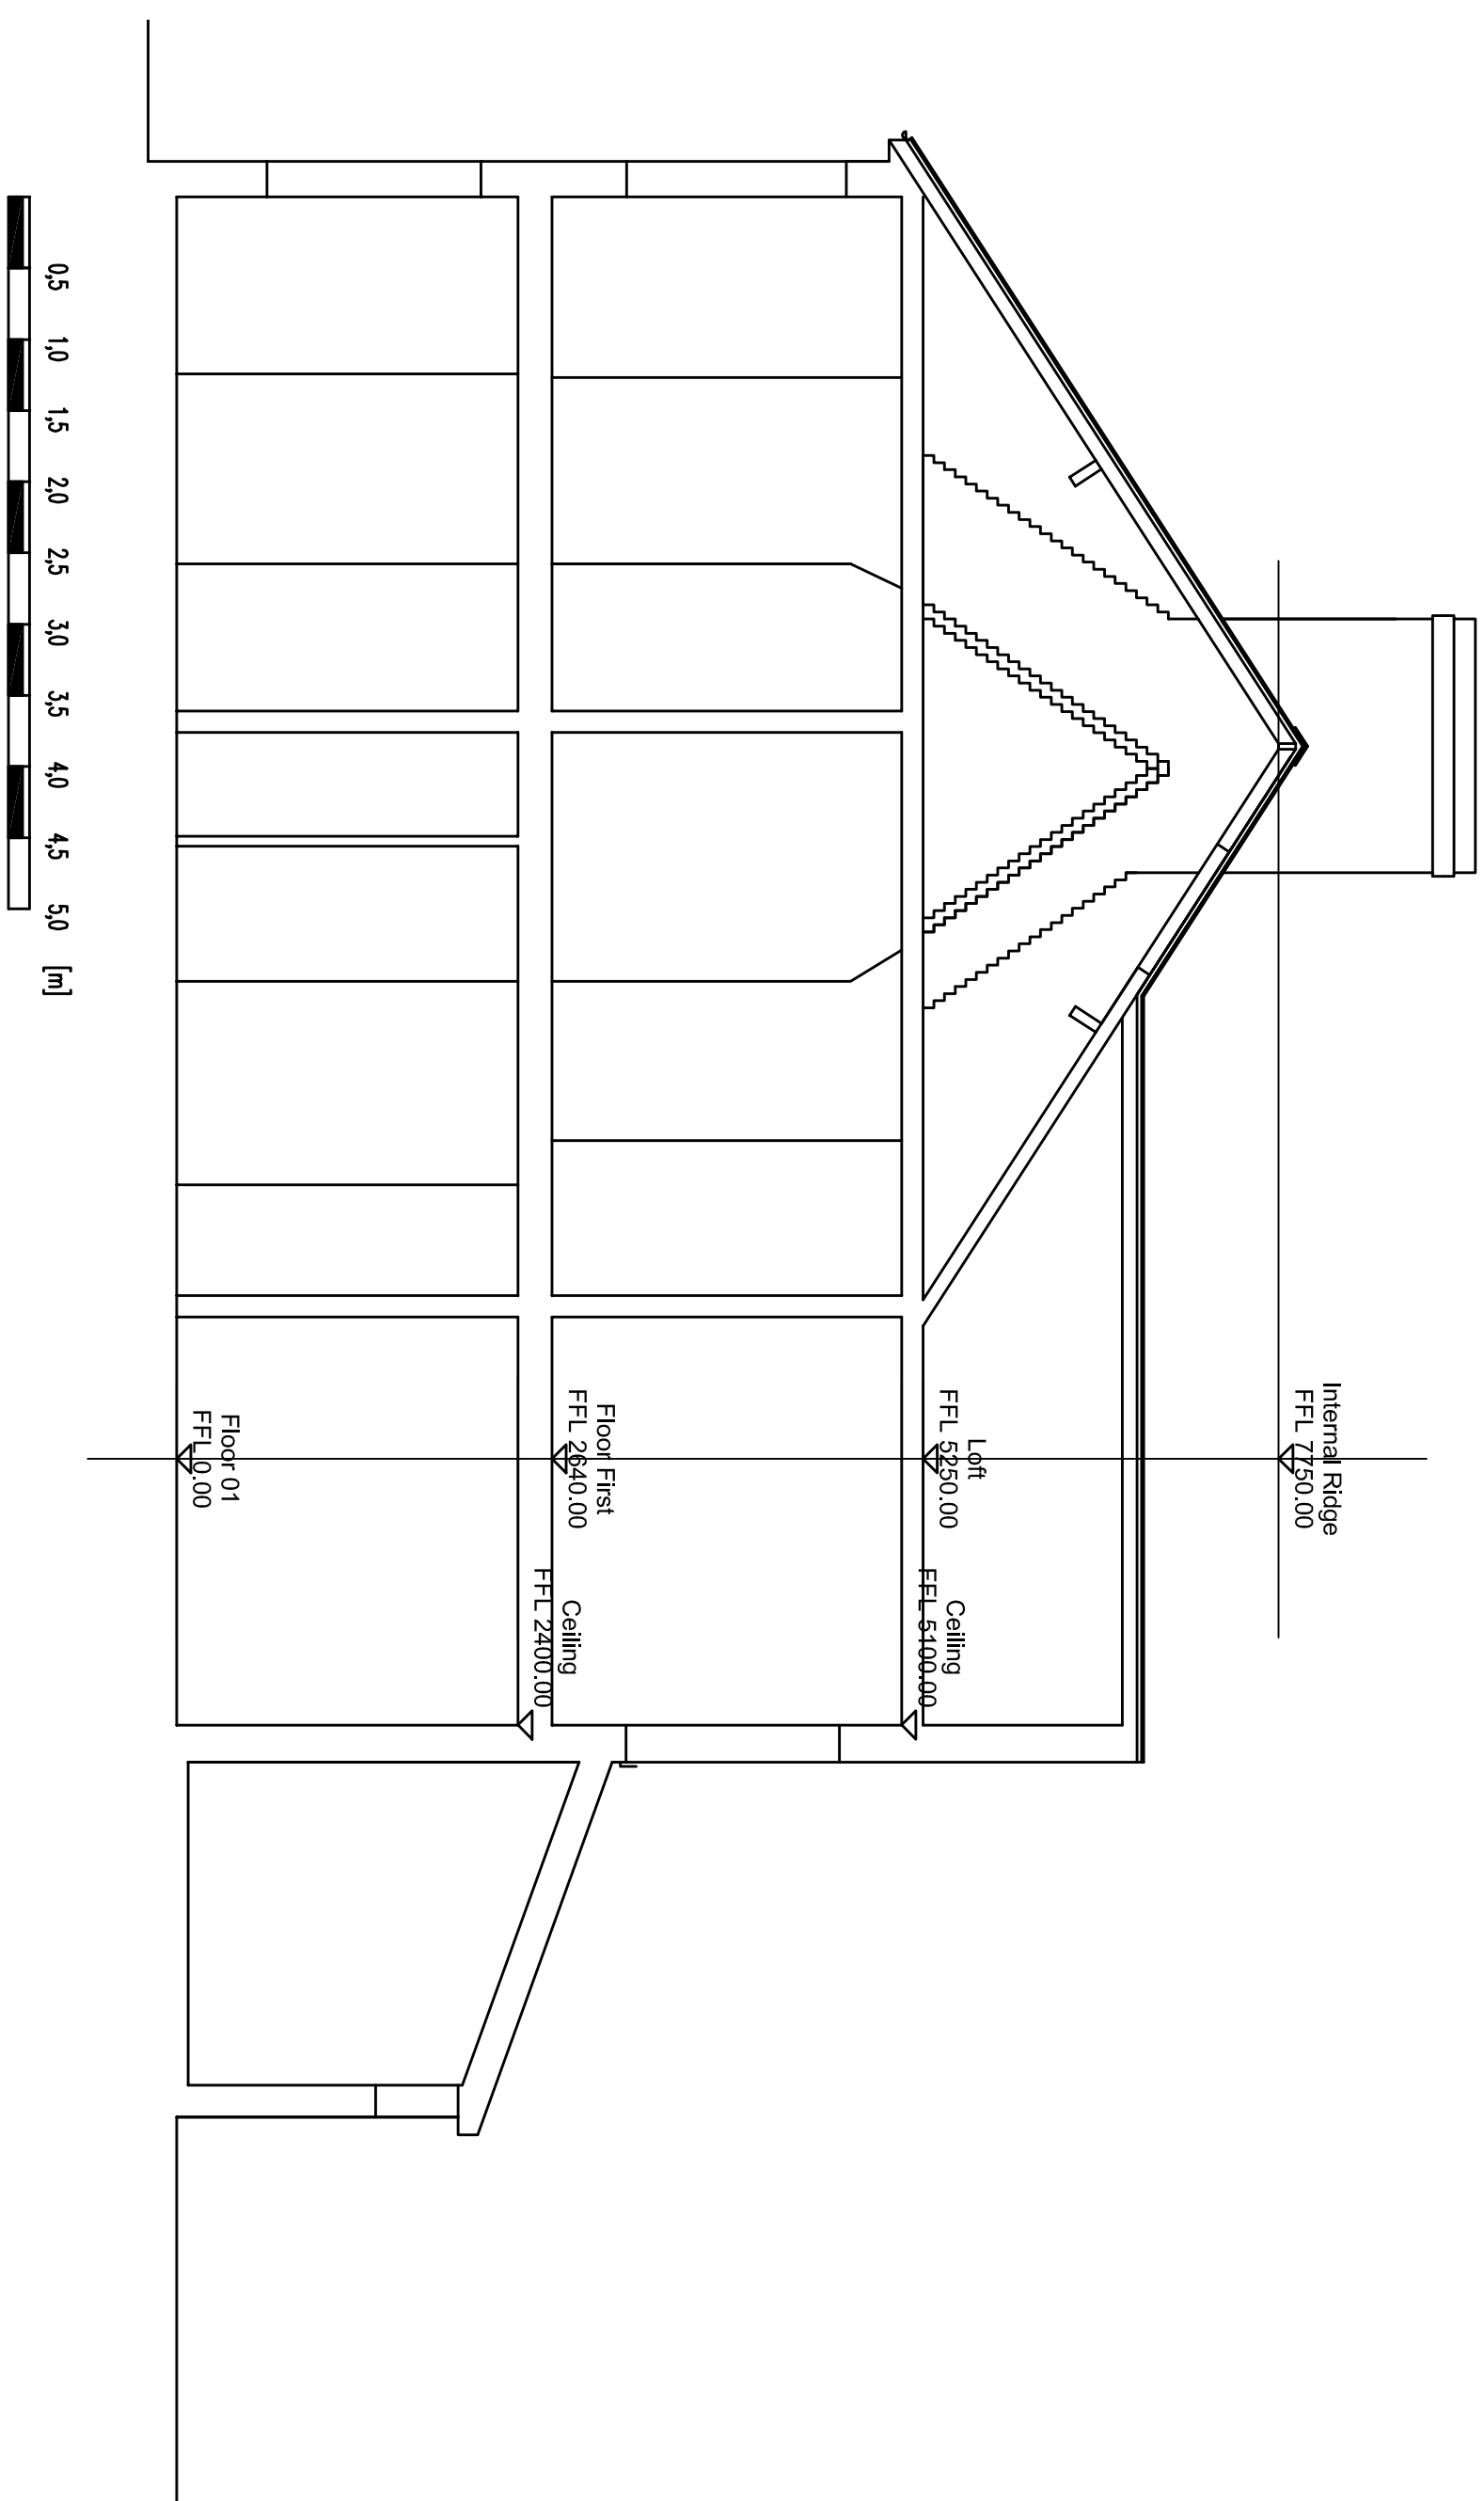

Section AA

Section CC

[illegible]