



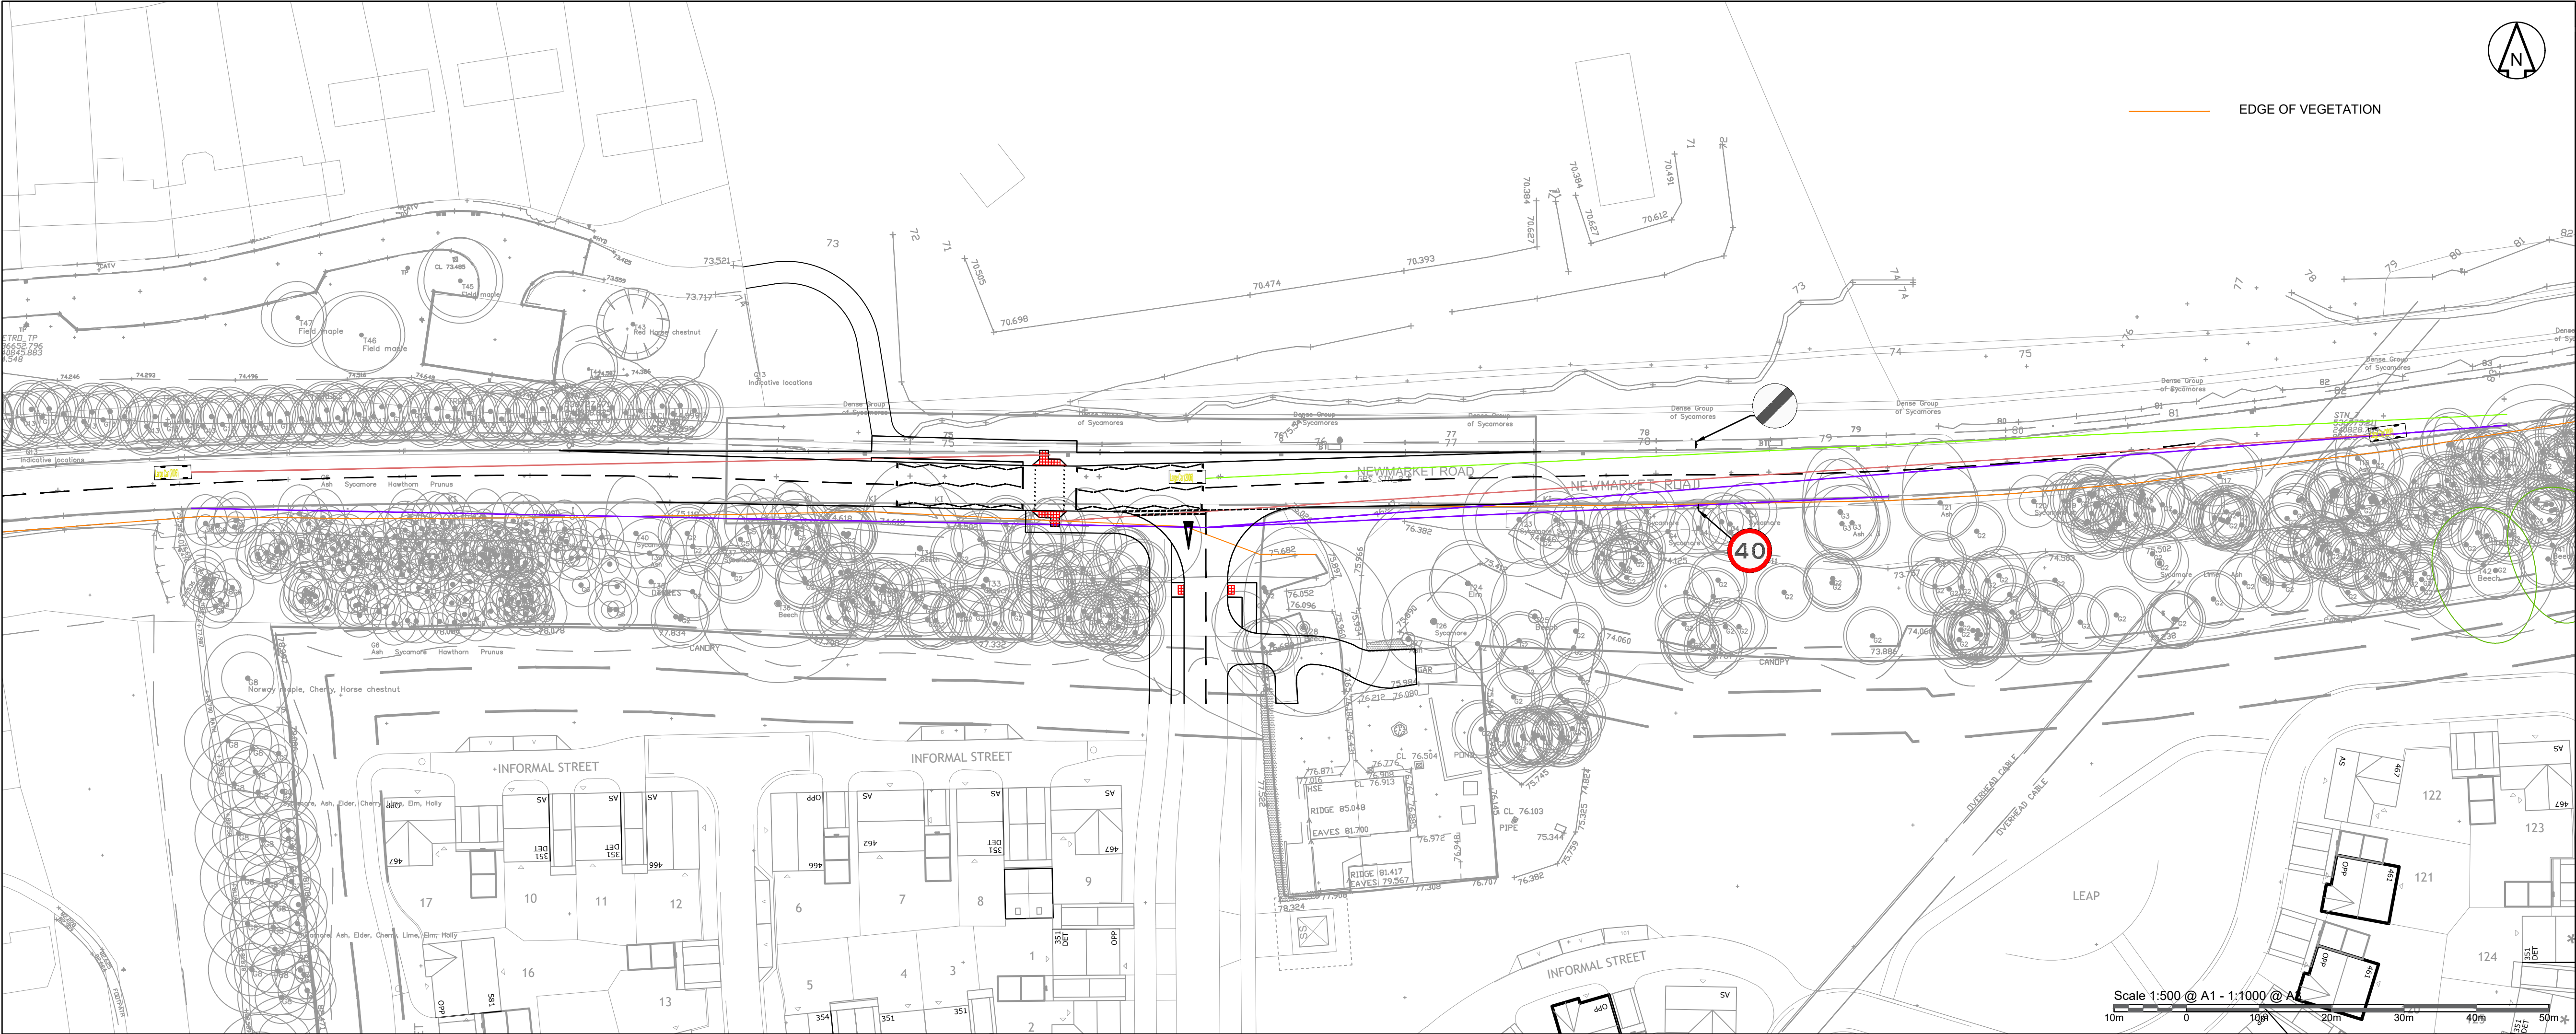

DO NOT SCALE OFF THIS DRAWING

- NOTES
1. This drawing is indicative and subject to discussions with local & national highway authorities. This design is also subject to confirmation of land ownership, topography, location of statutory services, detailed design and traffic modelling.
 2. Markides Associates accept no responsibility for any unauthorised amendments to this drawing. Do not rely on dimensions scaled from this plan.

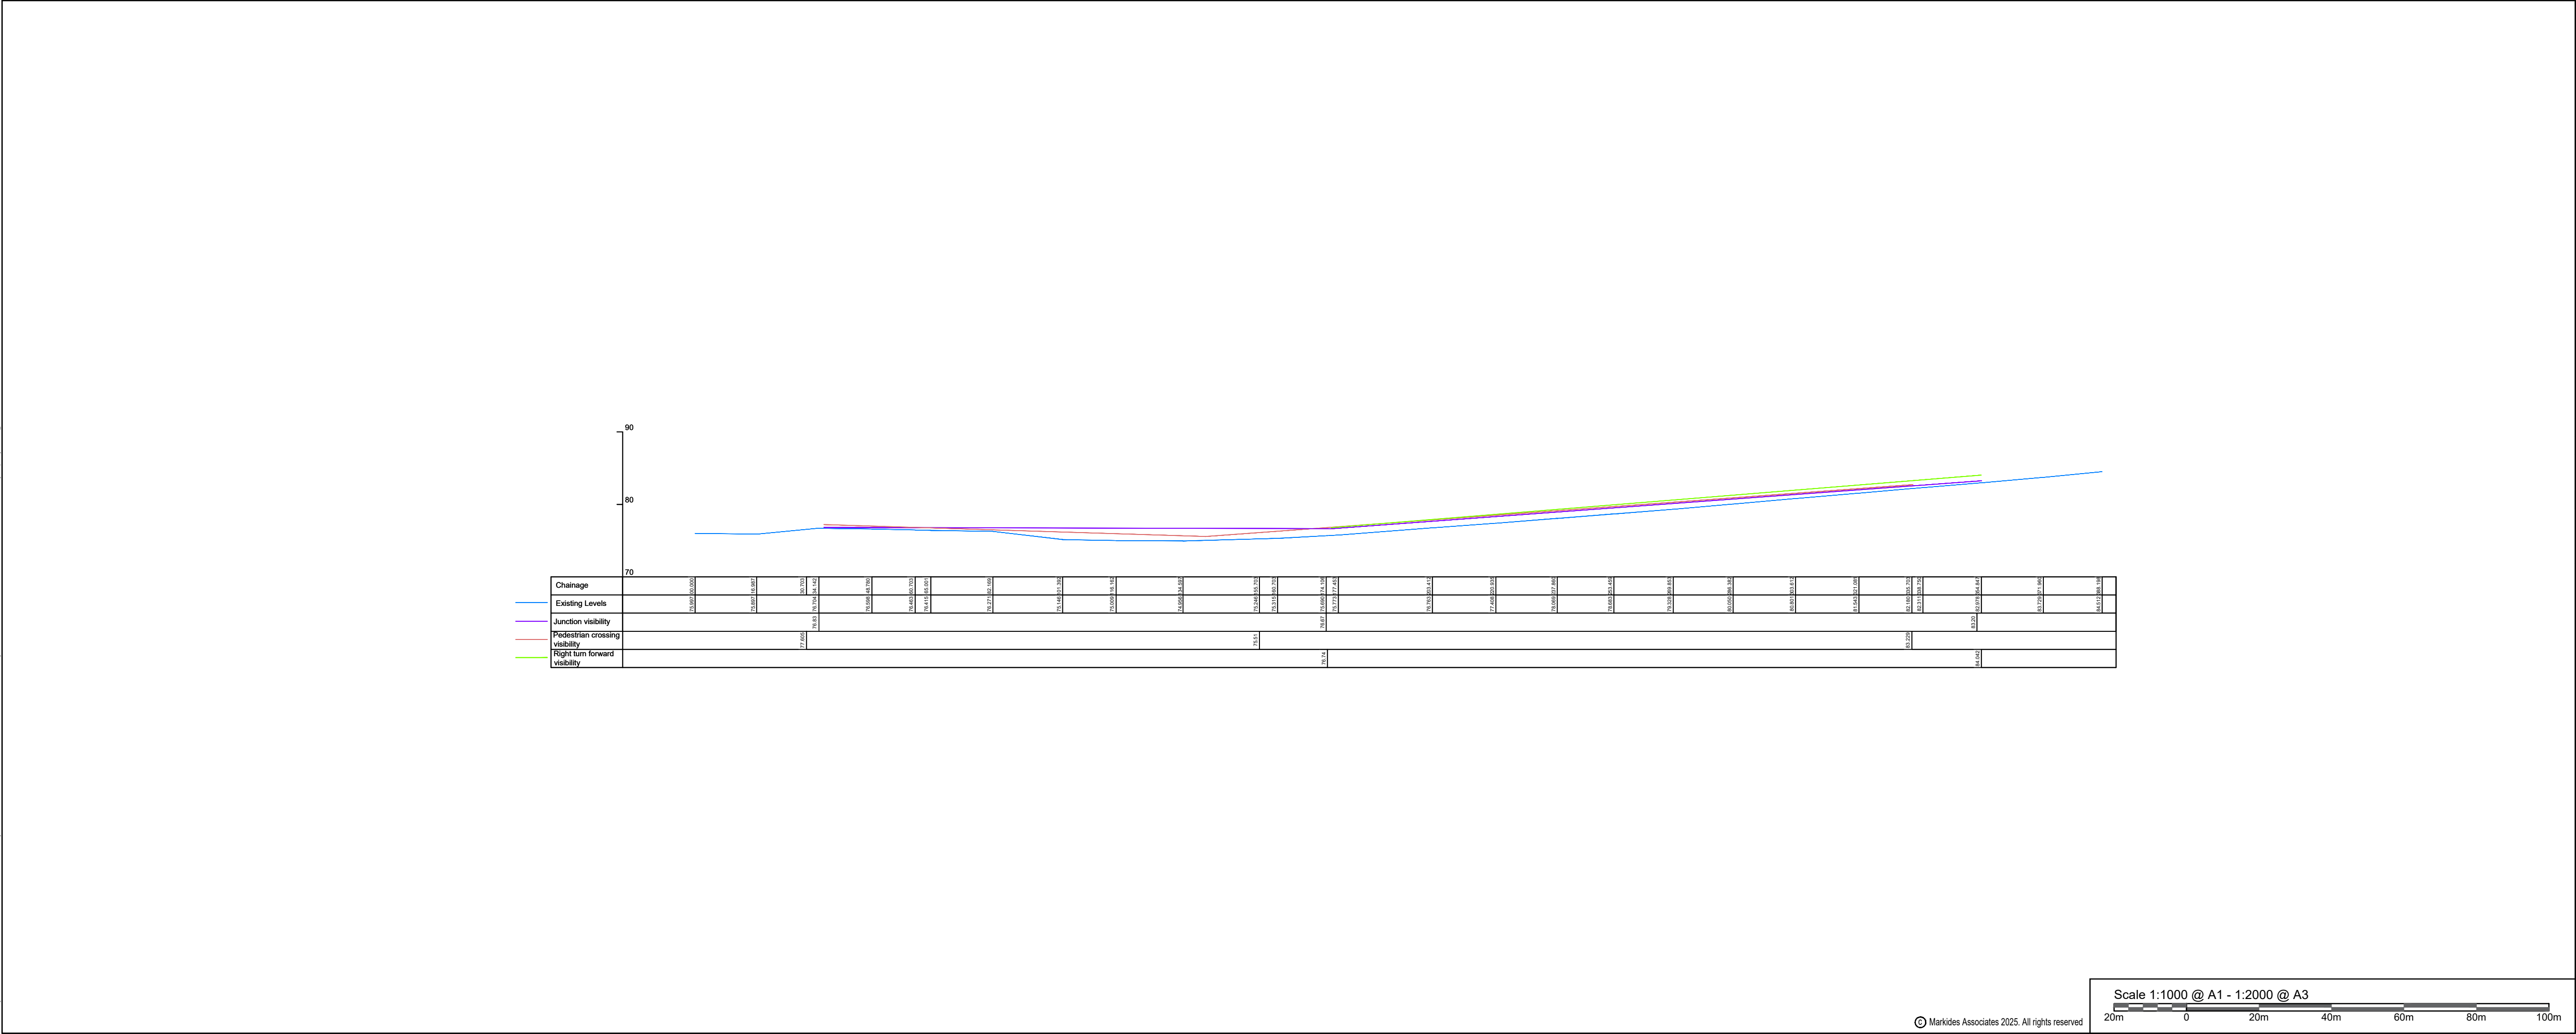

Revision History					
Rev	Comment	By	Chkd	Appr	Date
P04	FOR INFORMATION	NB	AS	AS	17.11.25
P03	FOR INFORMATION	NB	AS	AS	11.11.25
P02	FOR INFORMATION	NB	AS	AS	04.04.25
P01	FOR INFORMATION	NB	AS	AS	27.08.24

S2 - FOR INFORMATION

VISTRY GROUP PLC

MARKIDES ASSOCIATES

TRANSPORT PLANNING AND ENGINEERING

2nd floor
The Bridge
73-81 Southbank Bridge Road
London SE1 8NQ

Telephone: 0207 442 2225
E: enquiries@markidesassociates.co.uk
W: www.markidesassociates.co.uk

Project
NEWMARKET ROAD, ROYSTON

Drawing Title
VISIBILITY SPLAYS