



DO NOT SCALE OFF THIS DRAWING

NOTES

1. This drawing is indicative and subject to discussions with local & national highway authorities. This design is also subject to confirmation of land ownership, topography, location of statutory services, detailed design and traffic modelling.

2. This drawing is based upon drawing number XXX supplied by XXX and Markides Associates shall not be liable for any inaccuracies or deficiencies.

3. Markides Associates accept no responsibility for any unauthorised amendments to this drawing. Do not rely on dimensions scaled from this plan.

4. Highway boundary information has been provided by XXX County Council on XXX and has been transcribed by Markides Associates onto an Ordnance Survey base. Markides Associates accepts no liability for the accuracy of the data provided and the highway boundary information shown is subject to checks by a licensed conveyancer.

5. Any swept path analysis has been undertaken using Autodesk vehicle tracking software (AutoTRACK) and Markides Associates shall not be liable for any inaccuracies or deficiencies.

KEY

NEW FOOTWAY/CYCLEWAY

NEW CARRIAGEWAY

NEW VERGE

NEW FOOTWAY/CYCLEWAY IN LPA LAND

EXISTING FOOTWAY

EXISTING CARRIAGEWAY

KEY PLAN

Revision History

Rev	Comment	By	Chkd	Appr	Date
P05	FOOTWAY/CYCLEWAY EXTENT CHANGED	NB	AS	AS	19.11.25
P04	FOR INFORMATION	NB	AS	AS	28.10.25
P03	FOR INFORMATION	NB	AS	AS	20.10.25
P02	MINOR AMENDMENTS	JPB	AS	AS	26.09.25
P01	MINOR REVISIONS & ADDITIONAL NOTES	MS	AS	AS	17.09.25

Current Revision

Rev	Comment	By	Chkd	Appr	Date
P05	FOR INFORMATION	NB	AS	AS	19.11.25

S2 - FOR INFORMATION

VISTRY GROUP PLC

MARKIDES ASSOCIATES

TRANSPORT PLANNING AND ENGINEERING

2nd floor
The Bridge
73-83 Southwick Bridge Road
London SE15 0LQ

Telephone: 0207 442 2225
E: enquiries@markidesassociates.co.uk
W: www.markidesassociates.co.uk

Project

NEWMARKET ROAD, ROYSTON

Drawing Title

GENERAL ARRANGEMENT
PROPOSED SITE ACCESS PRIORITY
JUNCTION (SHEET 1 OF 4)

Markides Associates reference:

23324

1:200 @ A1

23324-MA-XX-XX-DR-C-0103 - P05

M:\Projects\2025\23324 - Newmarket Road - Royston\08 CAD-BIM\08.01 CAD A Preliminary\23324-MA-XX-XX-DR-C-0103 P05 CA.dwg

© Markides Associates 2025. All rights reserved



DO NOT SCALE OFF THIS DRAWING

NOTES

1. This drawing is indicative and subject to discussions with local & national highway authorities. This design is also subject to confirmation of land ownership, topography, location of statutory services, detailed design and traffic modelling.

2. This drawing is based upon drawing number XXX supplied by XXX and Markides Associates shall not be liable for any inaccuracies or deficiencies.

3. Markides Associates accept no responsibility for any unauthorised amendments to this drawing. Do not rely on dimensions scaled from this plan.

4. Highway boundary information has been provided by XXX County Council on XXX and has been transcribed by Markides Associates onto an Ordnance Survey base. Markides Associates accepts no liability for the accuracy of the data provided and the highway boundary information shown is subject to checks by a licensed conveyancer.

5. Any swept path analysis has been undertaken using Autodesk vehicle tracking software (AutoTRACK) and Markides Associates shall not be liable for any inaccuracies or deficiencies.

KEY

NEW FOOTWAY/CYCLEWAY

NEW CARRIAGEWAY

NEW VERGE

NEW FOOTWAY/CYCLEWAY IN LPA LAND

KEY PLAN

Revision History

Rev	Comment	By	Chkd	Appr	Date
P05	FOOTWAY/CYCLEWAY EXTENT CHANGED	NB	AS	AS	19.11.25
-	-	-	-	-	-
-	-	-	-	-	-
P02	FOR INFORMATION	NB	AS	AS	28.10.25
P01	FOR INFORMATION	NB	AS	AS	17.09.25

Current Revision

Rev	Comment	By	Chkd	Appr	Date
P02	FOR INFORMATION	NB	AS	AS	28.10.25

S2 - FOR INFORMATION

VISTRY GROUP PLC

MARKIDES ASSOCIATES

TRANSPORT PLANNING AND ENGINEERING

2nd floor
The Bridge
73-83 Southpark Bridge Road
London SE1 1NQ

Telephone: 0207 442 2225
E: enquiries@markidesassociates.co.uk
W: www.markidesassociates.co.uk

Project

NEWMARKET ROAD, ROYSTON

Drawing Title

GENERAL ARRANGEMENT
PROPOSED SITE ACCESS PRIORITY
JUNCTION (SHEET 2 OF 4)


Markides Associates reference:

23324

1:200 @ A1

23324-MA-XX-DR-C-0103 - P02

M:\Projects\2025\23324 - Newmarket Road - Royston\08 CAD-BIM\08.01 CAD A - Preliminary\23324-MA-XX-DR-C-0103 P05 CA.dwg

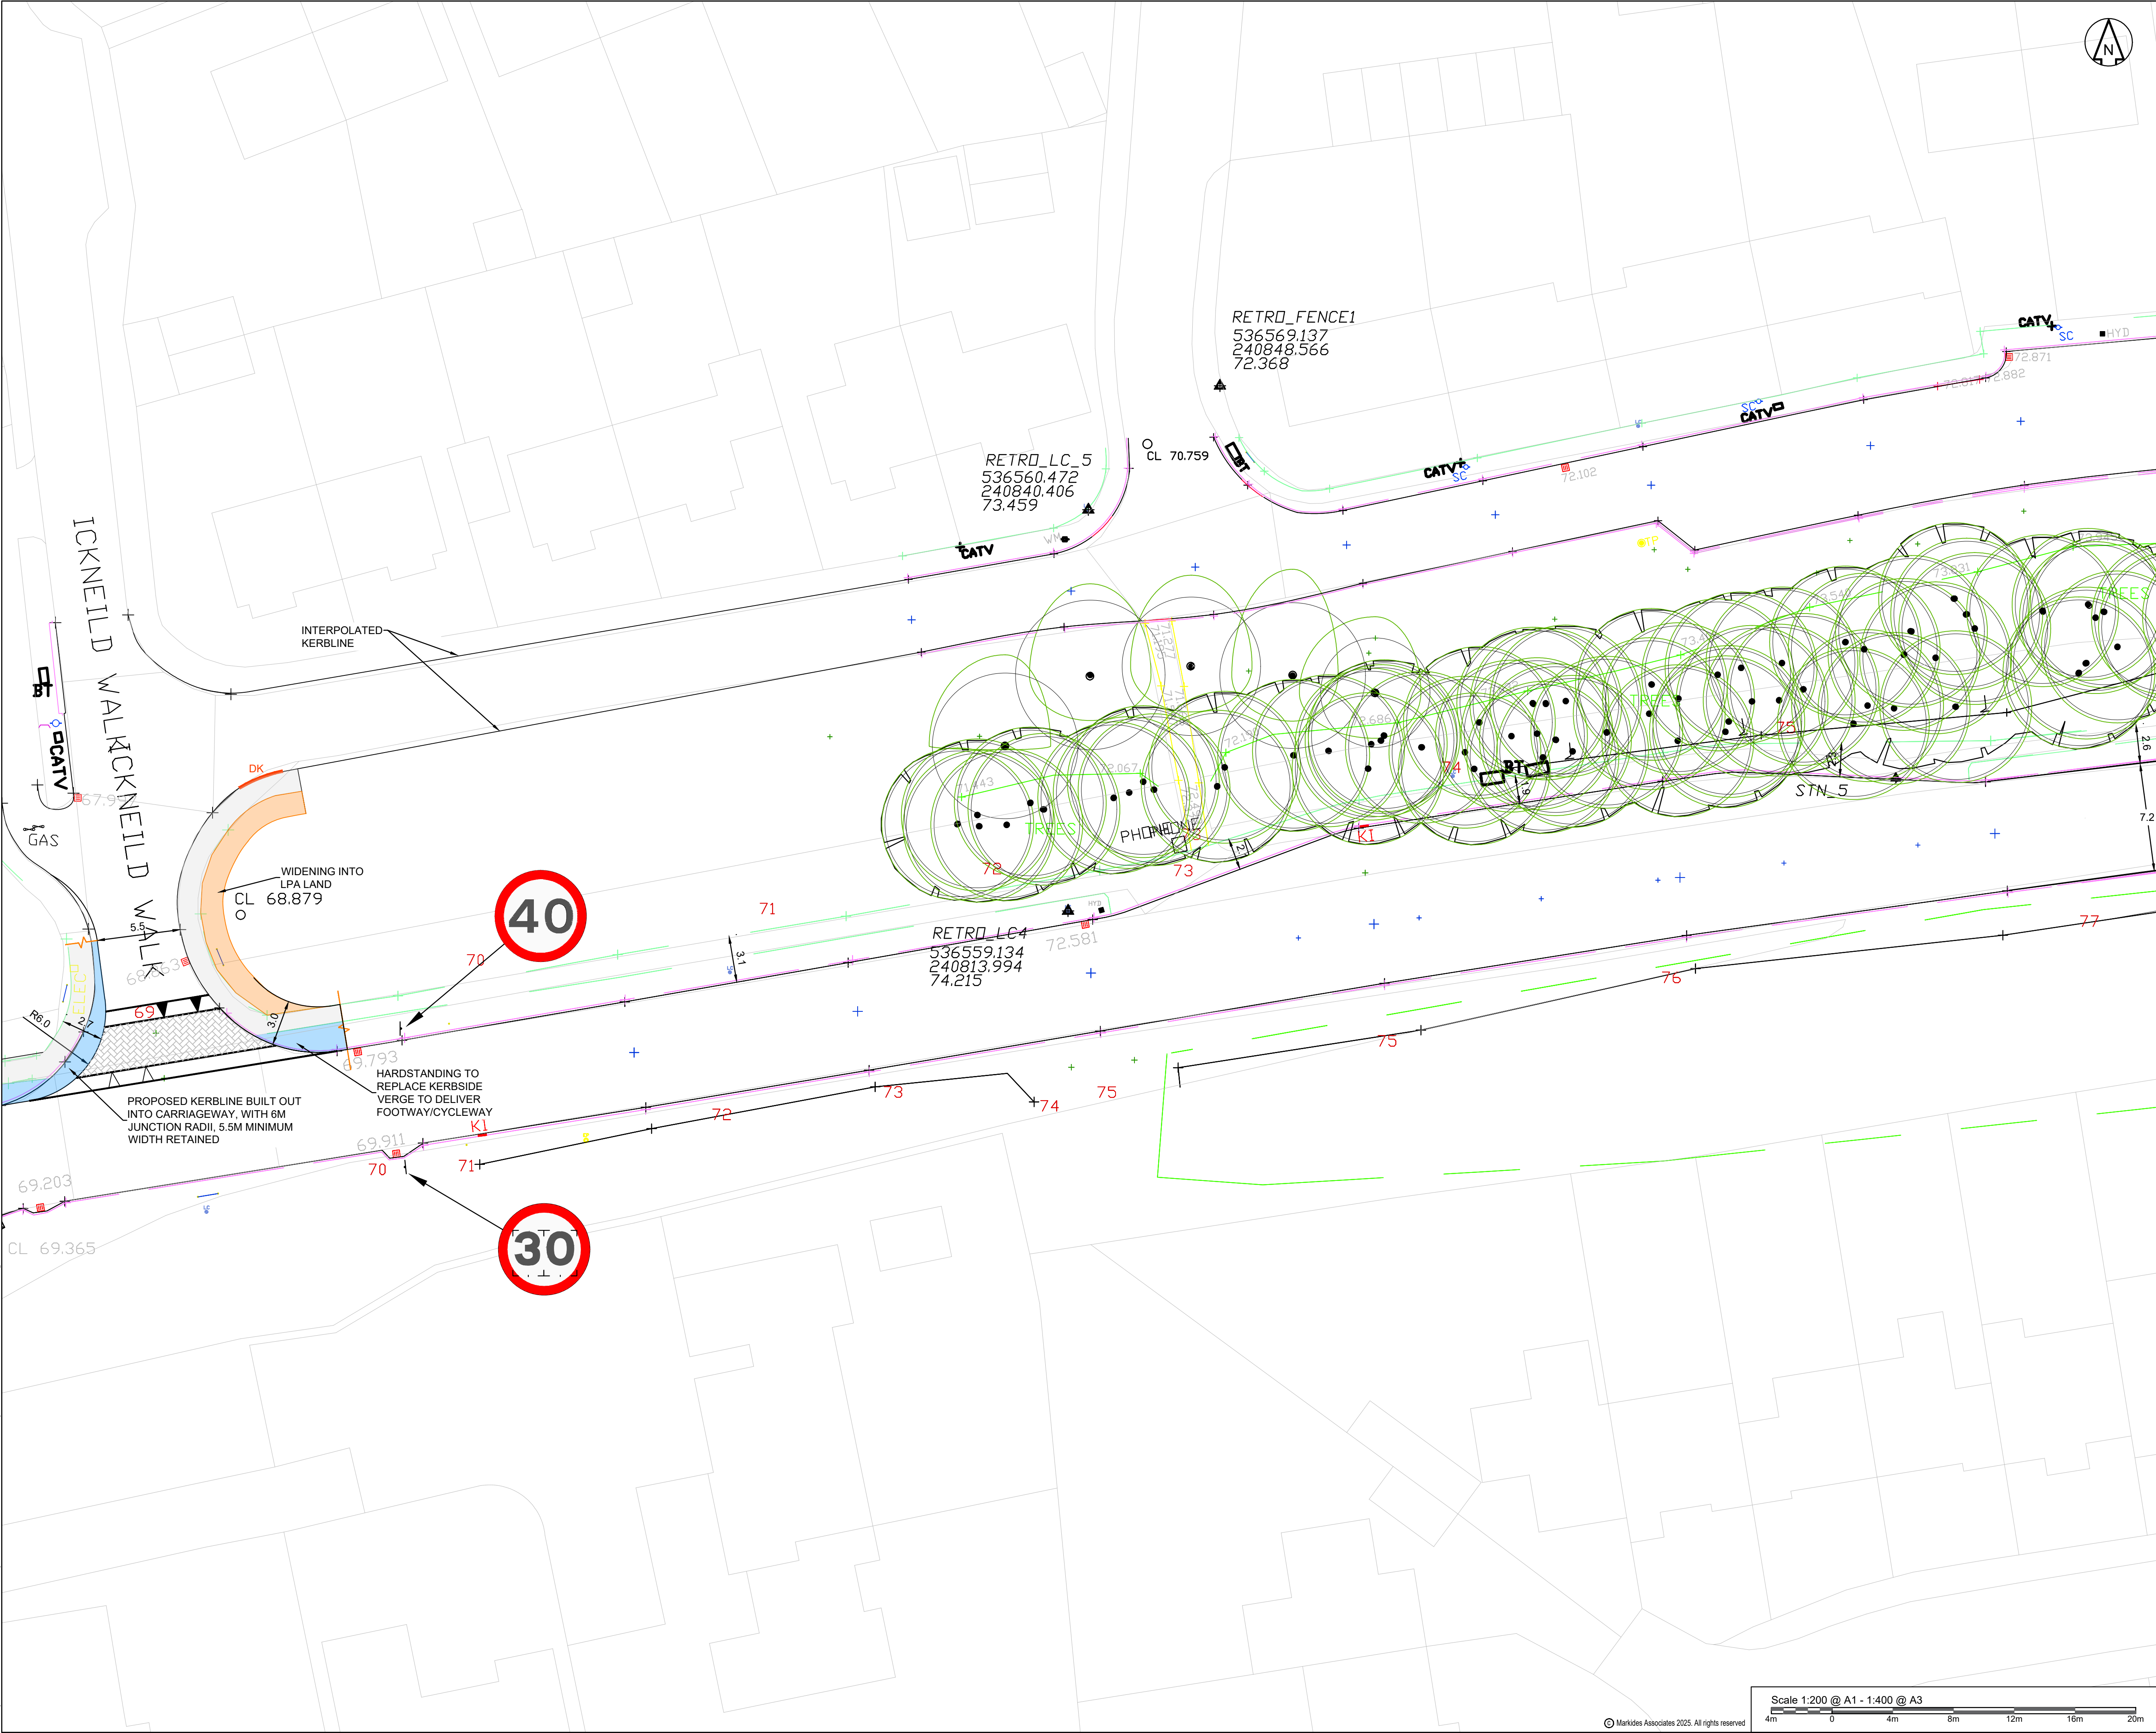

DO NOT SCALE OFF THIS DRAWING

NOTES

1. This drawing is indicative and subject to discussions with local & national highway authorities. This design is also subject to confirmation of land ownership, topography, location of statutory services, detailed design and traffic modelling.

2. This drawing is based upon drawing number XXX supplied by XXX and Markides Associates shall not be liable for any inaccuracies or deficiencies.

3. Markides Associates accept no responsibility for any unauthorised amendments to this drawing. Do not rely on dimensions scaled from this plan.

4. Highway boundary information has been provided by XXX County Council on XXX and has been transcribed by Markides Associates onto an Ordnance Survey base. Markides Associates accepts no liability for the accuracy of the data provided and the highway boundary information shown is subject to checks by a licensed conveyancer.

5. Any swept path analysis has been undertaken using Autodesk vehicle tracking software (AutoTRACK) and Markides Associates shall not be liable for any inaccuracies or deficiencies.

KEY

NEW FOOTWAY/CYCLEWAY

NEW CARRIAGEWAY

NEW VERGE

NEW FOOTWAY/CYCLEWAY IN LPA LAND

EXISTING FOOTWAY

KEY PLAN

Revision History

Rev	Comment	By	Chkd	Appr	Date
P05	FOOTWAY/CYCLEWAY EXTENT CHANGED	NB	AS	AS	19.11.25
-	-	-	-	-	-
-	-	-	-	-	-
-	-	-	-	-	-
P01	FOR INFORMATION	NB	AS	AS	17.09.25

Current Revision

Rev	Comment	By	Chkd	Appr	Date
P05	FOOTWAY/CYCLEWAY EXTENT CHANGED	NB	AS	AS	19.11.25
-	-	-	-	-	-

S2 - FOR INFORMATION

VISTRY GROUP PLC

2nd floor

The Bridge

73-83 Southpark Bridge Road

London SE1 1NQ

Telephone: 0207 442 2225

E: enquiries@markidesassociates.co.uk

W: www.markidesassociates.co.uk

Project

NEWMARKET ROAD, ROYSTON

Drawing Title


GENERAL ARRANGEMENT
PROPOSED SITE ACCESS PRIORITY
JUNCTION (SHEET 3 OF 4)

Markides Associates reference: 23324 1:200 @ A1

23324-MA-XX-XX-DR-C-0103 - P05

M:\Projects\2025\23324 - Newmarket Road - Royston\08 CAD-BIM\08.01 CAD A Preliminary\23324-MA-XX-XX-DR-C-0103 P05 CA.dwg

© Markides Associates 2025. All rights reserved

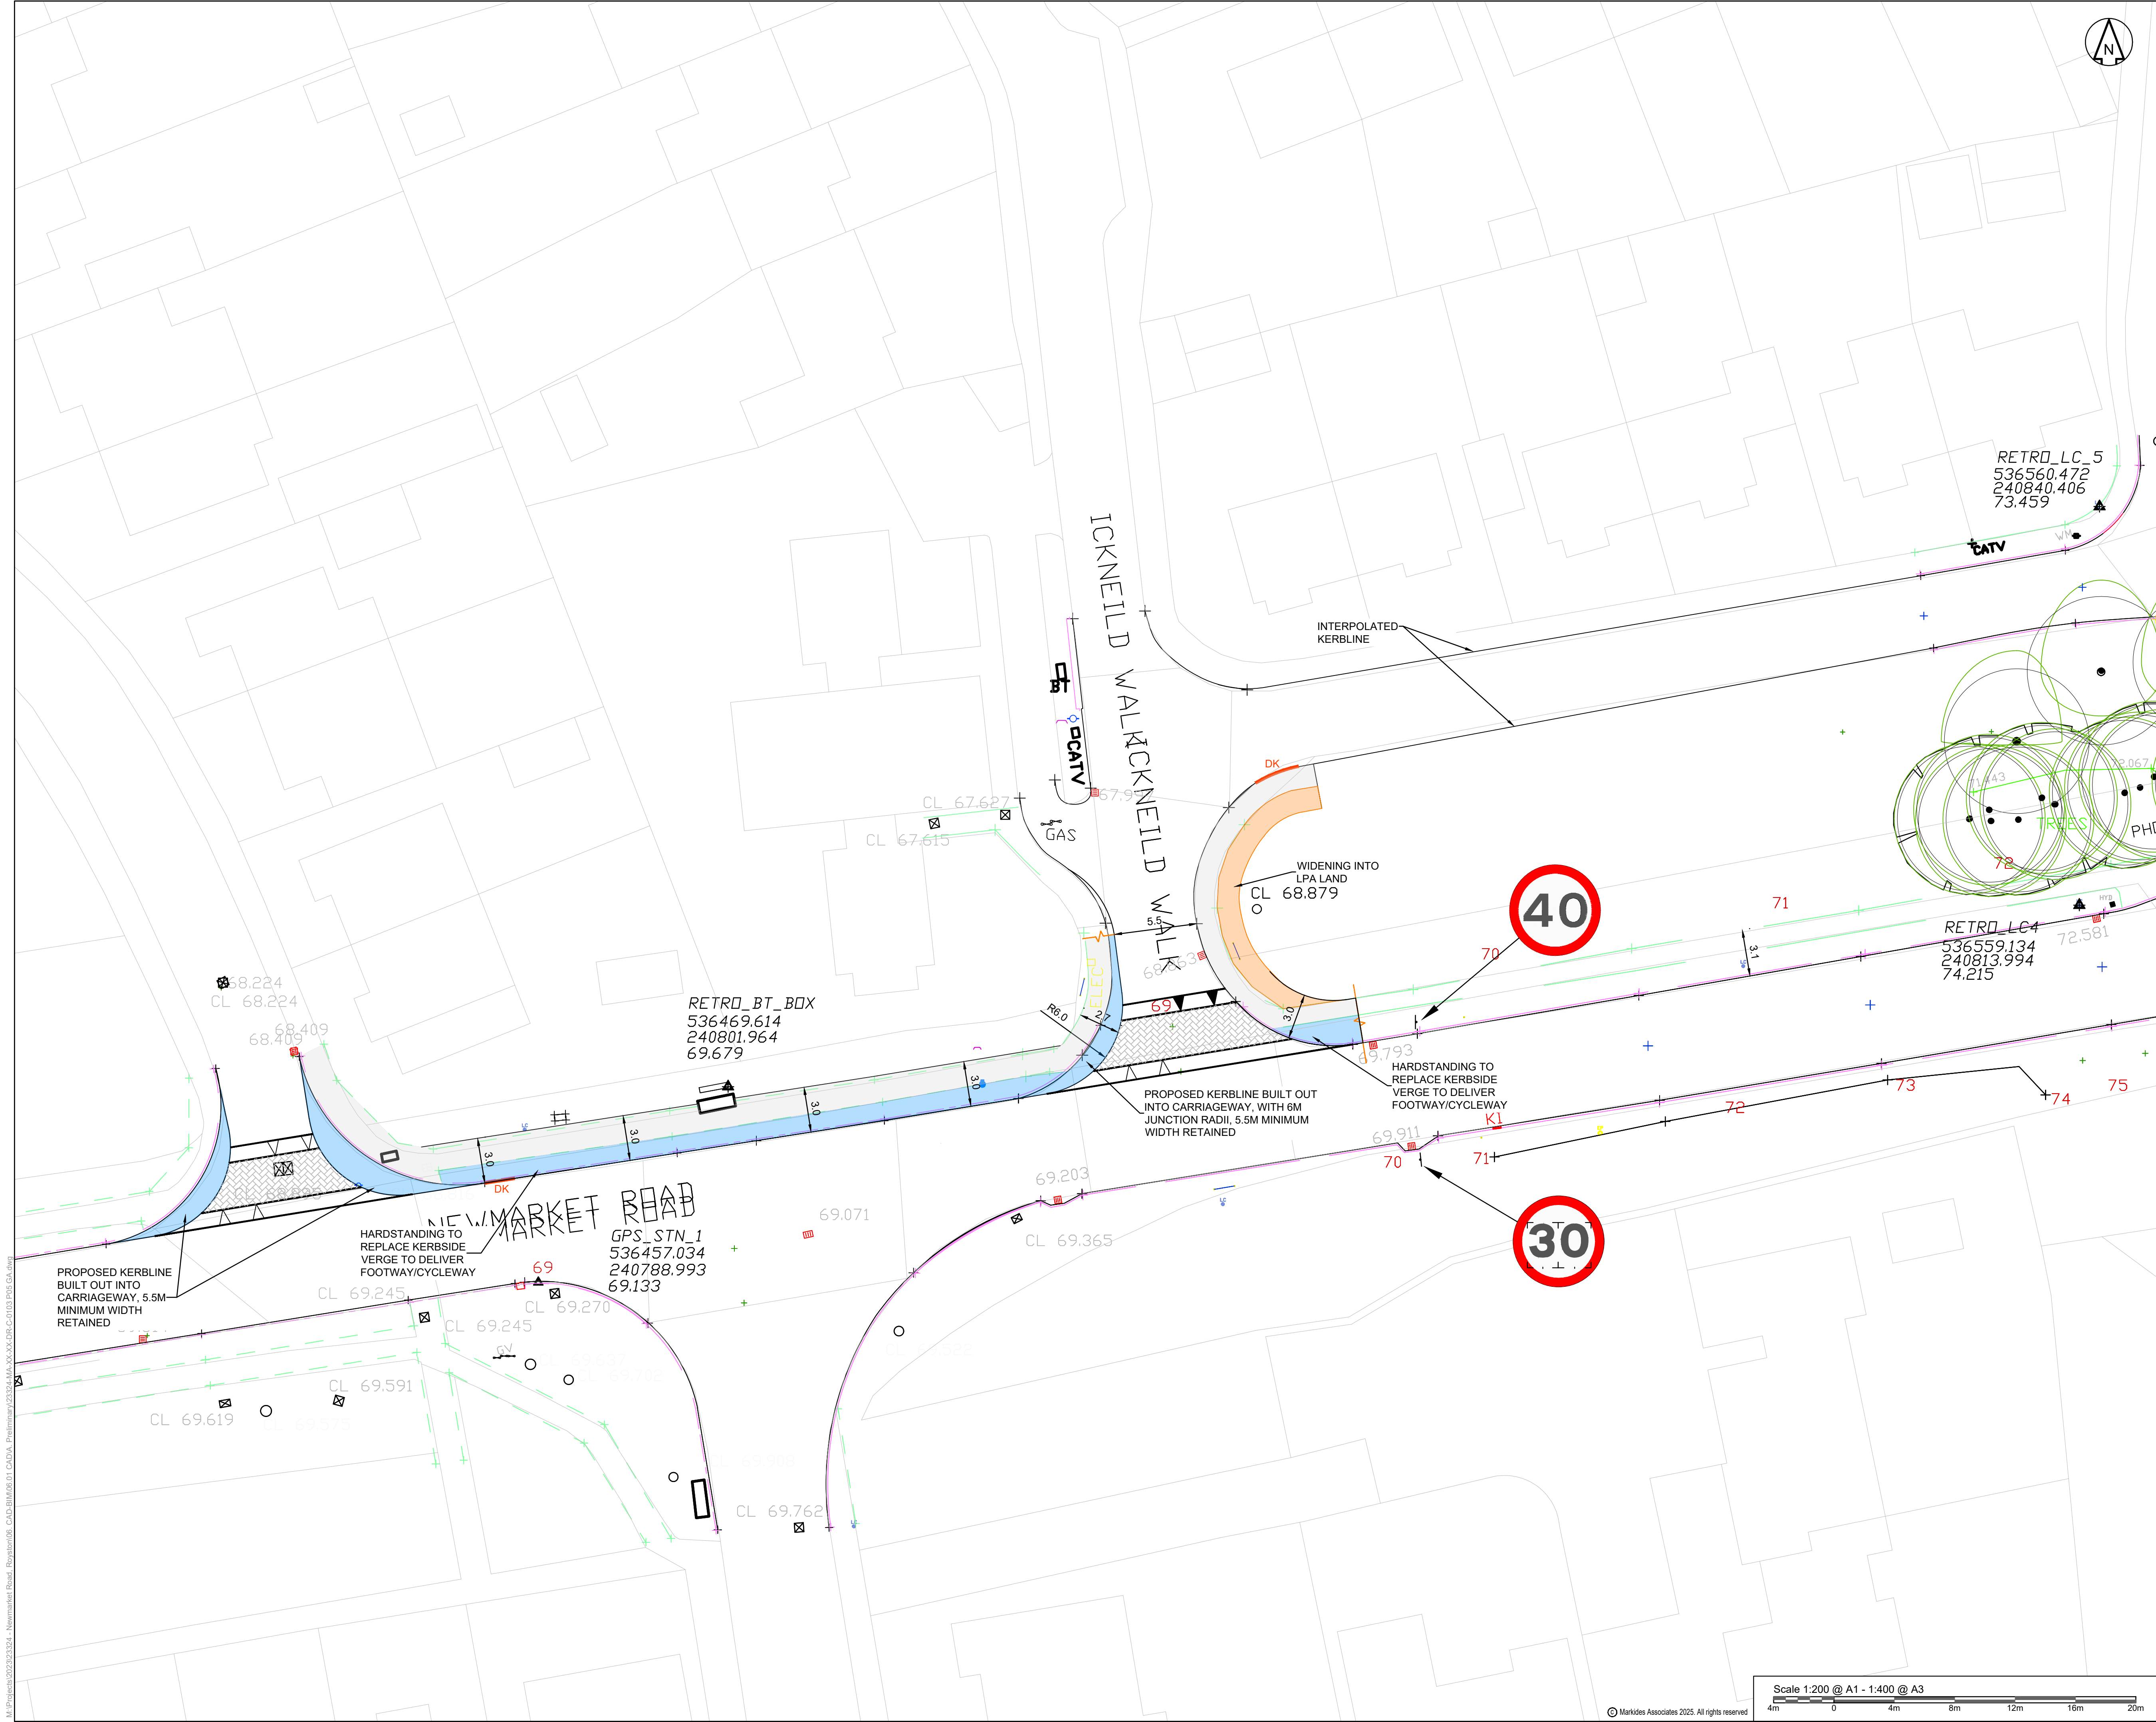

DO NOT SCALE OFF THIS DRAWING

NOTES

1.

This drawing is indicative and subject to discussions with local & national highway authorities. This design is also subject to confirmation of land ownership, topography, location of statutory services, detailed design and traffic modelling.

2.

This drawing is based upon drawing number XXX supplied by XXX and Markides Associates shall not be liable for any inaccuracies or deficiencies.

3.

Markides Associates accept no responsibility for any unauthorised amendments to this drawing. Do not rely on dimensions scaled from this plan.

4.

Highway boundary information has been provided by XXX County Council on XXX and has been transcribed by Markides Associates onto an Ordnance Survey base. Markides Associates accepts no liability for the accuracy of the data provided and the highway boundary information shown is subject to checks by a licensed conveyancer.

5.

Any swept path analysis has been undertaken using Autodesk vehicle tracking software (AutoTRACK) and Markides Associates shall not be liable for any inaccuracies or deficiencies.

KEY

NEW FOOTWAY/CYCLEWAY

NEW CARRIAGEWAY

NEW VERGE

NEW FOOTWAY/CYCLEWAY IN LPA LAND

EXISTING FOOTWAY

KEY PLAN

Revision History

Rev	Comment	By	Chkd	Appr	Date
P05	FOOTWAY/CYCLEWAY EXTENT CHANGED	NB	AS	AS	19.11.25
-	-	-	-	-	-
-	-	-	-	-	-
-	-	-	-	-	-
P01	FOR INFORMATION	NB	AS	AS	17.09.25

Current Revision

Rev	Comment	By	Chkd	Appr	Date
P05	FOR INFORMATION	NB	AS	AS	19.11.25

S2 - FOR INFORMATION

VISTRY GROUP PLC

MARKIDES ASSOCIATES

TRANSPORT PLANNING AND ENGINEERING

2nd floor
The Bridge
73-83 Southpark Bridge Road
London SE15 8DQ

Telephone: 0207 442 2225
E: enquiries@markidesassociates.co.uk
W: www.markidesassociates.co.uk

Project
NEWMARKET ROAD, ROYSTON

Drawing Title
GENERAL ARRANGEMENT
PROPOSED SITE ACCESS PRIORITY
JUNCTION (SHEET 4 OF 4)

Markides Associates reference: 23324 1:200 @ A1

23324-MA-XX-DR-C-0103 - P05

M:\Projects\2025\23324 - Newmarket Road - Royston\08 CAD-BIM\08.01 CAD A Preliminary\23324-MA-XX-DR-C-0103 P05 CA.dwg