


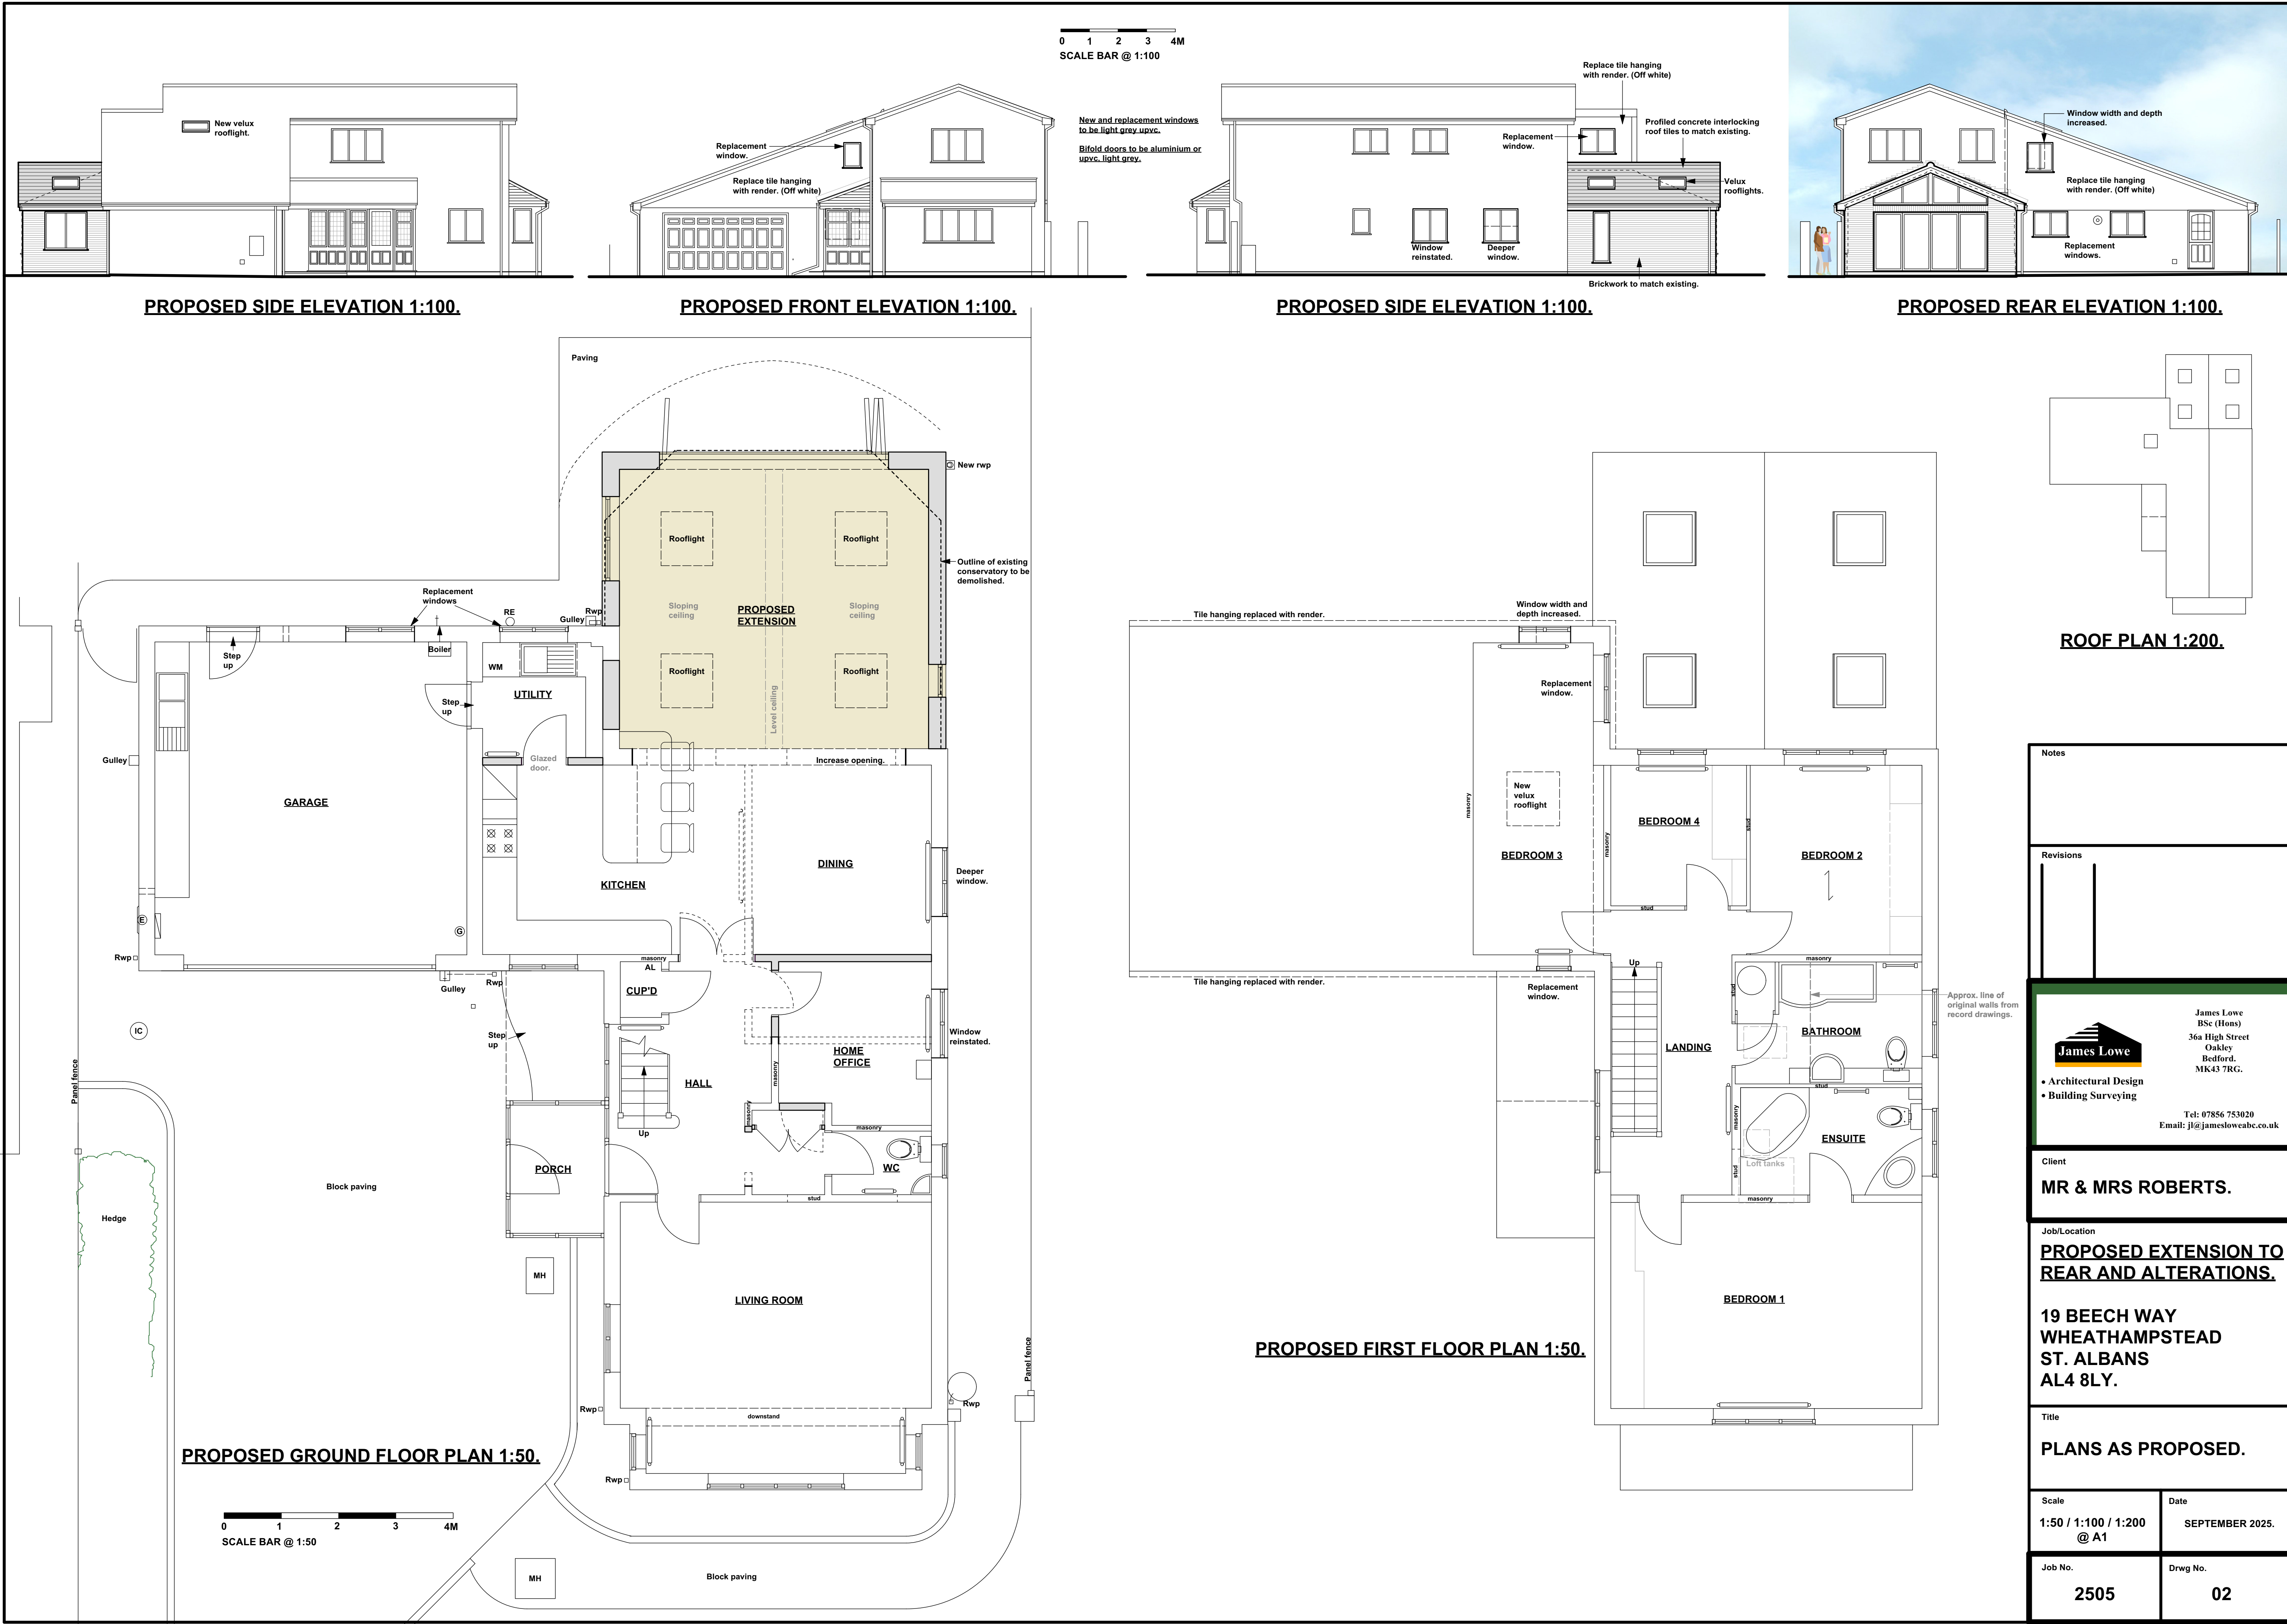

Notes
Revisions



James Lowe
BSc (Hons)
36a High Street
Oakley
Bedford.
MK43 7RG.

• Architectural Design
• Building Surveying

Tel: 07856 753020
Email: jl@jameslowebc.co.uk

Client

MR & MRS ROBERTS.

Job/Location

**PROPOSED EXTENSION TO
REAR AND ALTERATIONS.**

**19 BEECH WAY
WHEATHAMPSTEAD
ST. ALBANS
AL4 8LY.**

Title	
PLANS AS PROPOSED.	
Scale	Date
1:50 / 1:100 / 1:200 @ A1	SEPTEMBER 2025.
Job No.	Drwg No.
2505	02