


Jaguar S-Type	4.939m
Overall Length	4.939m
Overall Width	1.878m
Overall Body Height	1.474m
Min Body Ground Clearance	0.259m
Max Track Width	1.544m
Lock to lock time	4.00s
Kerb to Kerb Turning Radius	6.000m

REV	DATE	BY	DESCRIPTION	CHK	APD
-----	------	----	-------------	-----	-----

DRAWING STATUS:

Ordnance Survey (c) Crown Copyright 2018. All rights reserved. Licence number 100022432

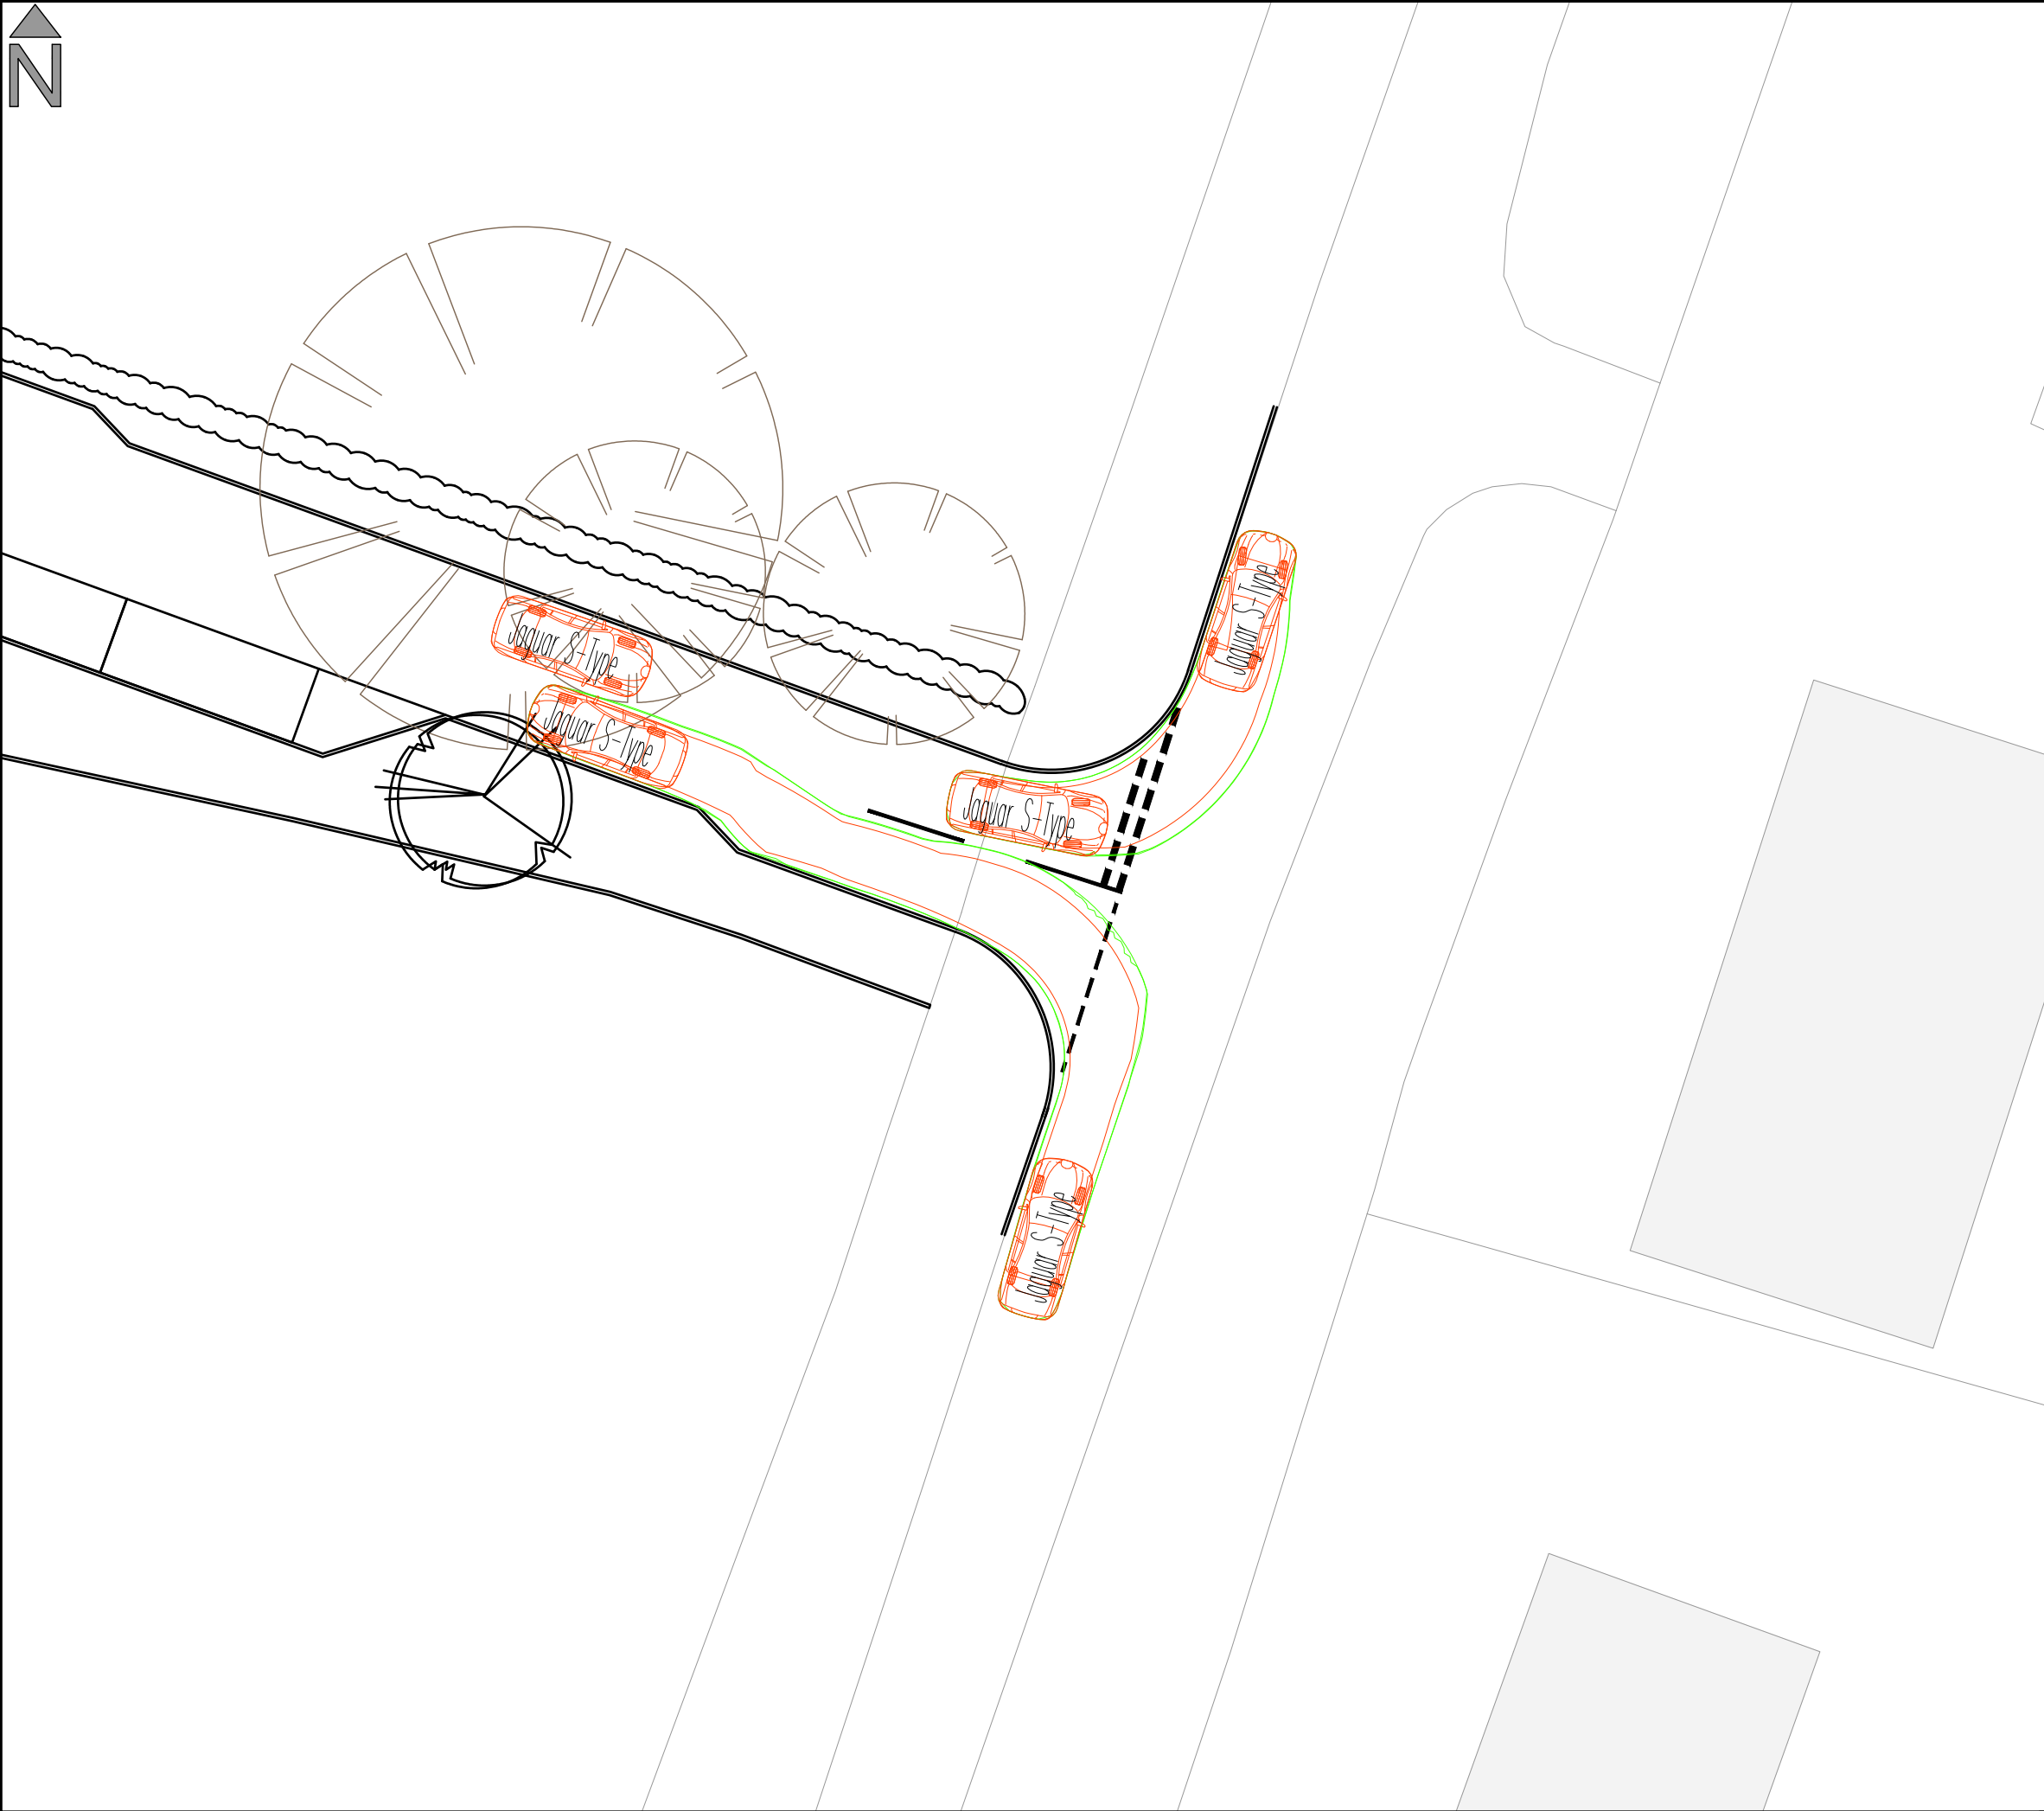

1st Floor Millers House, Roydon Road,
Stanstead Abbots, Hertfordshire, SG12 8HN
Tel: 01920 871777
www.eastp.co.uk

CLIENT:

ARCHITECT:

PROJECT:

GLEBE HOUSE STABLES,
HINXWORTH ROAD

TITLE:

PROPOSED SITE ACCESS

SCALE ● A3: 1 : 200	DESIGN—DRAWN: JM	DATE: 07/09/2026
PROJECT No: 5809	DRAWING No: SK06	