


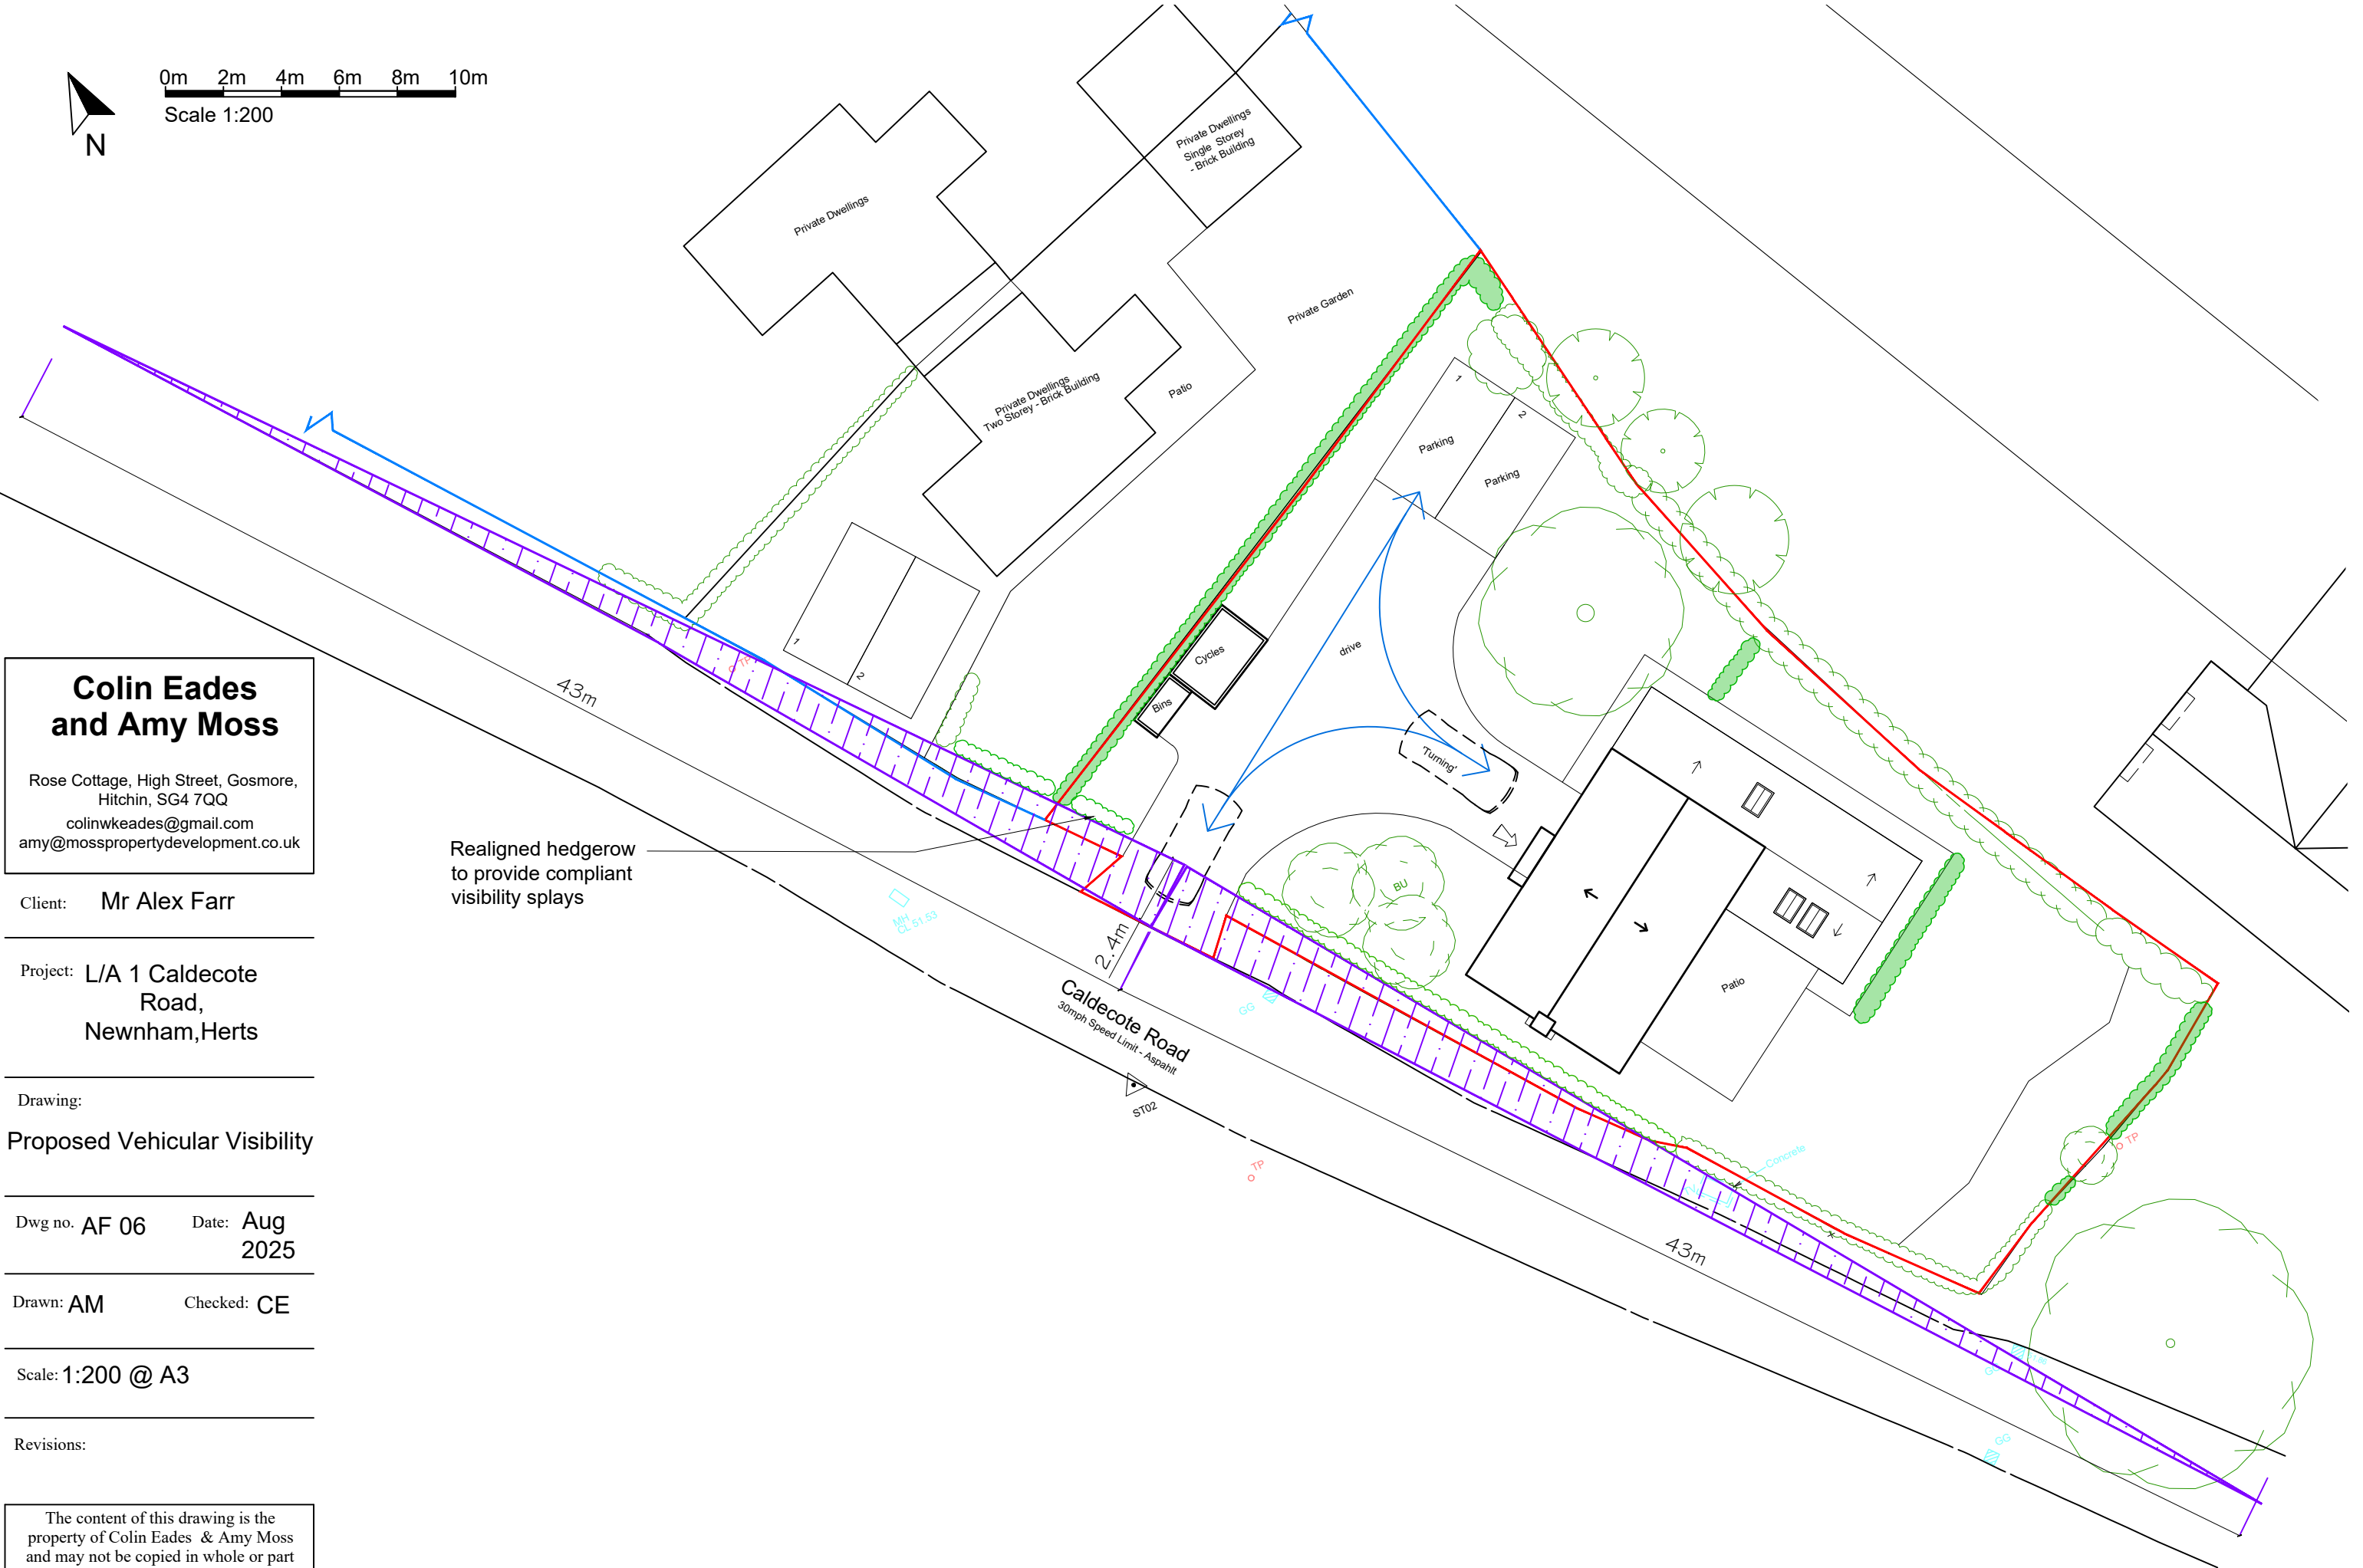

**Colin Eades
and Amy Moss**

Rose Cottage, High Street, Gosmore,
Hitchin, SG4 7QQ
colinwkeades@gmail.com
amy@mosspropertydevelopment.co.uk

Client: **Mr Alex Farr**

Project: **L/A 1 Caldecote
Road,
Newnham, Herts**

Drawing:

Proposed Vehicular Visibility

Dwg no. **AF 06** Date: **Aug
2025**

Drawn: **AM** Checked: **CE**

Scale: **1:200 @ A3**

Revisions:

The content of this drawing is the
property of Colin Eades & Amy Moss
and may not be copied in whole or part
without formal consent.