


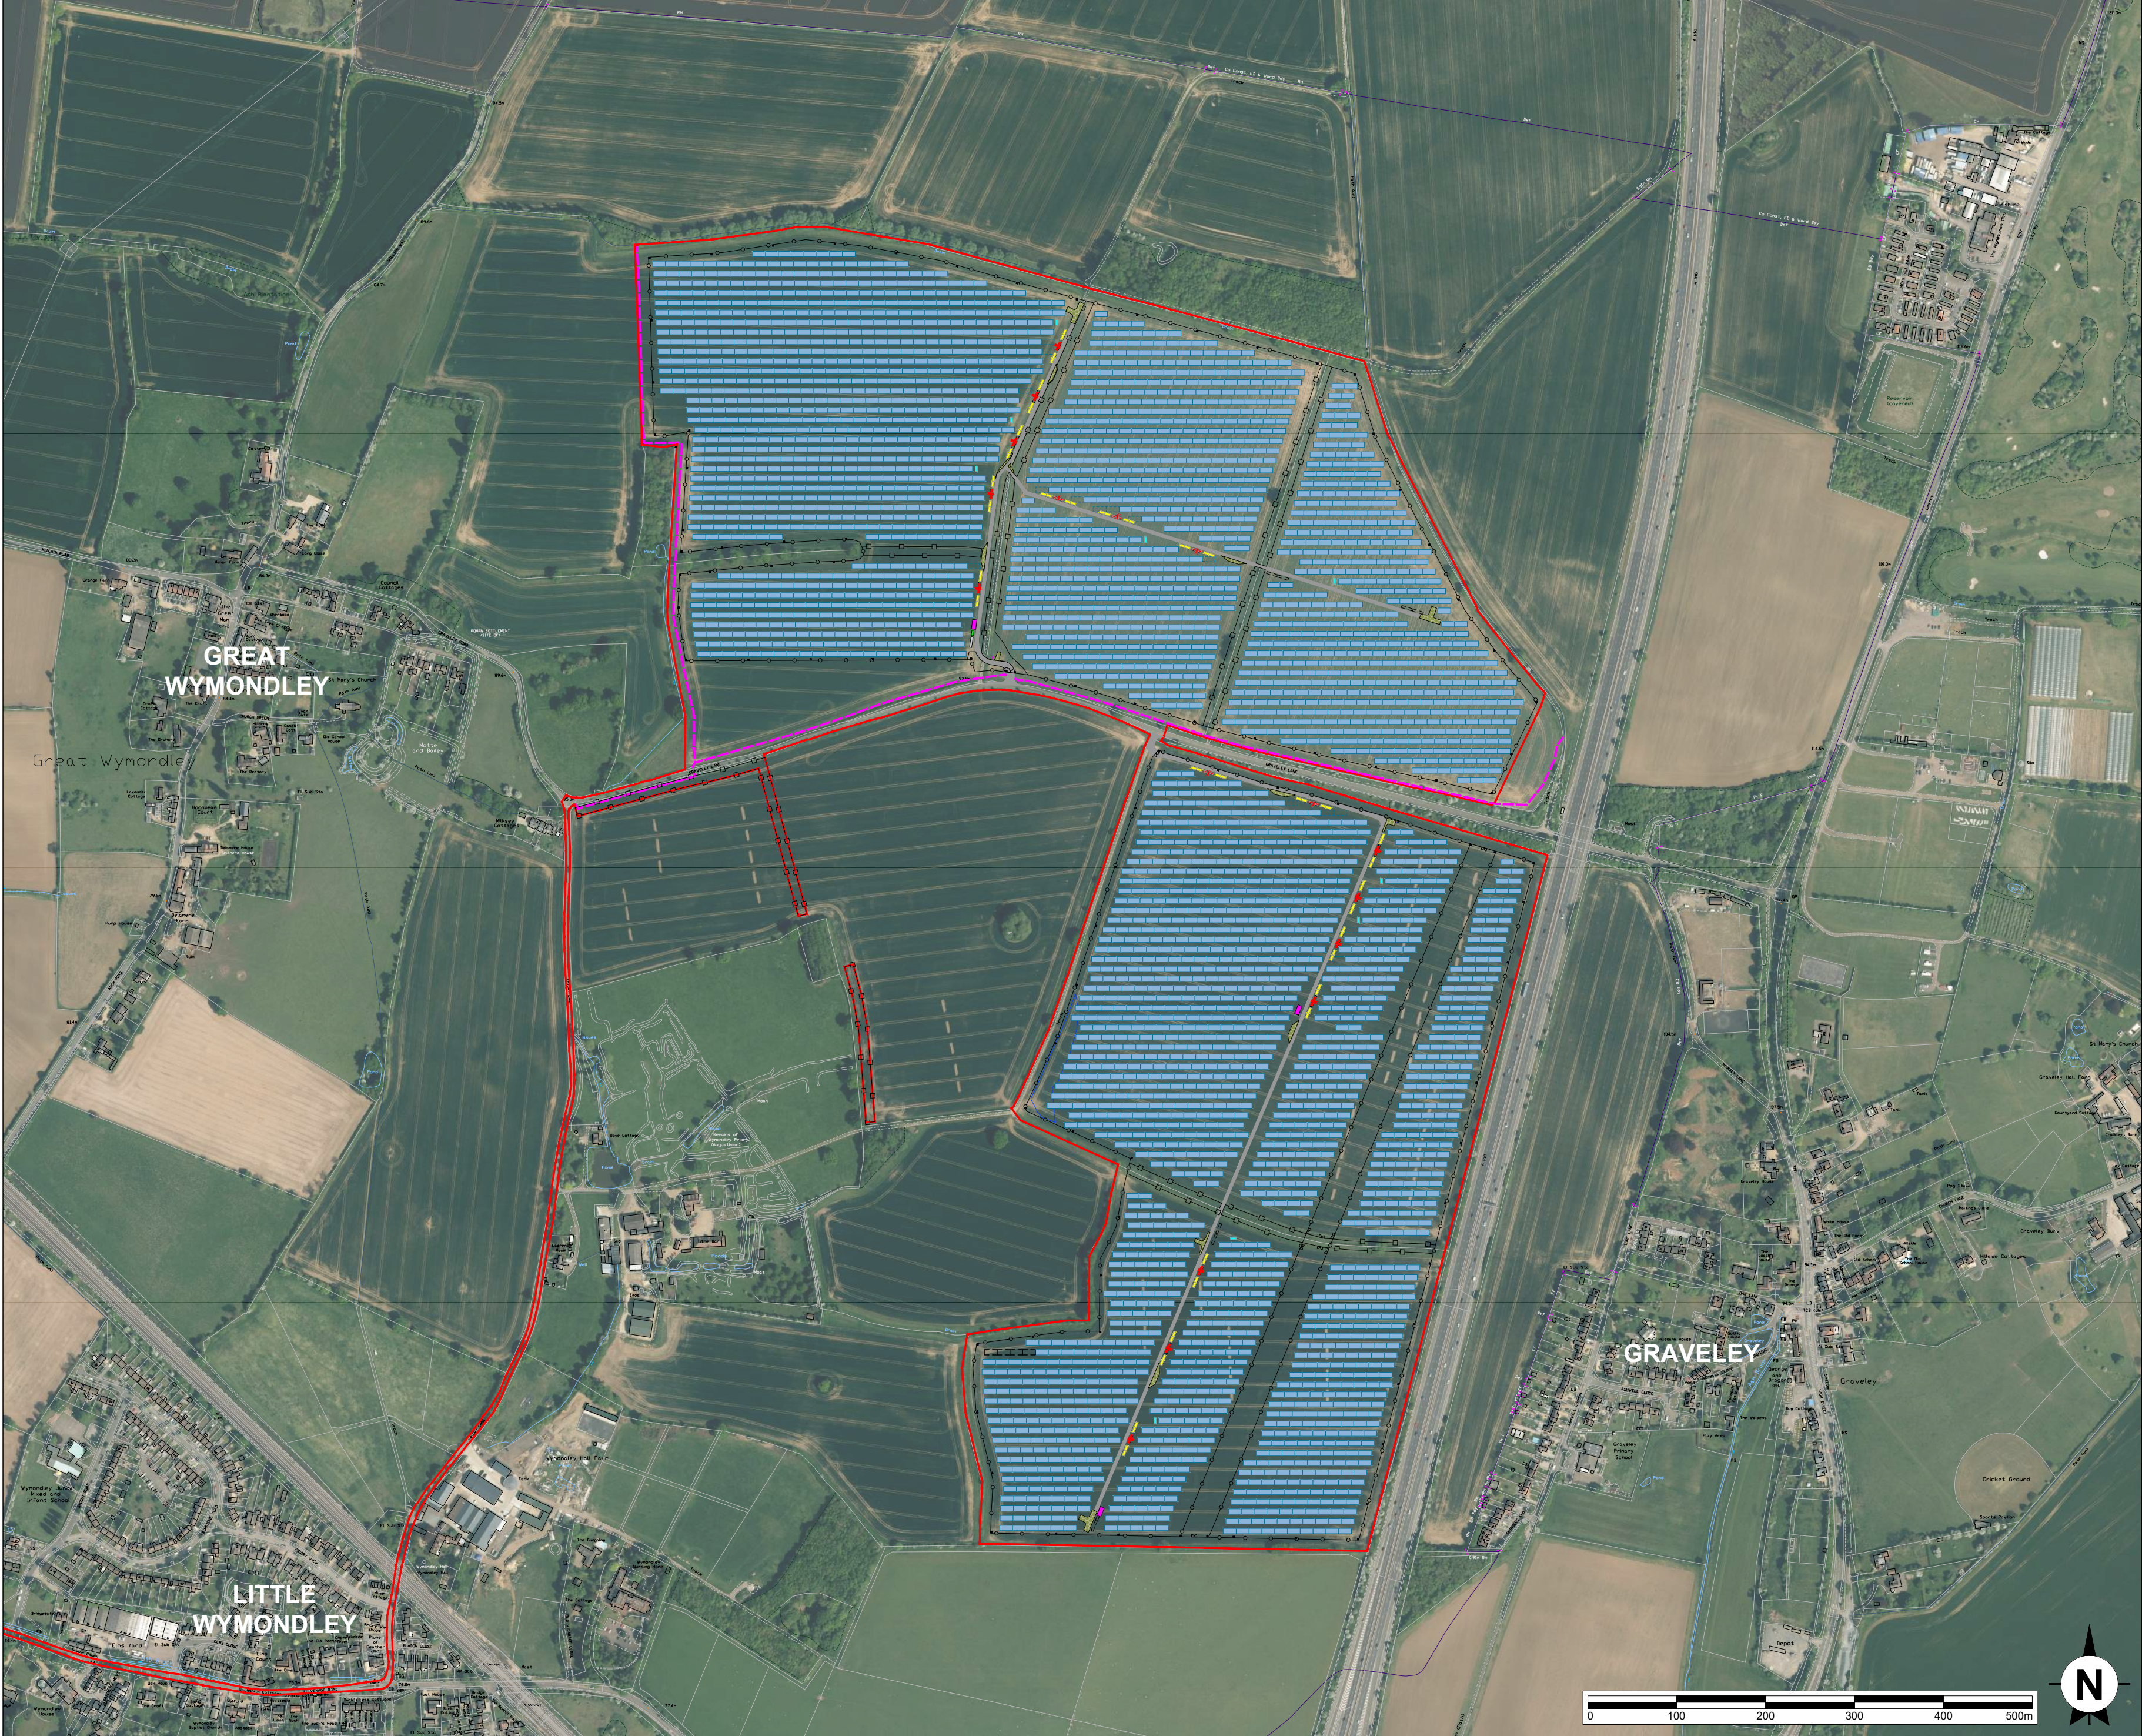

This drawing is the copyright of AXIS P.E.D Limited and may not be loaned, copied or reproduced in any way -or used for any offer, quote, tender or construction purposes without written consent of the company to do so

Follow any figured dimensions - do not scale for construction purposes. IF IN DOUBT ASK.

Revision History		Date
M	Updated Drainage Basin	16-12-24
N	Updated BESS Unit Layout	06-01-25
O	Updated BESS Layout and Infrastructure	13-02-25
P	Revised Layout	20-02-25
Q	Solar Transformer Units revised	26-02-25
R	30m Easement from Gas Pipeline updated	26-03-25
S	Gates relocated	22-04-25
T	Permissive Path updated inline with Landscape Proposal	28-04-25
U	Update made to Grasscrete and Legend	01-05-25

- Site Boundary
- Photovoltaic Panels
- Solar Transformer
- Inverter / Transformer Station
- Battery Storage Container
- Storage
- Welfare
- Switchgear Building
- Deer / stock fence 2.1m
- Stock fence 1.2m
- Proposed access track
- Permissive Path
- Surface Water Attenuation Basin / Flood Storage Area
- Permeable Grasscrete Turning/Passing Area
- Items Omitted/Relocated
- Water Hydrant
- CCTV

Client Office: Well House Barns Cheshire CH4 8DH		South Manchester Office: Canella House 76 Water Lane Worsley SK3 8BB	axis
0844 8700 007 - www.axisped.co.uk			
client: AGR			
project: PRIORITY FARM SOLAR ARRAY			
drawing title: GENERAL ARRANGEMENT			
date: October 2021		drawn by: TR	checked: PR
drawing number: 3004-01-003		status: ---	
scale(s): 1:5,000@A2		rev: U	
planning environment design			