
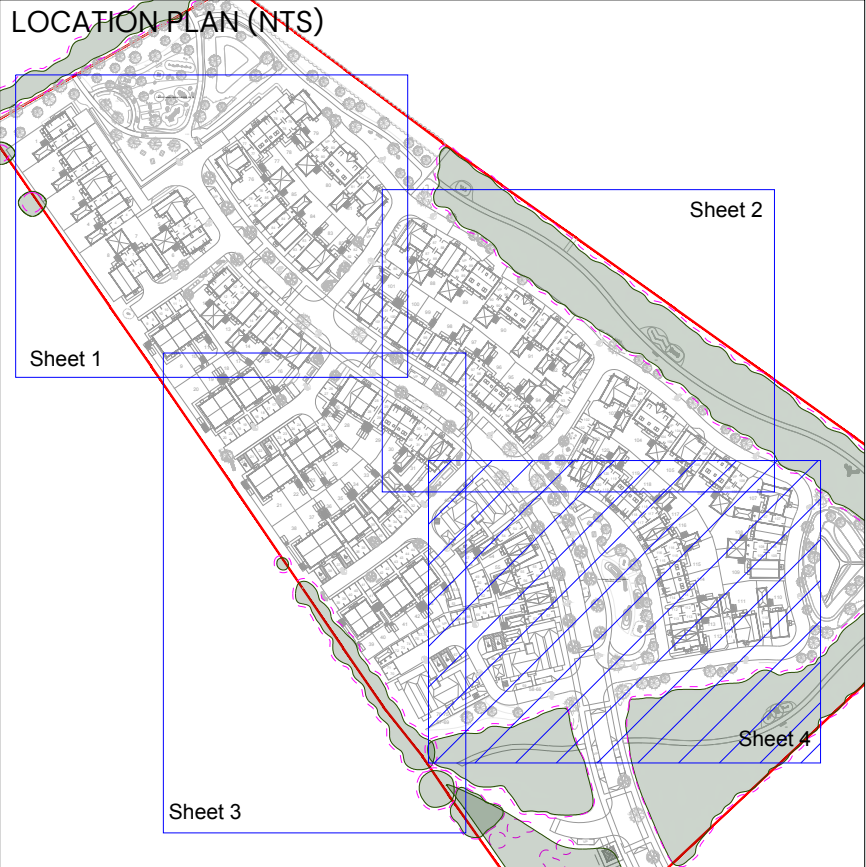


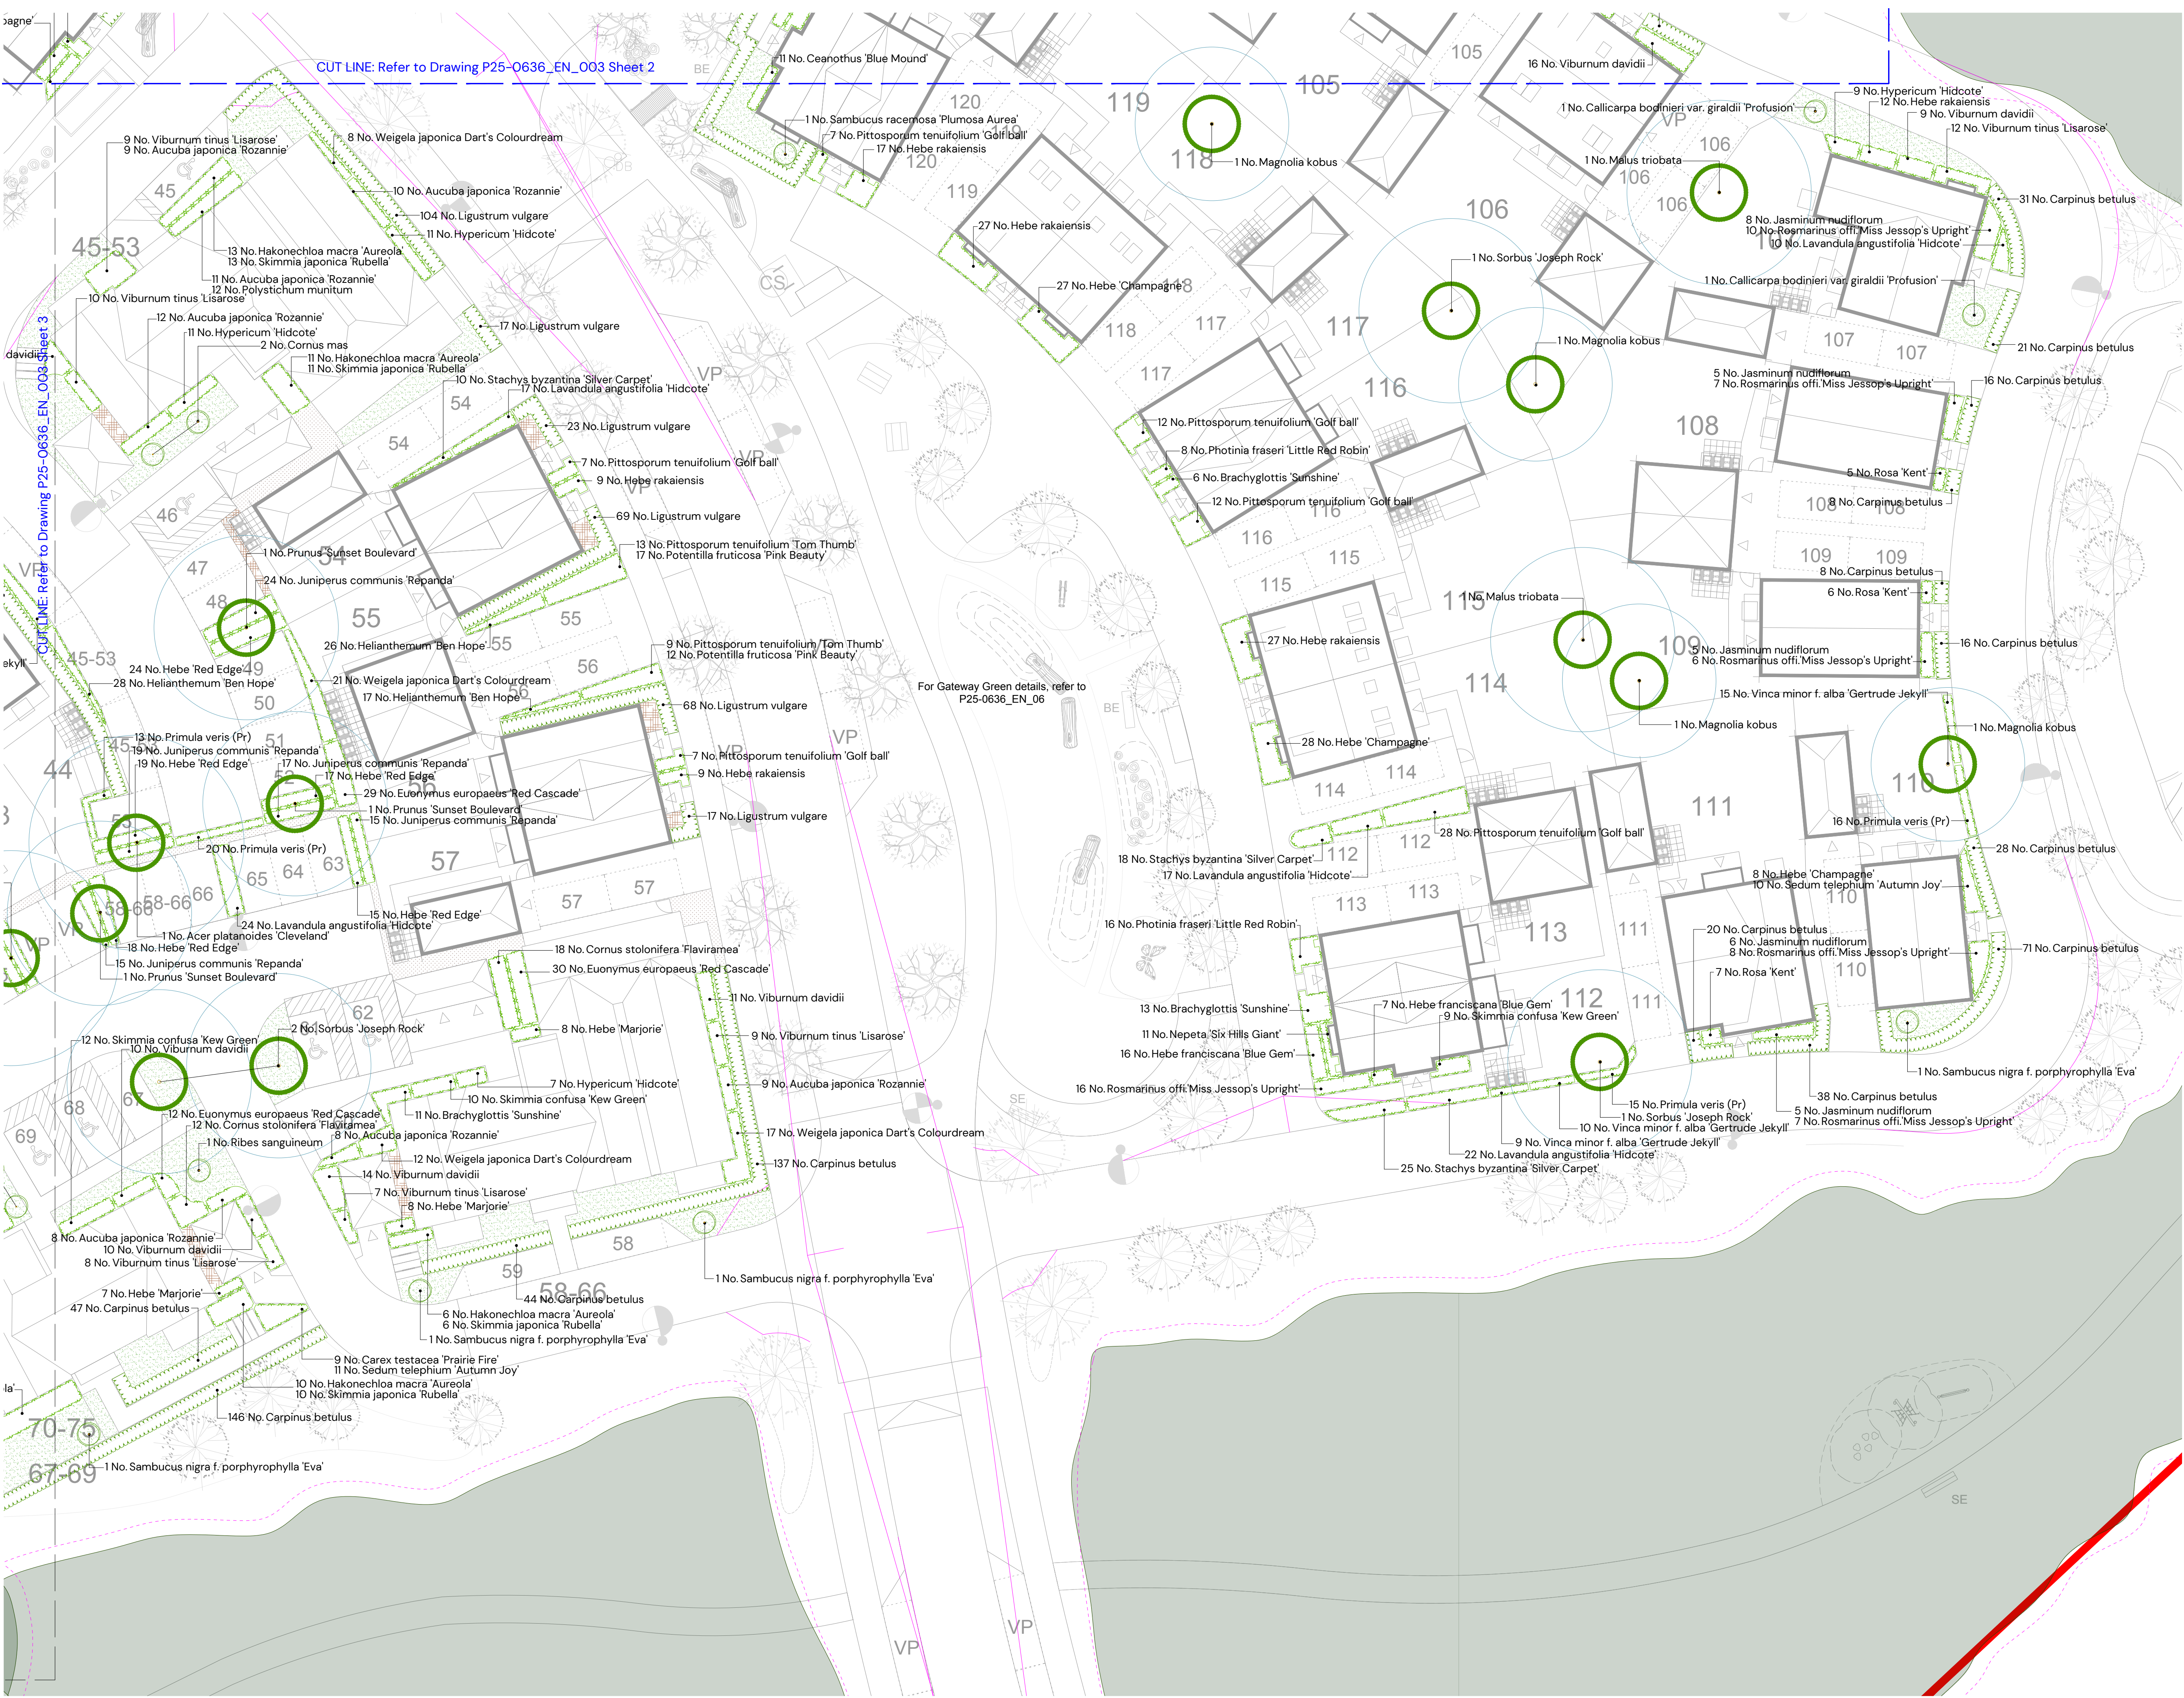

KEY

- Existing trees to be retained in accordance with BS 5837
- Proposed tree planting
- Proposed specimen shrubs
- Proposed hedge planting
- Proposed ornamental shrub / herbaceous planting
- Proposed areas of amenity grass
- Areas of gravel- to be laid over a semi-permeable weed suppressant membrane
- Proposed ornamental bark mulch
- Offset in accordance with NHBC Chapter 4.2 Building Near Trees - assumed moderate volume change potential soil and minimum foundation depths. Subject to detailed foundation design
- Visibility play - refer to drawing by others for details
- Proposed lighting - refer to drawing by others for details

For planting schedule, refer to sheet 3

For planting specification, refer to sheet 2

A	25.11.2025	Landscape amended to revised layout	ARW
-	20.10.2025	Issued for planning	VK
-	01.10.2025	Draft Issue	VK/LAB
REV:	DATE:	DETAILS	DRAWN BY

TITLE:
Detailed Soft On-Plot Landscape
Proposals (Sheet 4 of 4)

PROJECT NAME:
LAND AT TALBOT WAY, LETCHWORTH

CLIENT:
BARRAT DAVID WILSON HOMES (NORTH THAMES)

DATE:	SCALE:	TEAM:	APPROVED:
25.11.2025	1:200 @A1	VK/ARW	SW

DRAWING NO:	SHEET NO:	REVISION:
P25-0636_EN_0003	4 of 4	A

STATUS:
PLANNING



PLANNING | DESIGN | ENVIRONMENT | ECONOMICS | HERITAGE

All Intellectual Property Rights (including copyright) in or arising out of this drawing and the building works depicted are owned by Pegasus Planning Group Ltd (Pegasus Group) and may not be reproduced and/or copied without a written licence. Pegasus Group accepts no liability for any use of this drawing other than for its original purpose and by the original client except in circumstances where approval for use has been supplied by Pegasus Group in writing. Use only written dimensions. Drawing prepared for planning application purposes only. DO NOT SCALE (or use) for construction, sales or any other purpose. Any queries to be reported to Pegasus Group for clarification. © Pegasus Planning Group Limited. © Crown copyright and database rights OS 100042093. Promap Licence number 100020449. EmapSite Licence number 0100031673. Terms & Conditions @pegasusgroup.co.uk

