



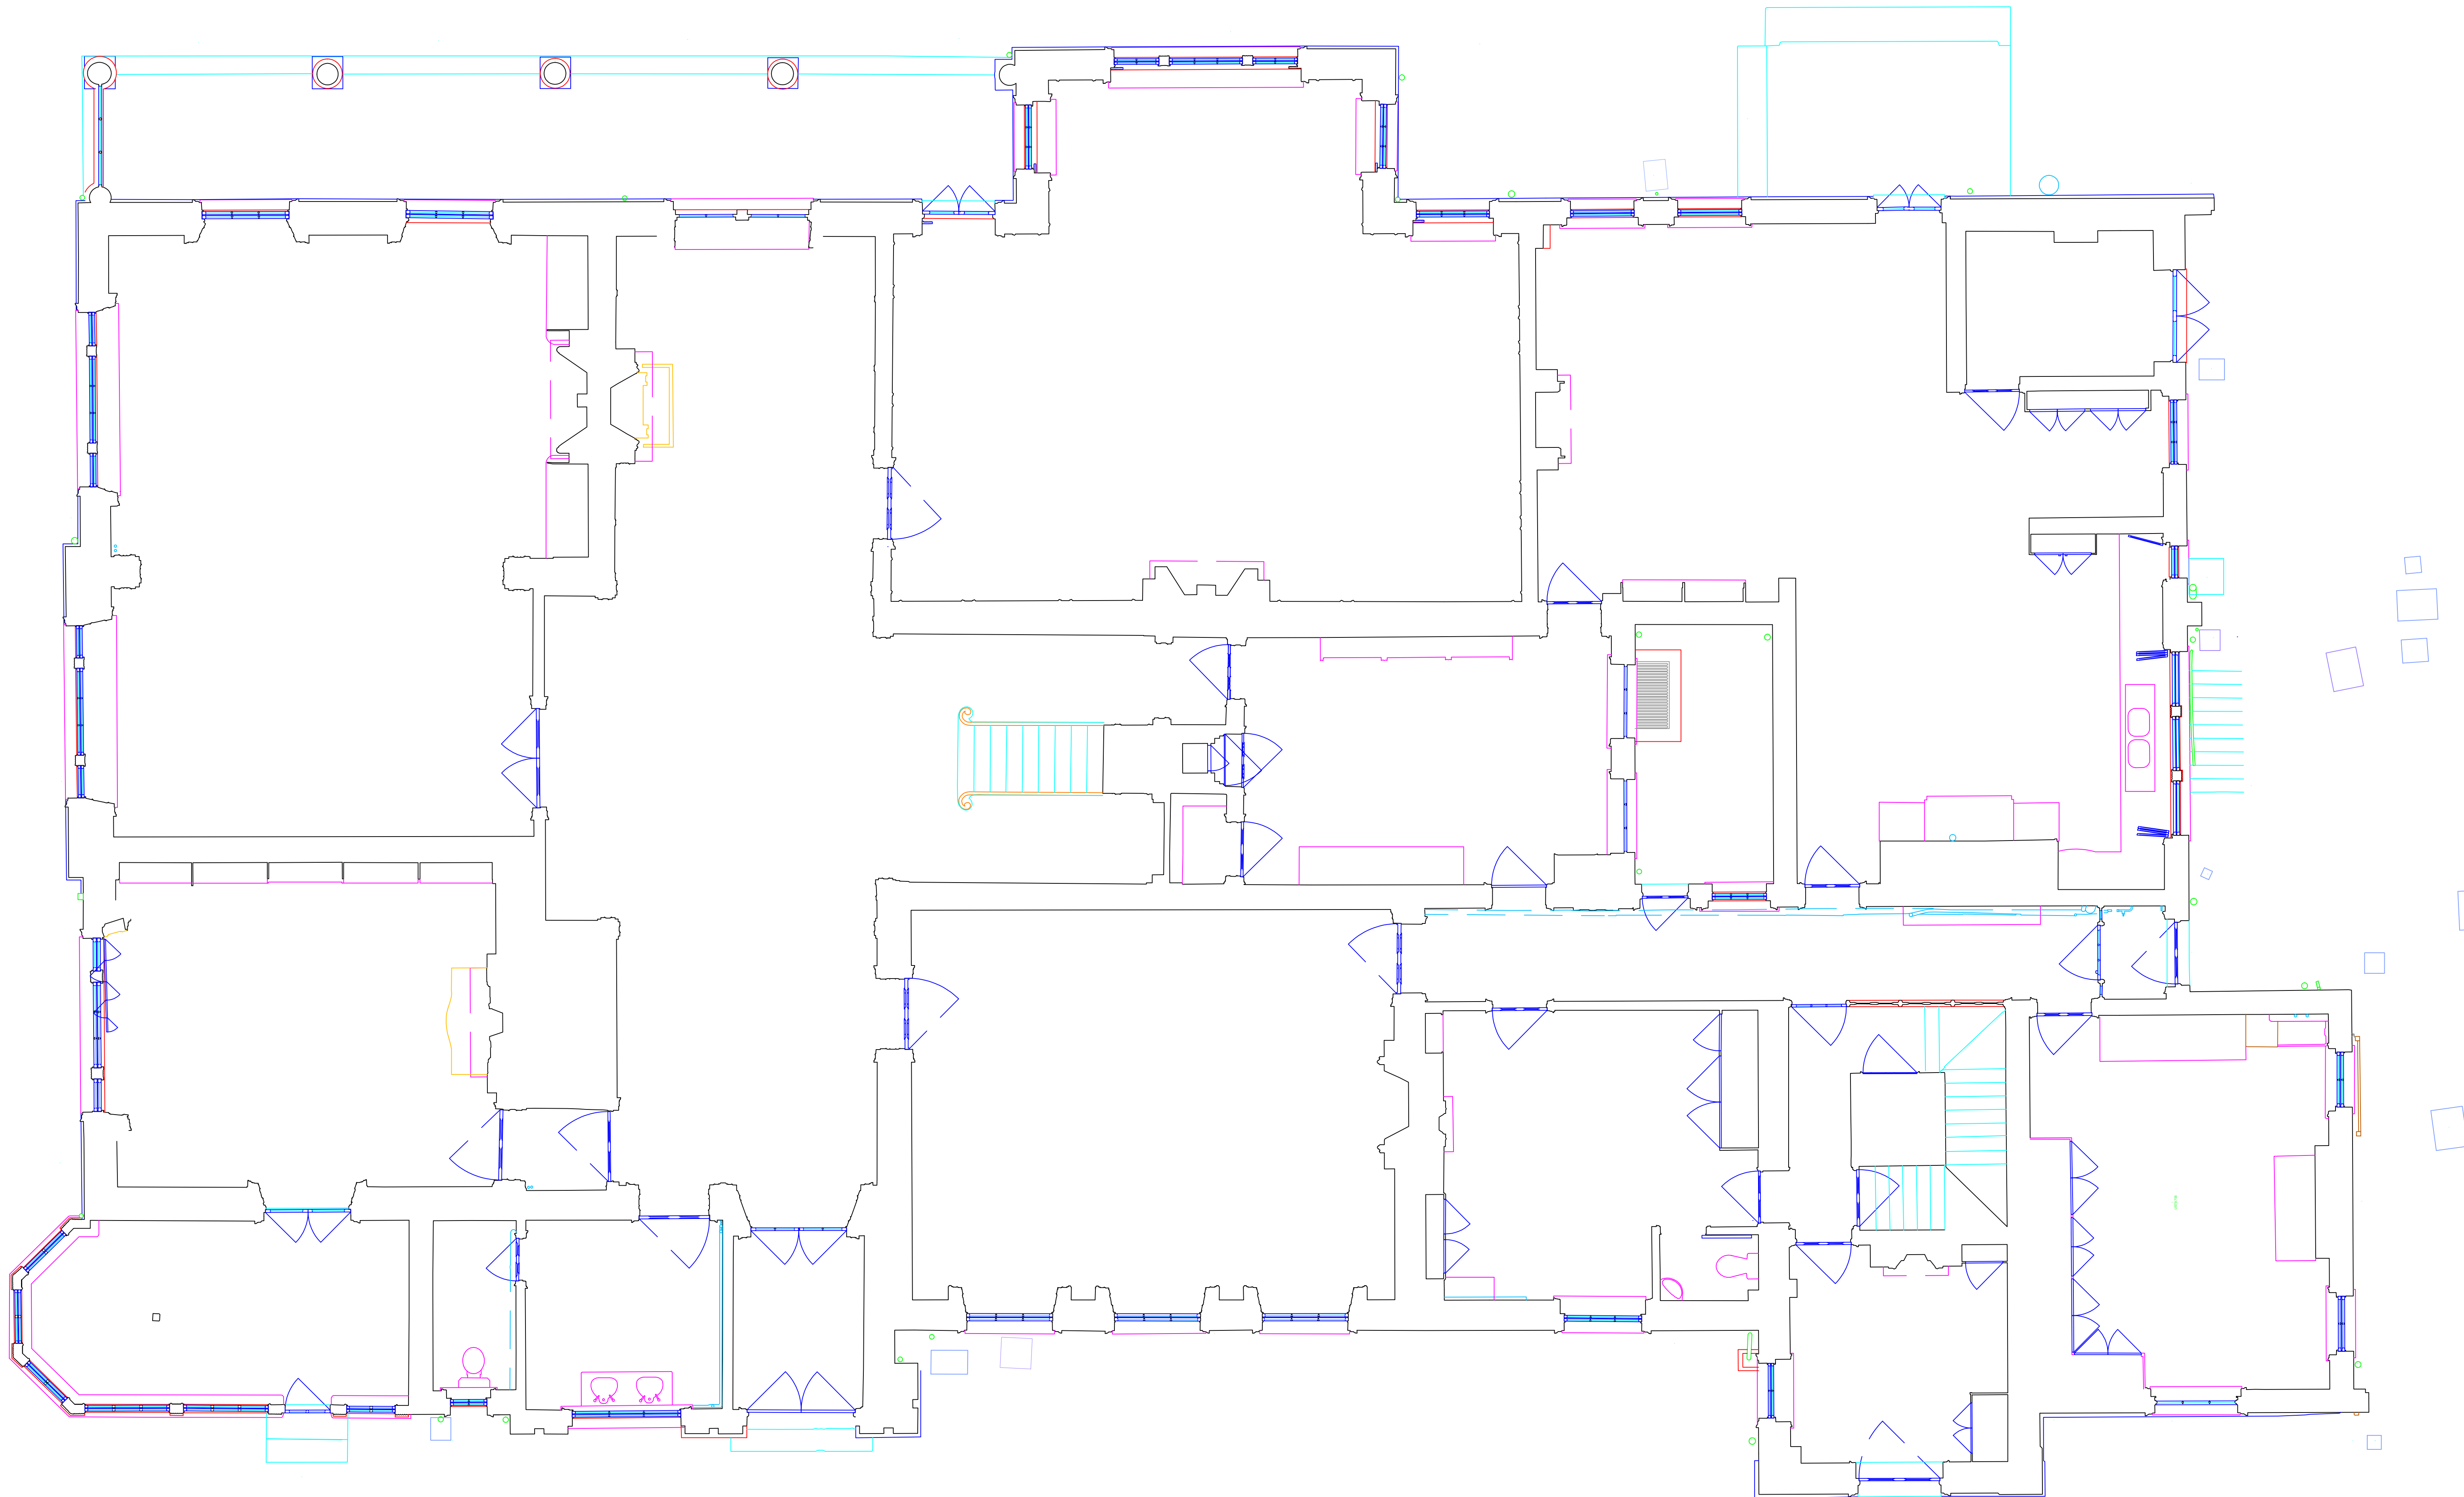

Existing Ground Floor Plan 1:50

1:50 Scale Bar

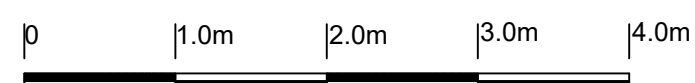

Hexton Manor, Hexton,
Hertfordshire

2023 / 41 / 101

A1

Proposed Refurbishment

Date
June 2023

Scale
1:50 1:100

Status
Planning

© THIS DRAWING IS COPYRIGHT

Architech Limited

Architectural and Building Consultants
Tel. 01462 634293 / 07768 123899