



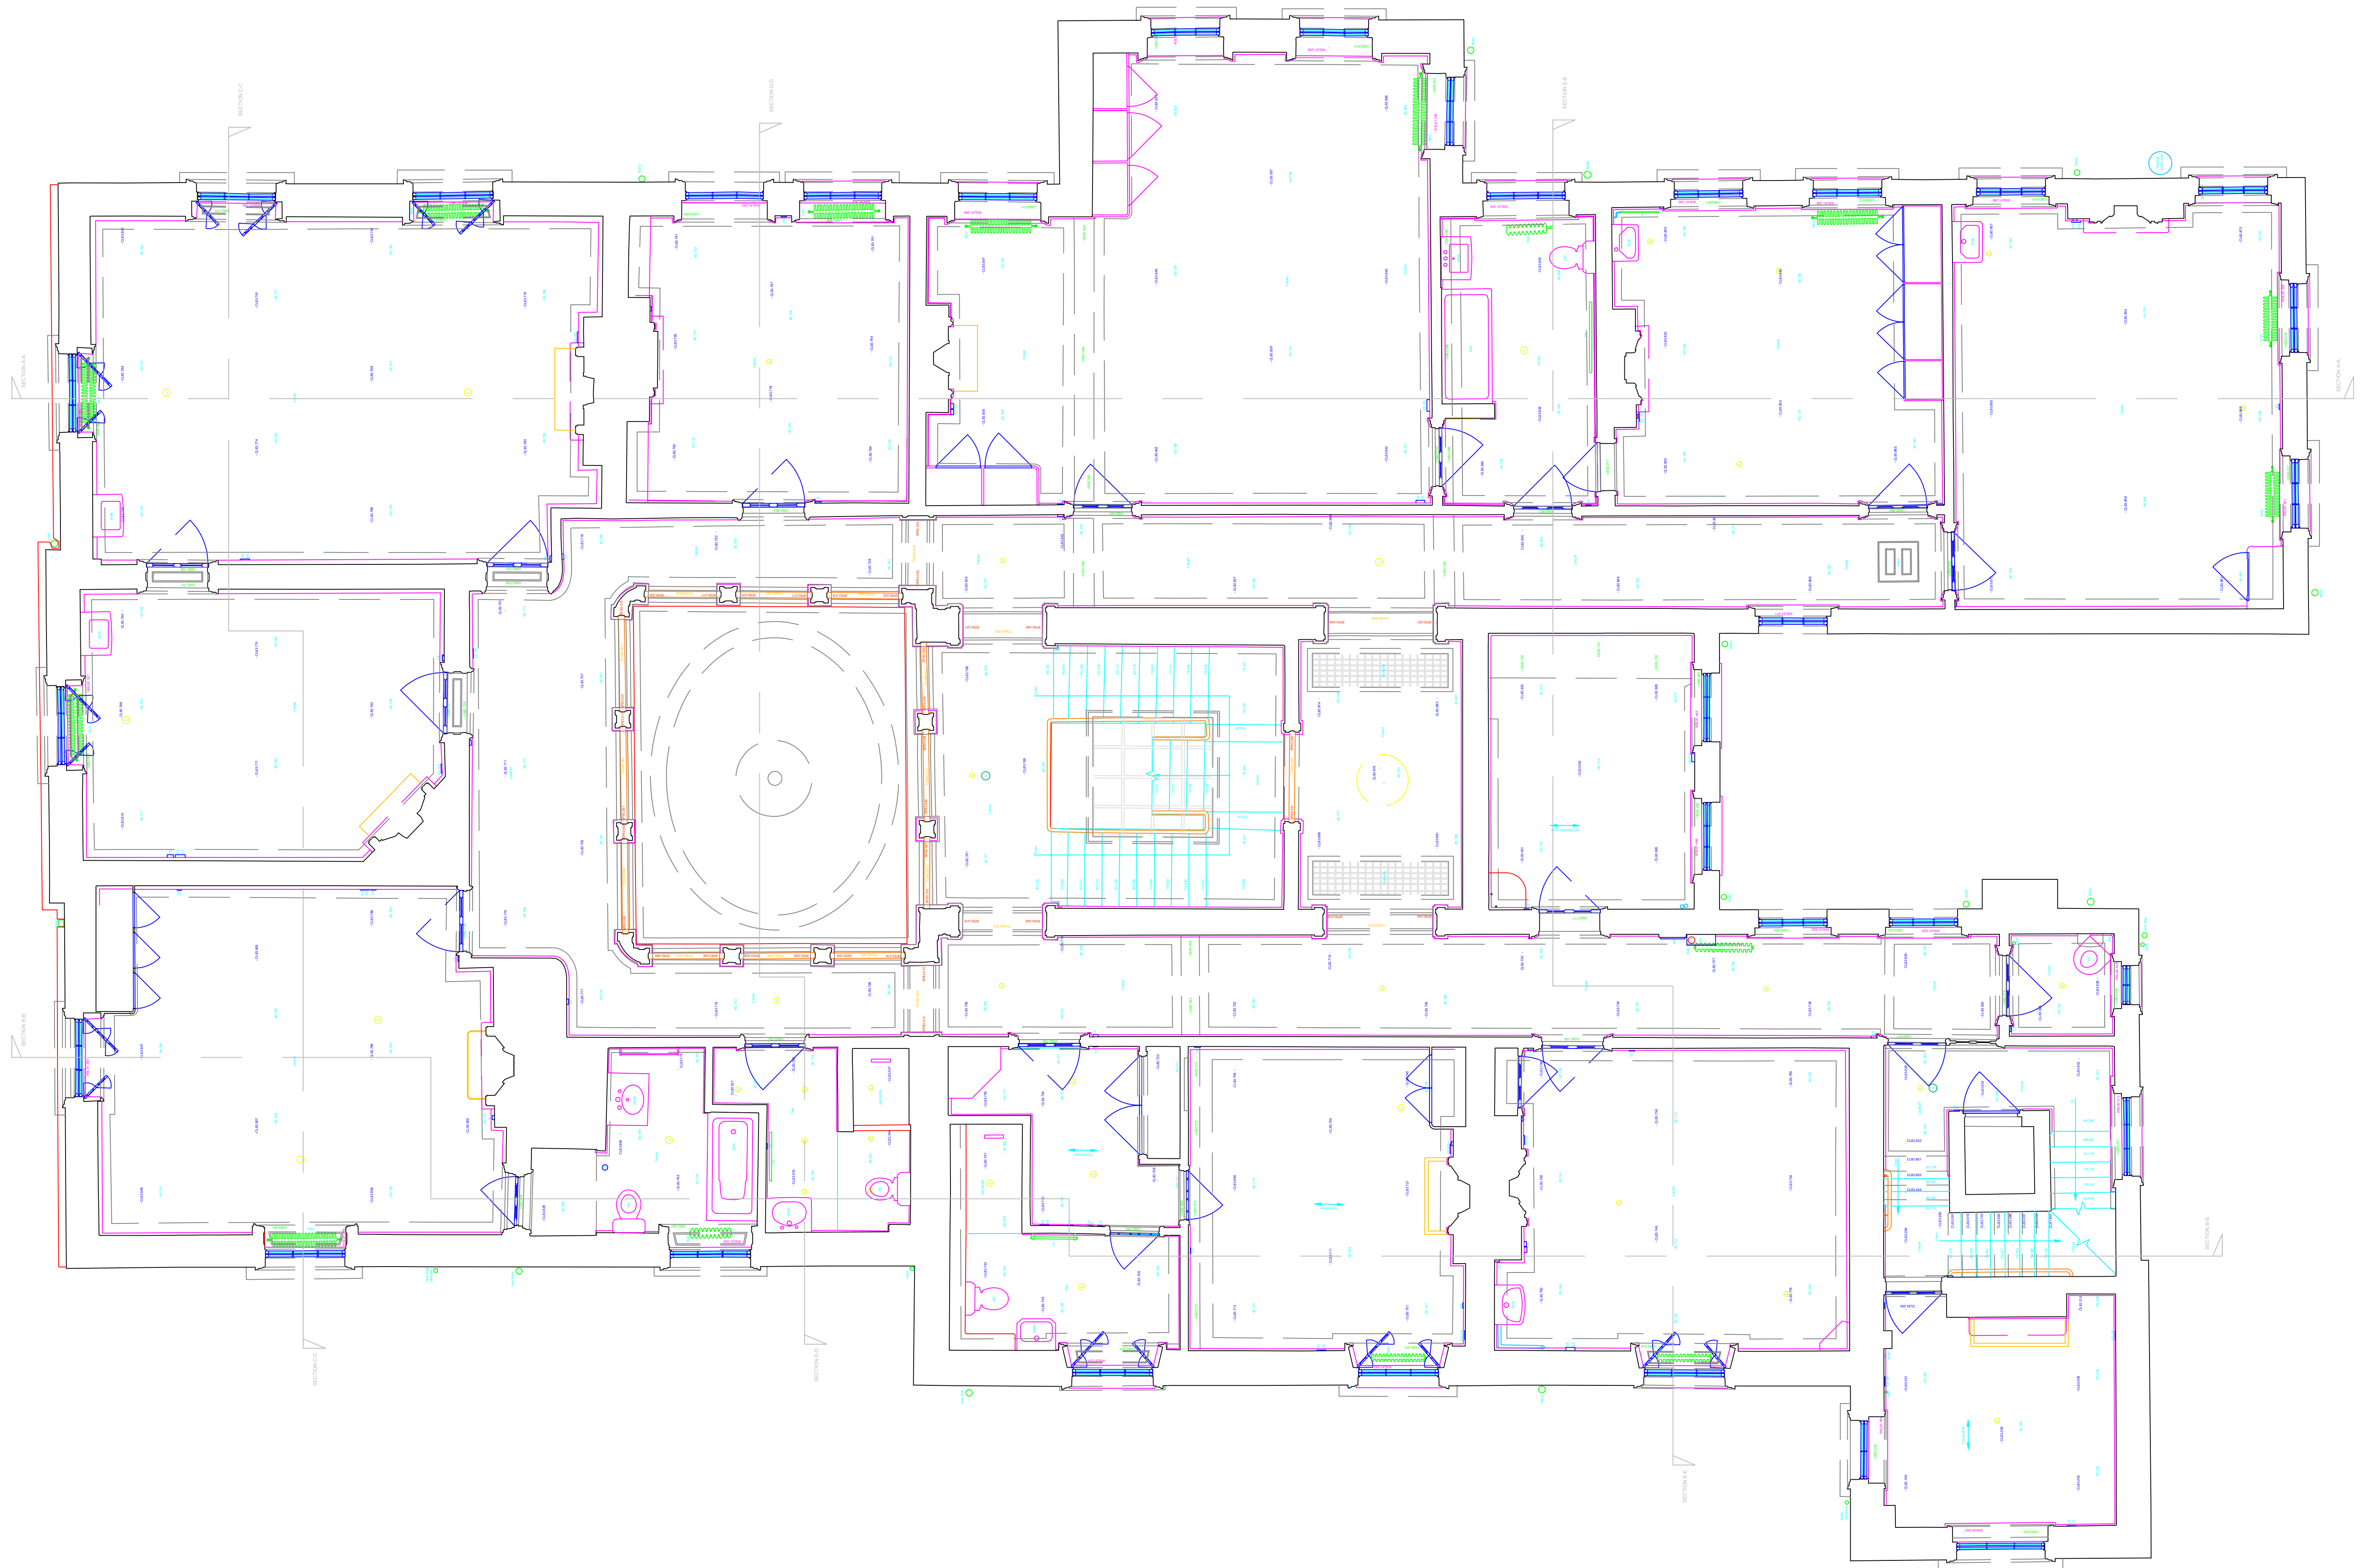

Existing First Floor Plan 1:50

1:50 Scale Bar

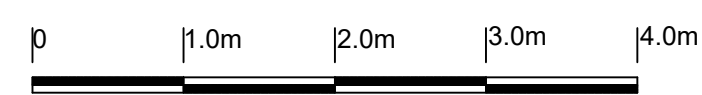

Hexton Manor, Hexton,
Hertfordshire

2023 / 41 / 102

A1

Proposed Refurbishment

Date
June 2023

Scale
1:50 1:100

Status
Planning

© THIS DRAWING IS COPYRIGHT
Architech Limited
Architectural and Building Consultants
Tel. 01462 634293 / 07768 123899