



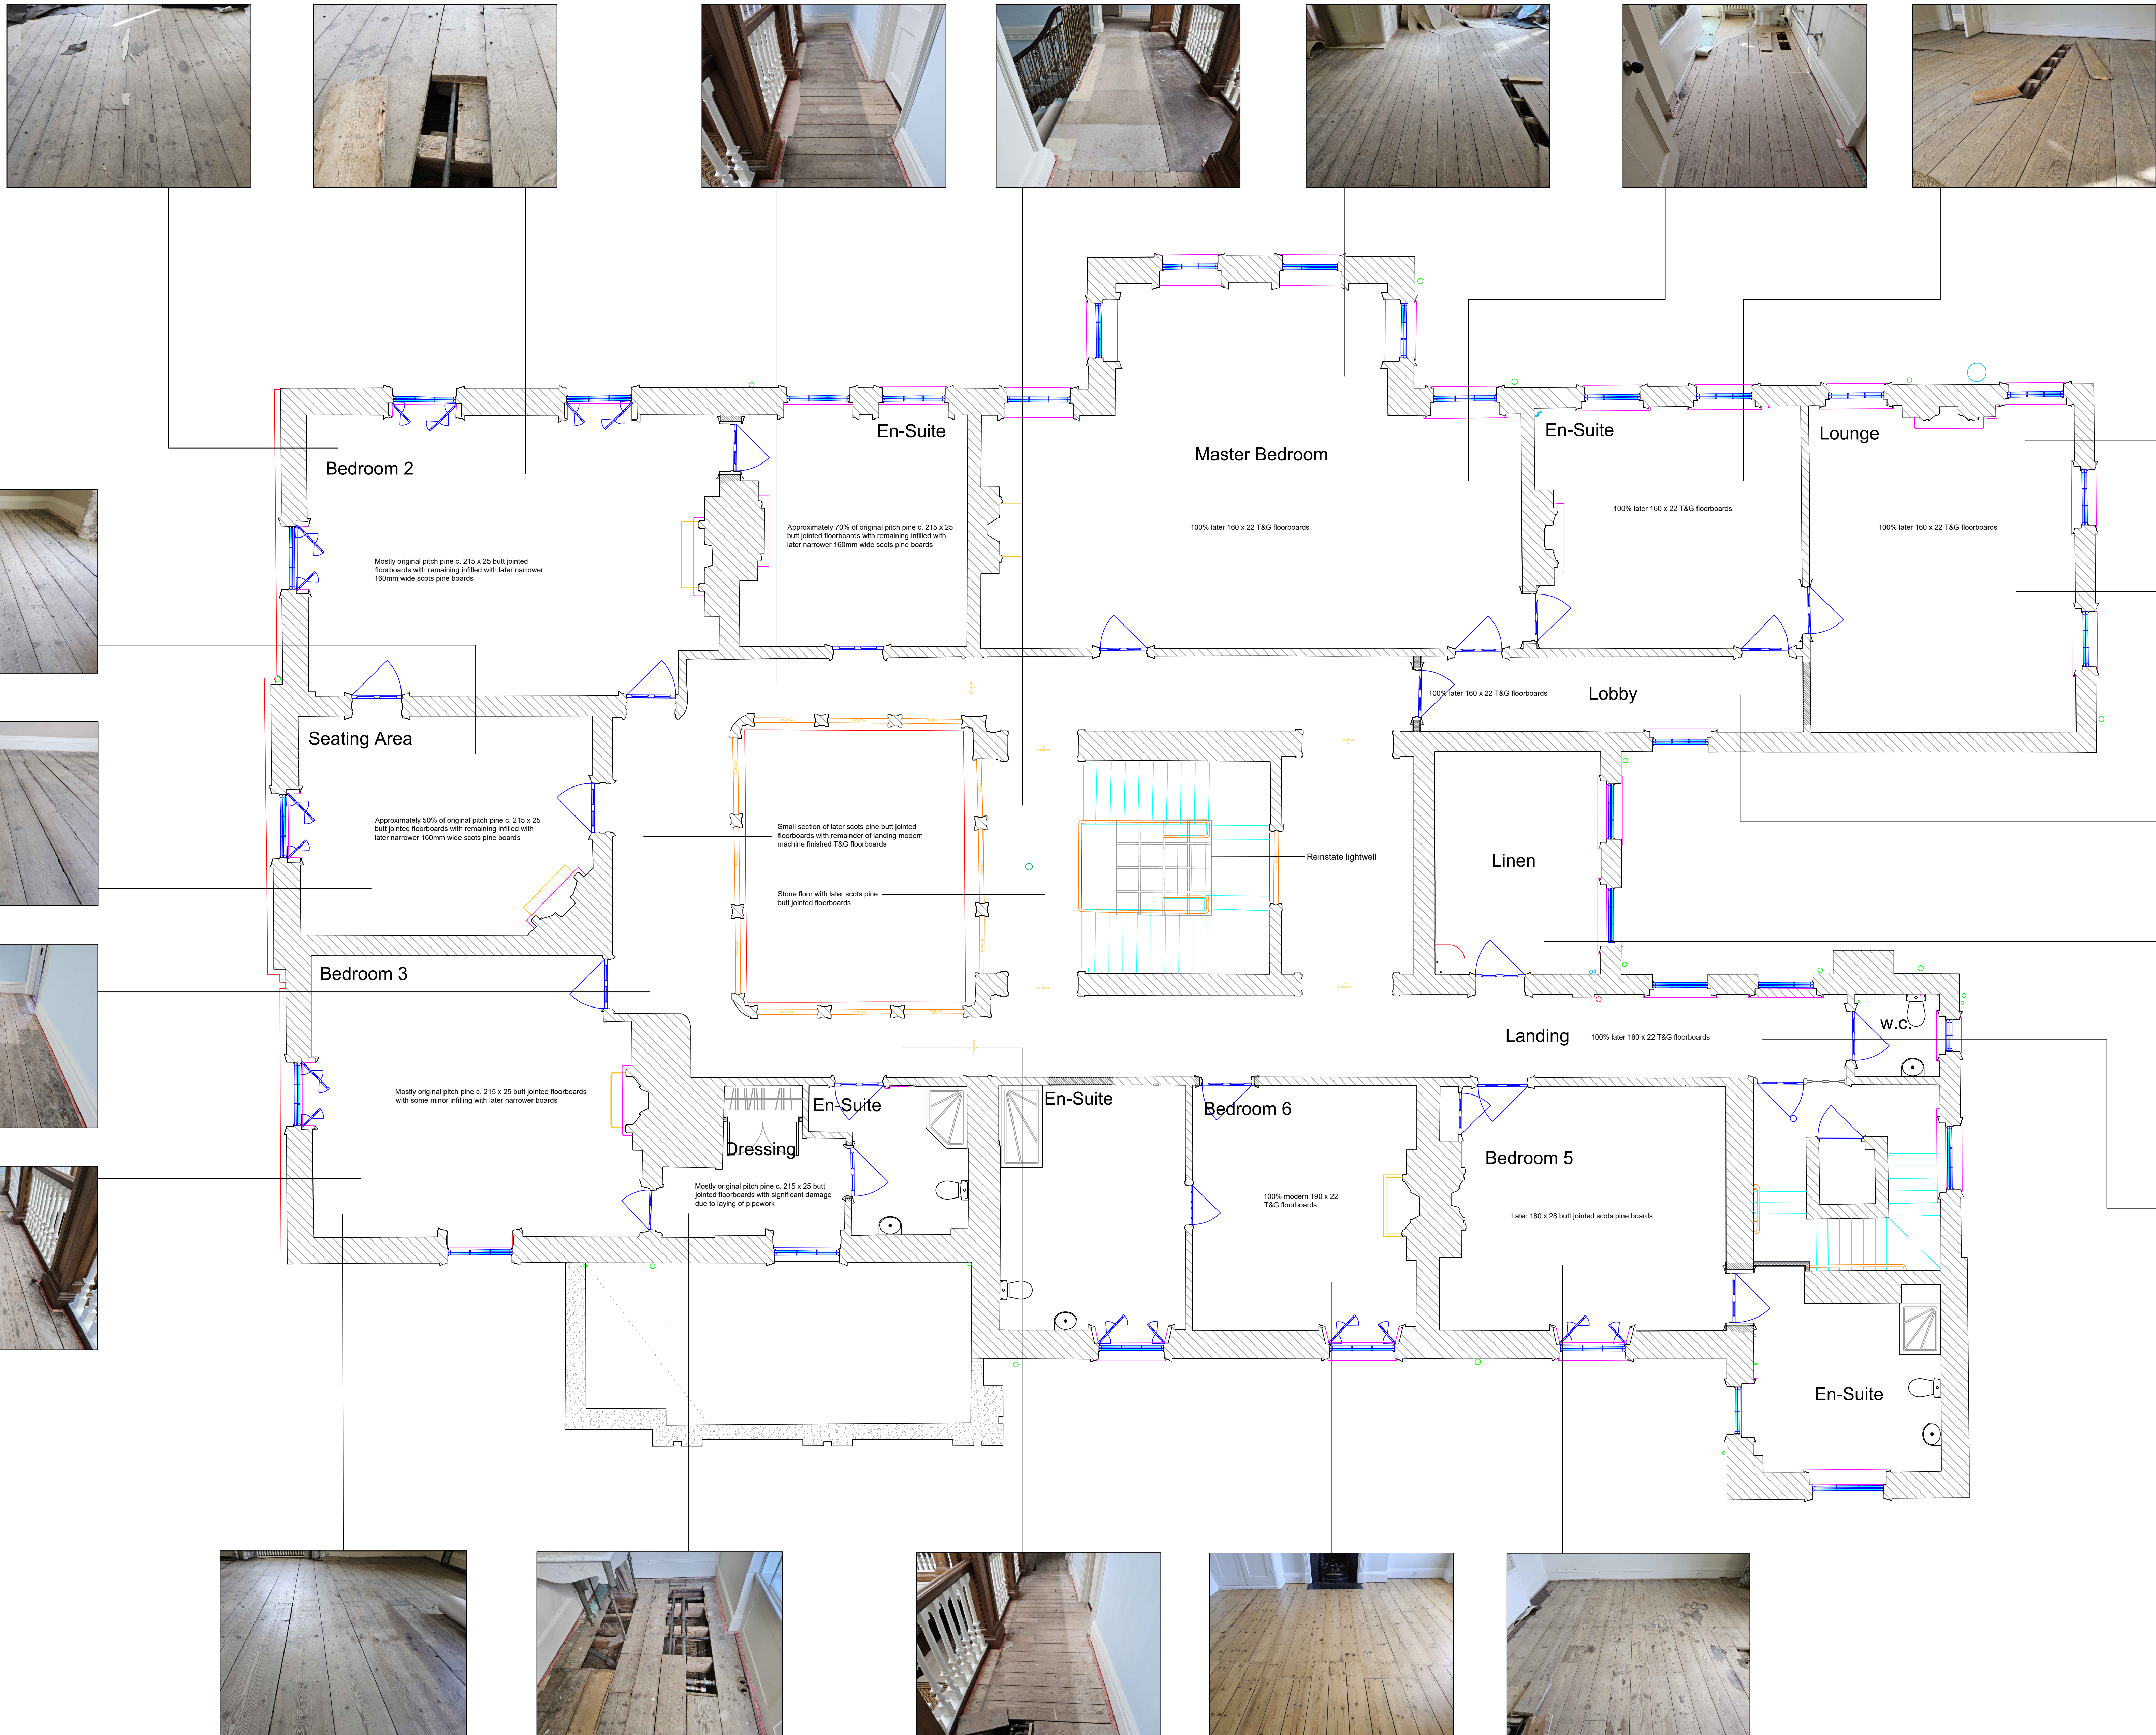

Proposed First Floor Plan 1:50

1:50 Scale Bar

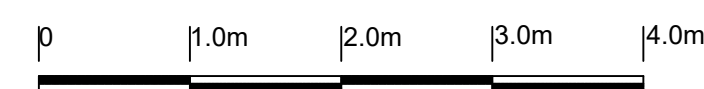

Hexton Manor, Hexton, Hertfordshire.		
2023 / 32 / 02	A	A1

Proposed Refurbishment and Alterations		
Date	Scale	Status
May 2023	1:50	Planning

© THIS DRAWING IS COPYRIGHT	
Architech Limited	
Architectural and Building Consultants	
Tel. 01462 634293 / 07768 123899	