

THIS DRAWING & ANY DESIGN THEREON IS THE COPYRIGHT OF INIGO ARCHITECTURE LTD AND MUST NOT BE REPRODUCED WITHOUT THEIR WRITTEN CONSENT.

ALL DIMENSIONS AND LEVELS ARE SUBJECT TO A THOROUGH AND COMPREHENSIVE SURVEY AND MUST BE REPRODUCED WITHOUT THEIR WRITTEN CONSENT.

ALL SIZES OF STRUCTURAL COMPONENTS ARE TO BE DETERMINED BY A STRUCTURAL ENGINEER.

ELECTRICAL INSTALLATION OR MODIFICATIONS MATERIALS AND WORKMANSHIP SHALL COMPLY WITH THE LATEST EDITIONS OF THE RELEVANT BRITISH STANDARDS AND CODES OF PRACTICE AND ARE TO BE PROVIDED BY THE CONTRACTOR. THE CONTRACTOR SHALL BE RESPONSIBLE FOR THE PROVISION OF THE LOCAL ELECTRICITY SUPPLY AUTHORITY PERMISSION, THE BUILDING REGULATIONS LATEST AMENDMENTS.

PLEASE NOTE ELECTRICAL CONTRACTORS MUST BE MEMBERS OF THE NATIONAL INSPECTION COUNCIL FOR ELECTRICAL INSTALLATION (NICEIC) OR THE ELECTRICAL CONTRACTORS ASSOCIATION (ECSA).








MECHANICAL INSTALLATION OR MODIFICATION INCLUDING HEATING & HOT WATER SHALL COMPLY WITH THE LATEST EDITIONS OF THE RELEVANT BRITISH STANDARDS AND CODES OF PRACTICE AND ARE TO BE PROVIDED BY THE CONTRACTOR. THE CONTRACTOR SHALL BE RESPONSIBLE FOR THE PROVISION OF THE LOCAL ELECTRICITY SUPPLY AUTHORITY PERMISSION, THE BUILDING REGULATIONS LATEST AMENDMENTS.

THE CLIENT OR APPROPRIATE AGENT SHOULD ADVISE OF ANY KNOWN BURIED SERVICES AND DRAINAGE LOCATION OR RESTRICTIVE COVENANTS.

THIS DRAWING SHOULD BE READ IN CONJUNCTION WITH ALL PLANS AND SPECIFICATIONS. THE CONTRACTOR SHALL BE RESPONSIBLE FOR THE PROVISION OF THE LOCAL ELECTRICITY SUPPLY AUTHORITY PERMISSION, THE BUILDING REGULATIONS LATEST AMENDMENTS.

CDM Regulations 2015 : Designers' Notes on Significant Residual Risks

1.

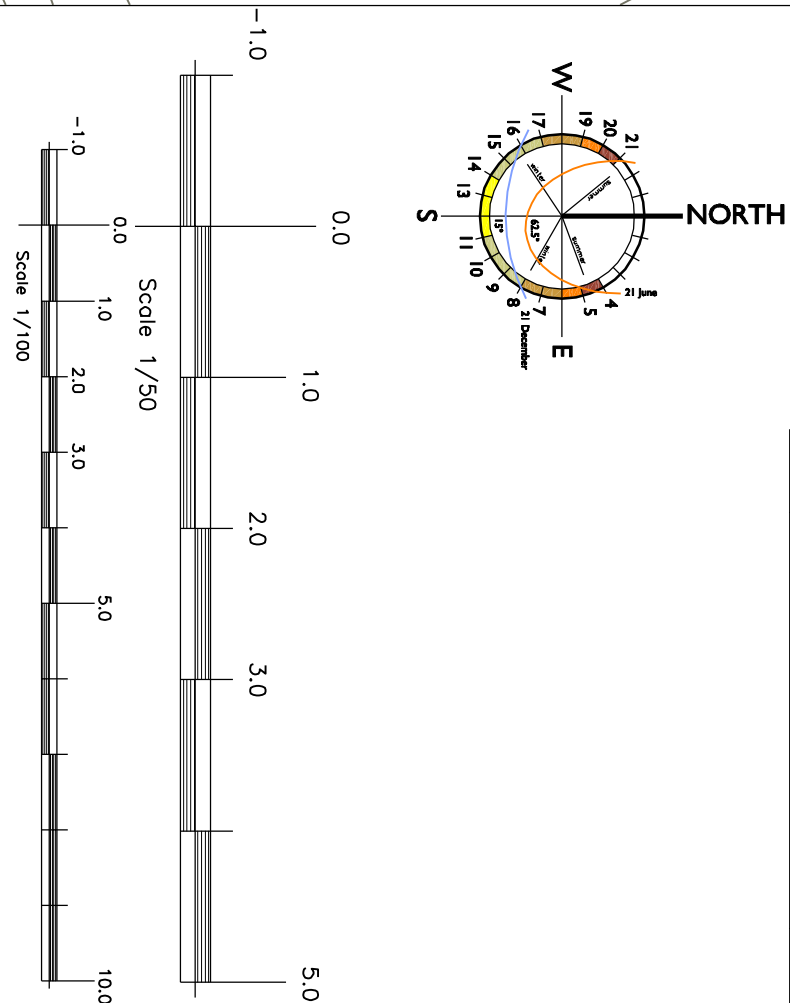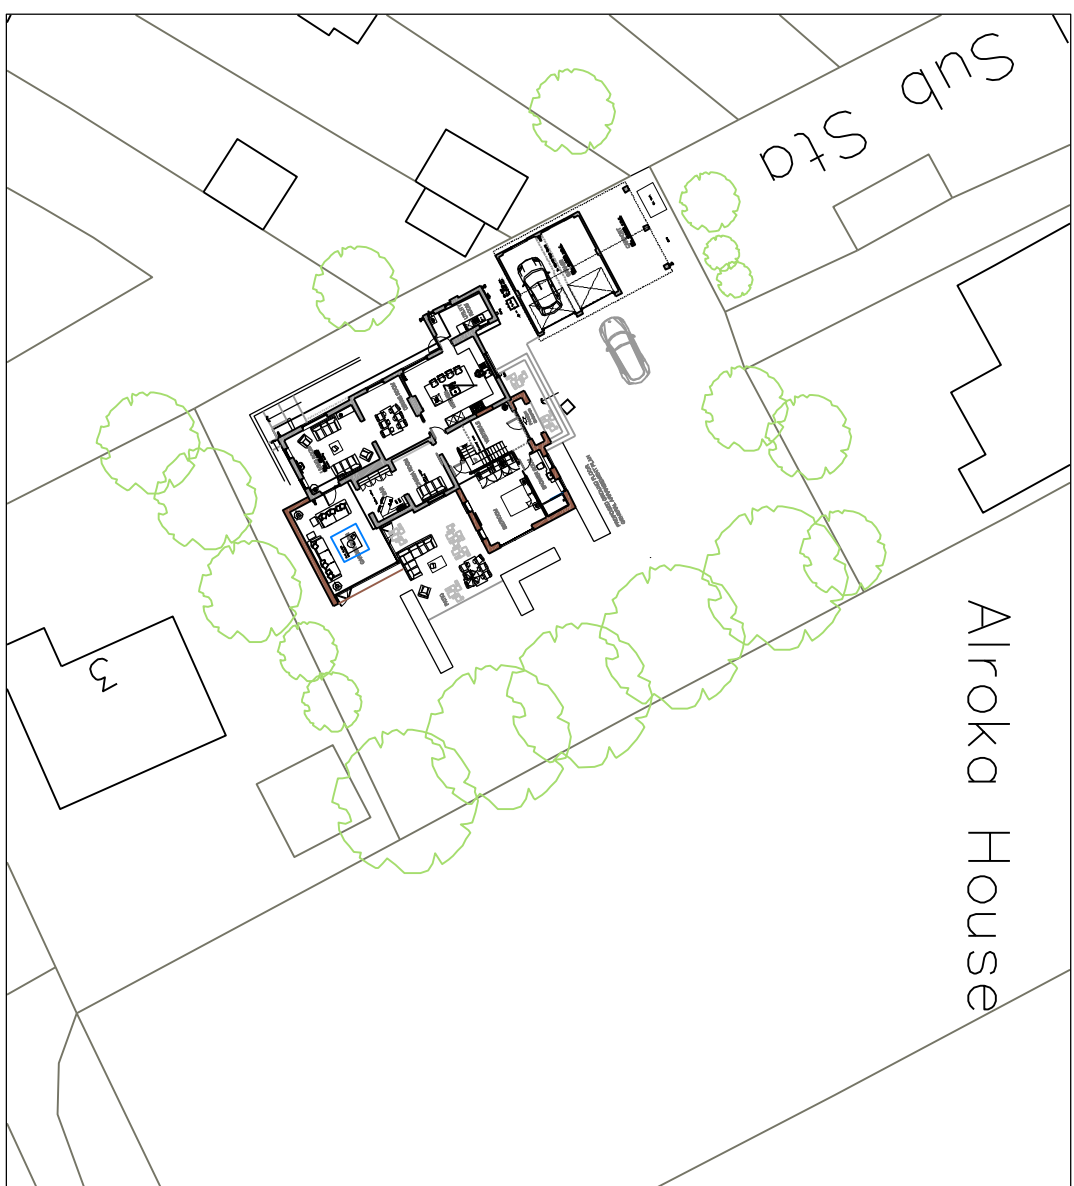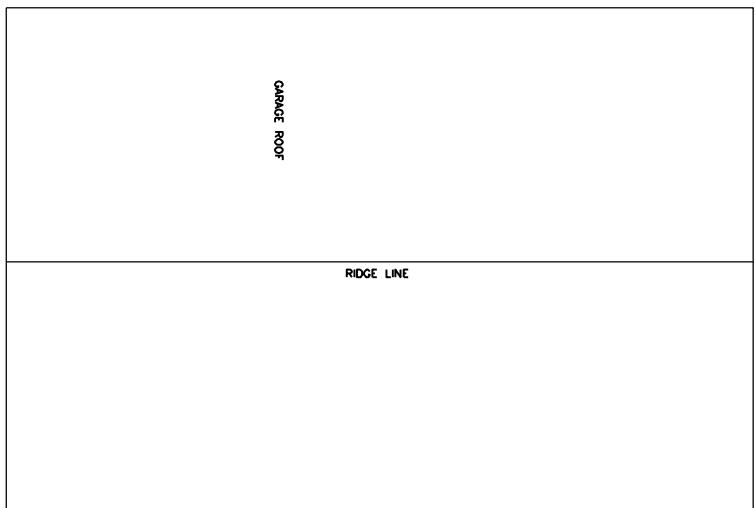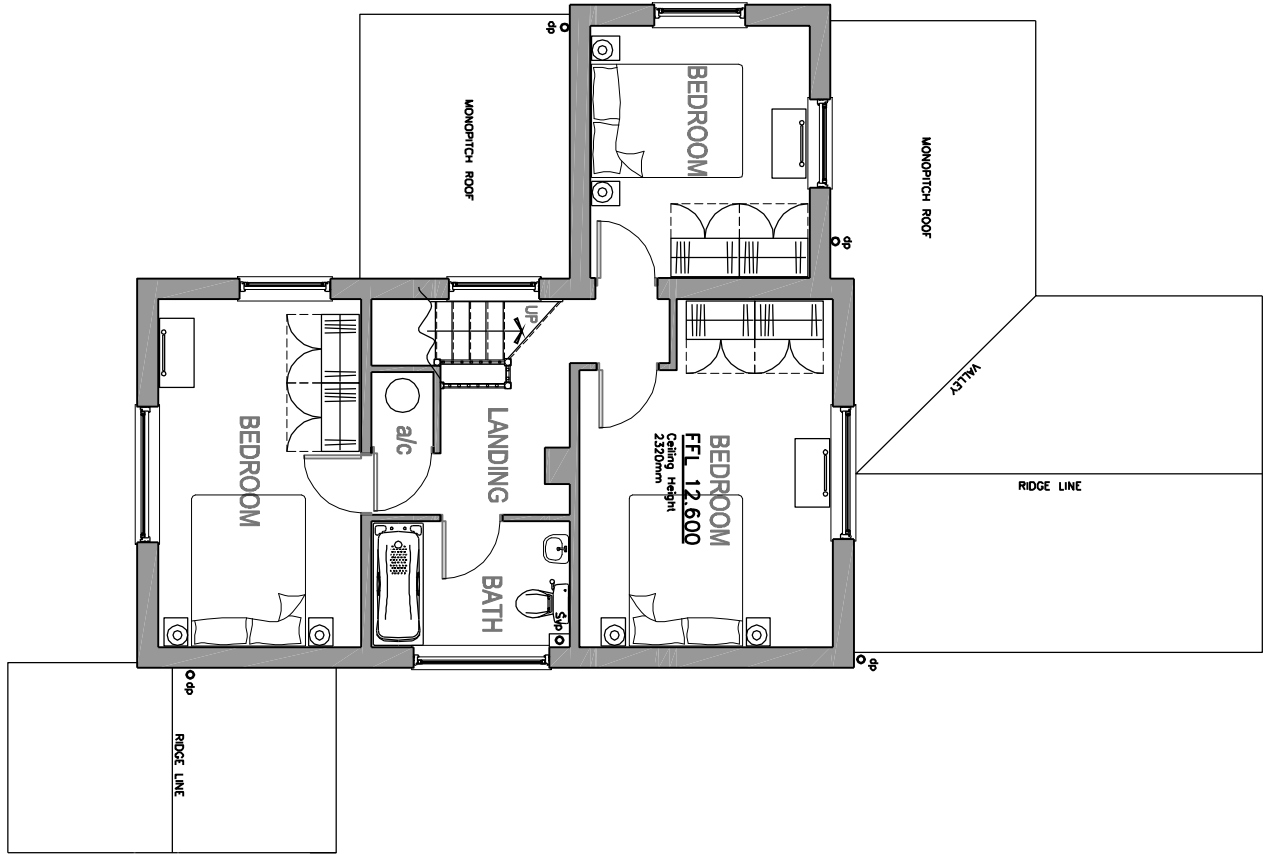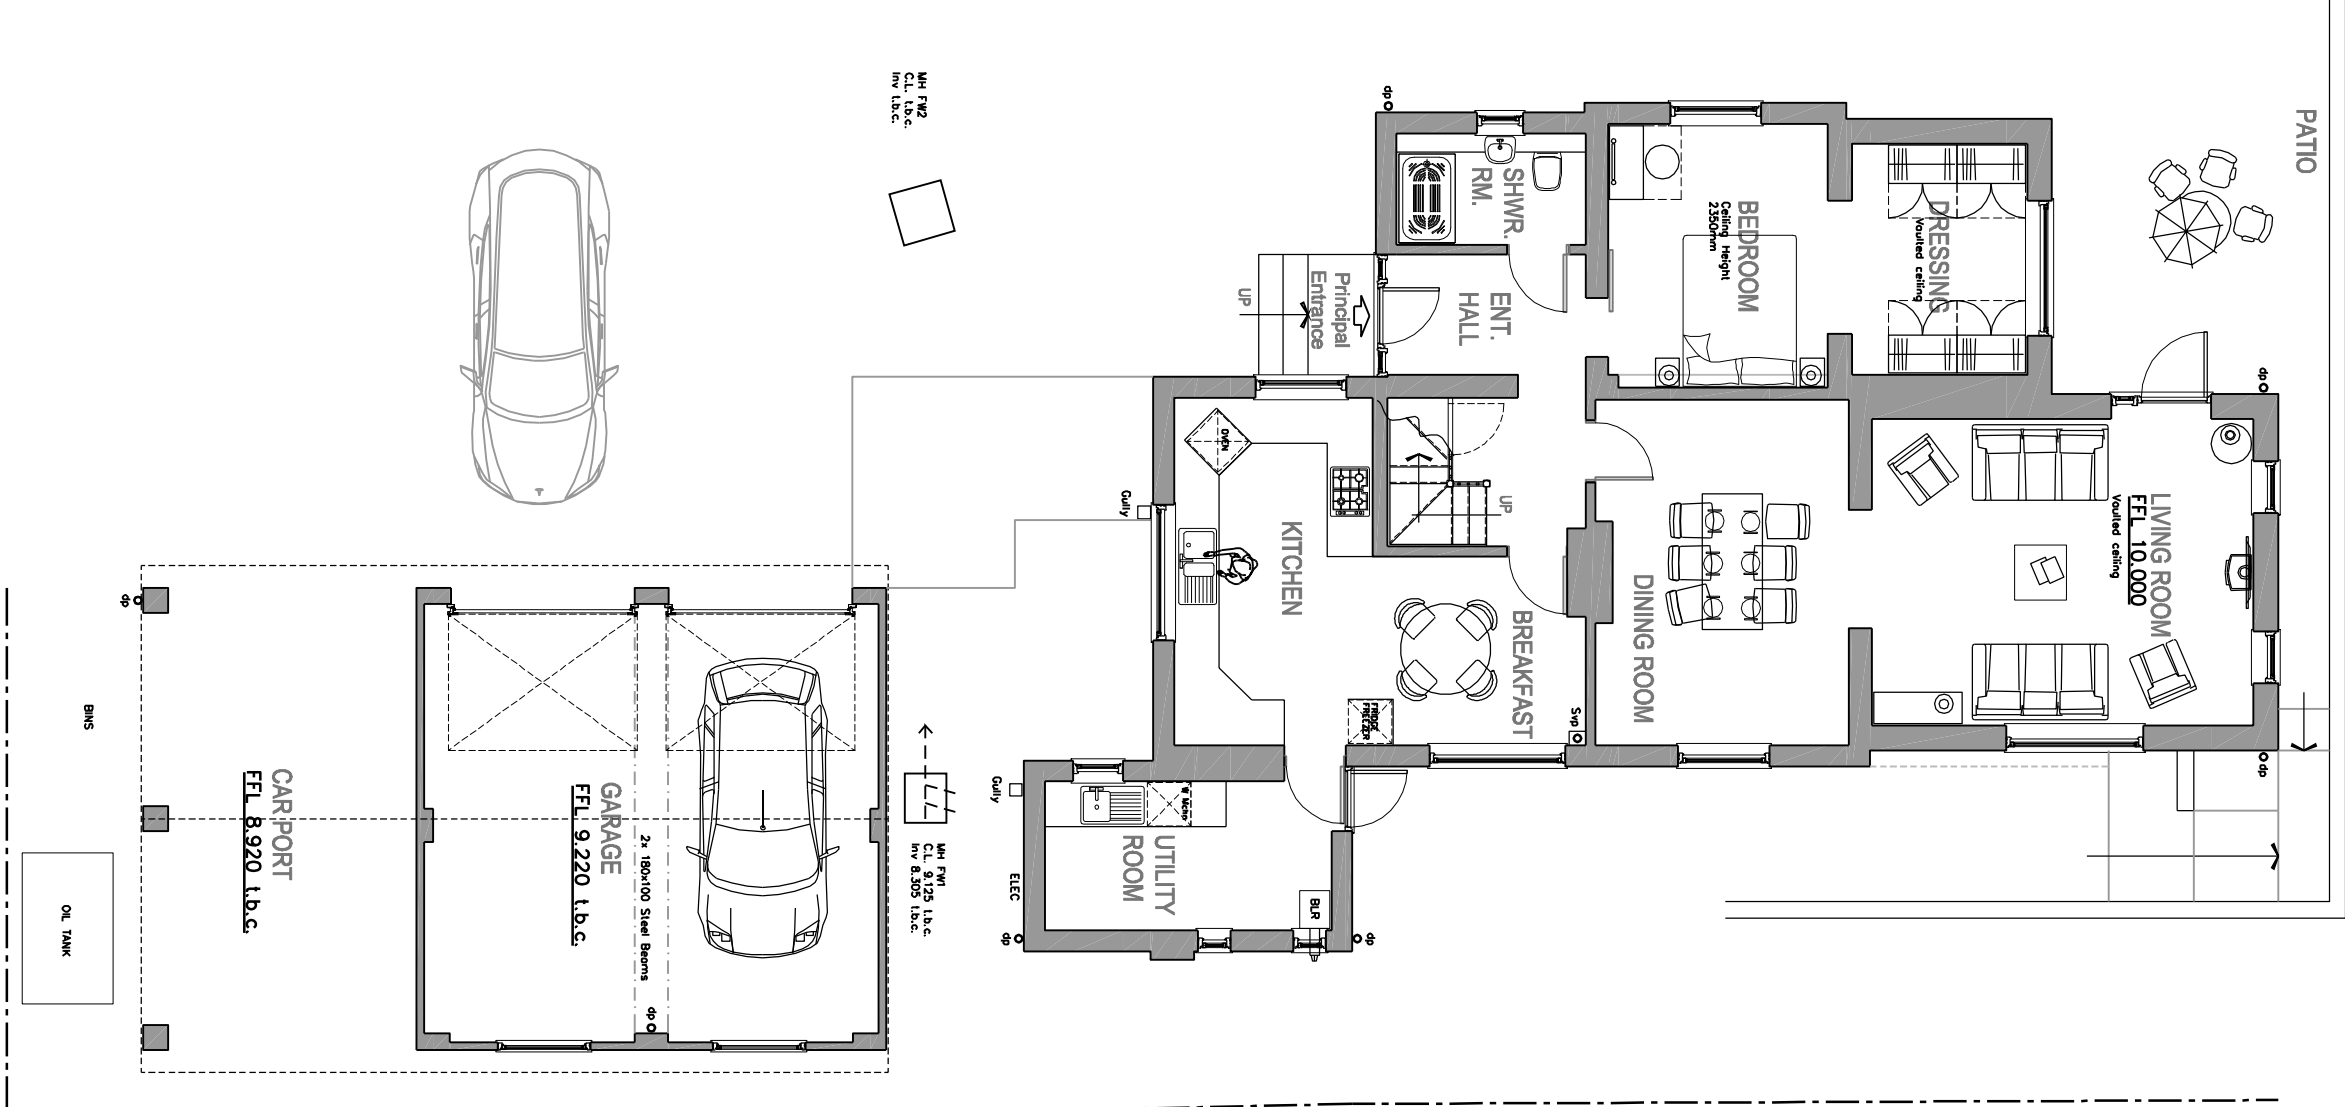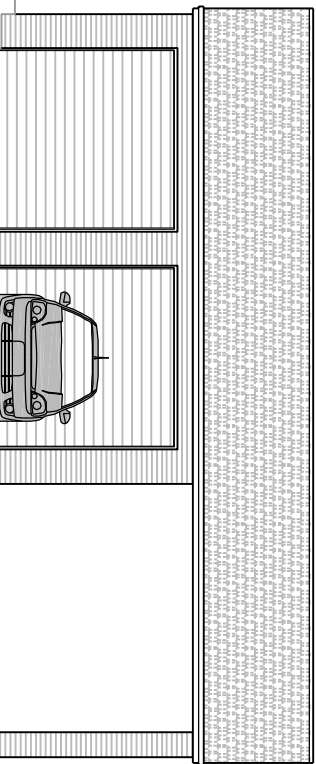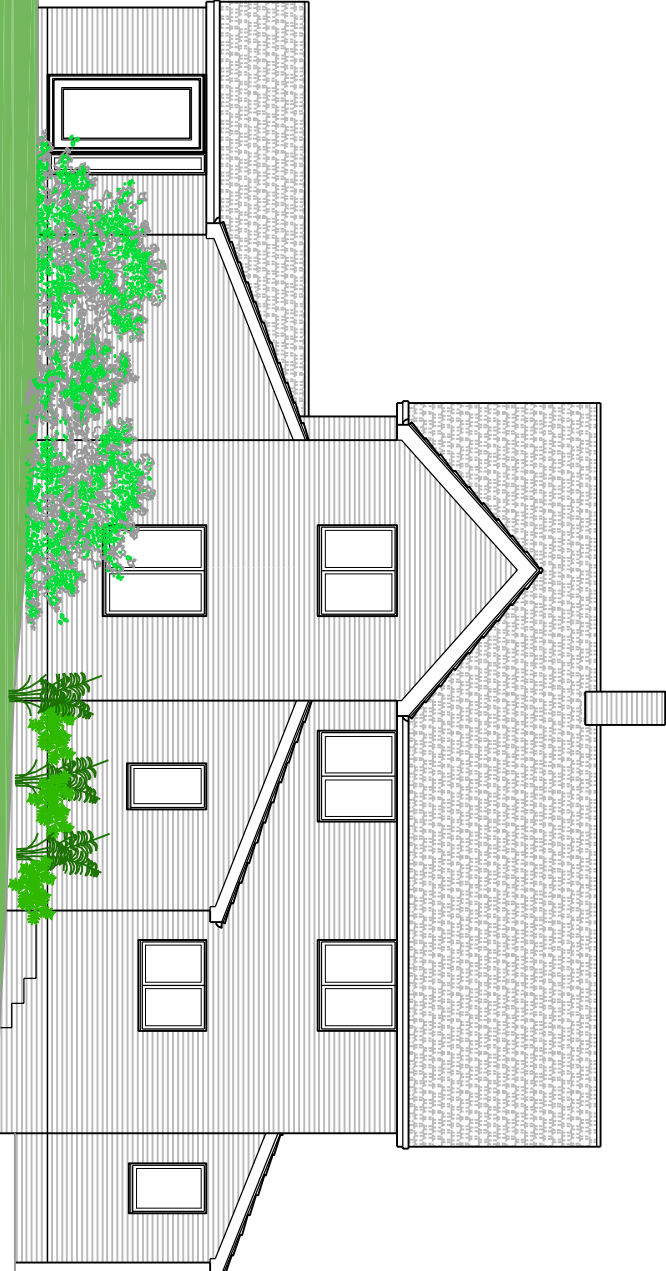

SITE BLOCK PLAN

SCALE 1/500

SITE LOCATION PLAN

SCALE 1/1250

EXISTING GROUND FLOOR
GENERAL ARRANGEMENT PLAN

EXISTING FIRST FLOOR GENERAL
ARRANGEMENT PLAN

INIGO ARCHITECTURE LTD

L-01 rev B

Mr & Mrs Christie
Proposed Extensions And Alterations

7 Ashwell Street, Ashwell
Baldoock, Hertfordshire SG7 5QF

Existing Ground & First Floor General Arrangement
Plans, Elevations, Site Location And Block Plans

CIAT CHARTERED PRACTICE AND DEVELOPMENT CONSULTANTS
THE PRS 81 STATION ROAD, LOMSTON, HES 5019 5AN
E-MAIL: info@inigoarch.co.uk

Tel: 01462 654805