


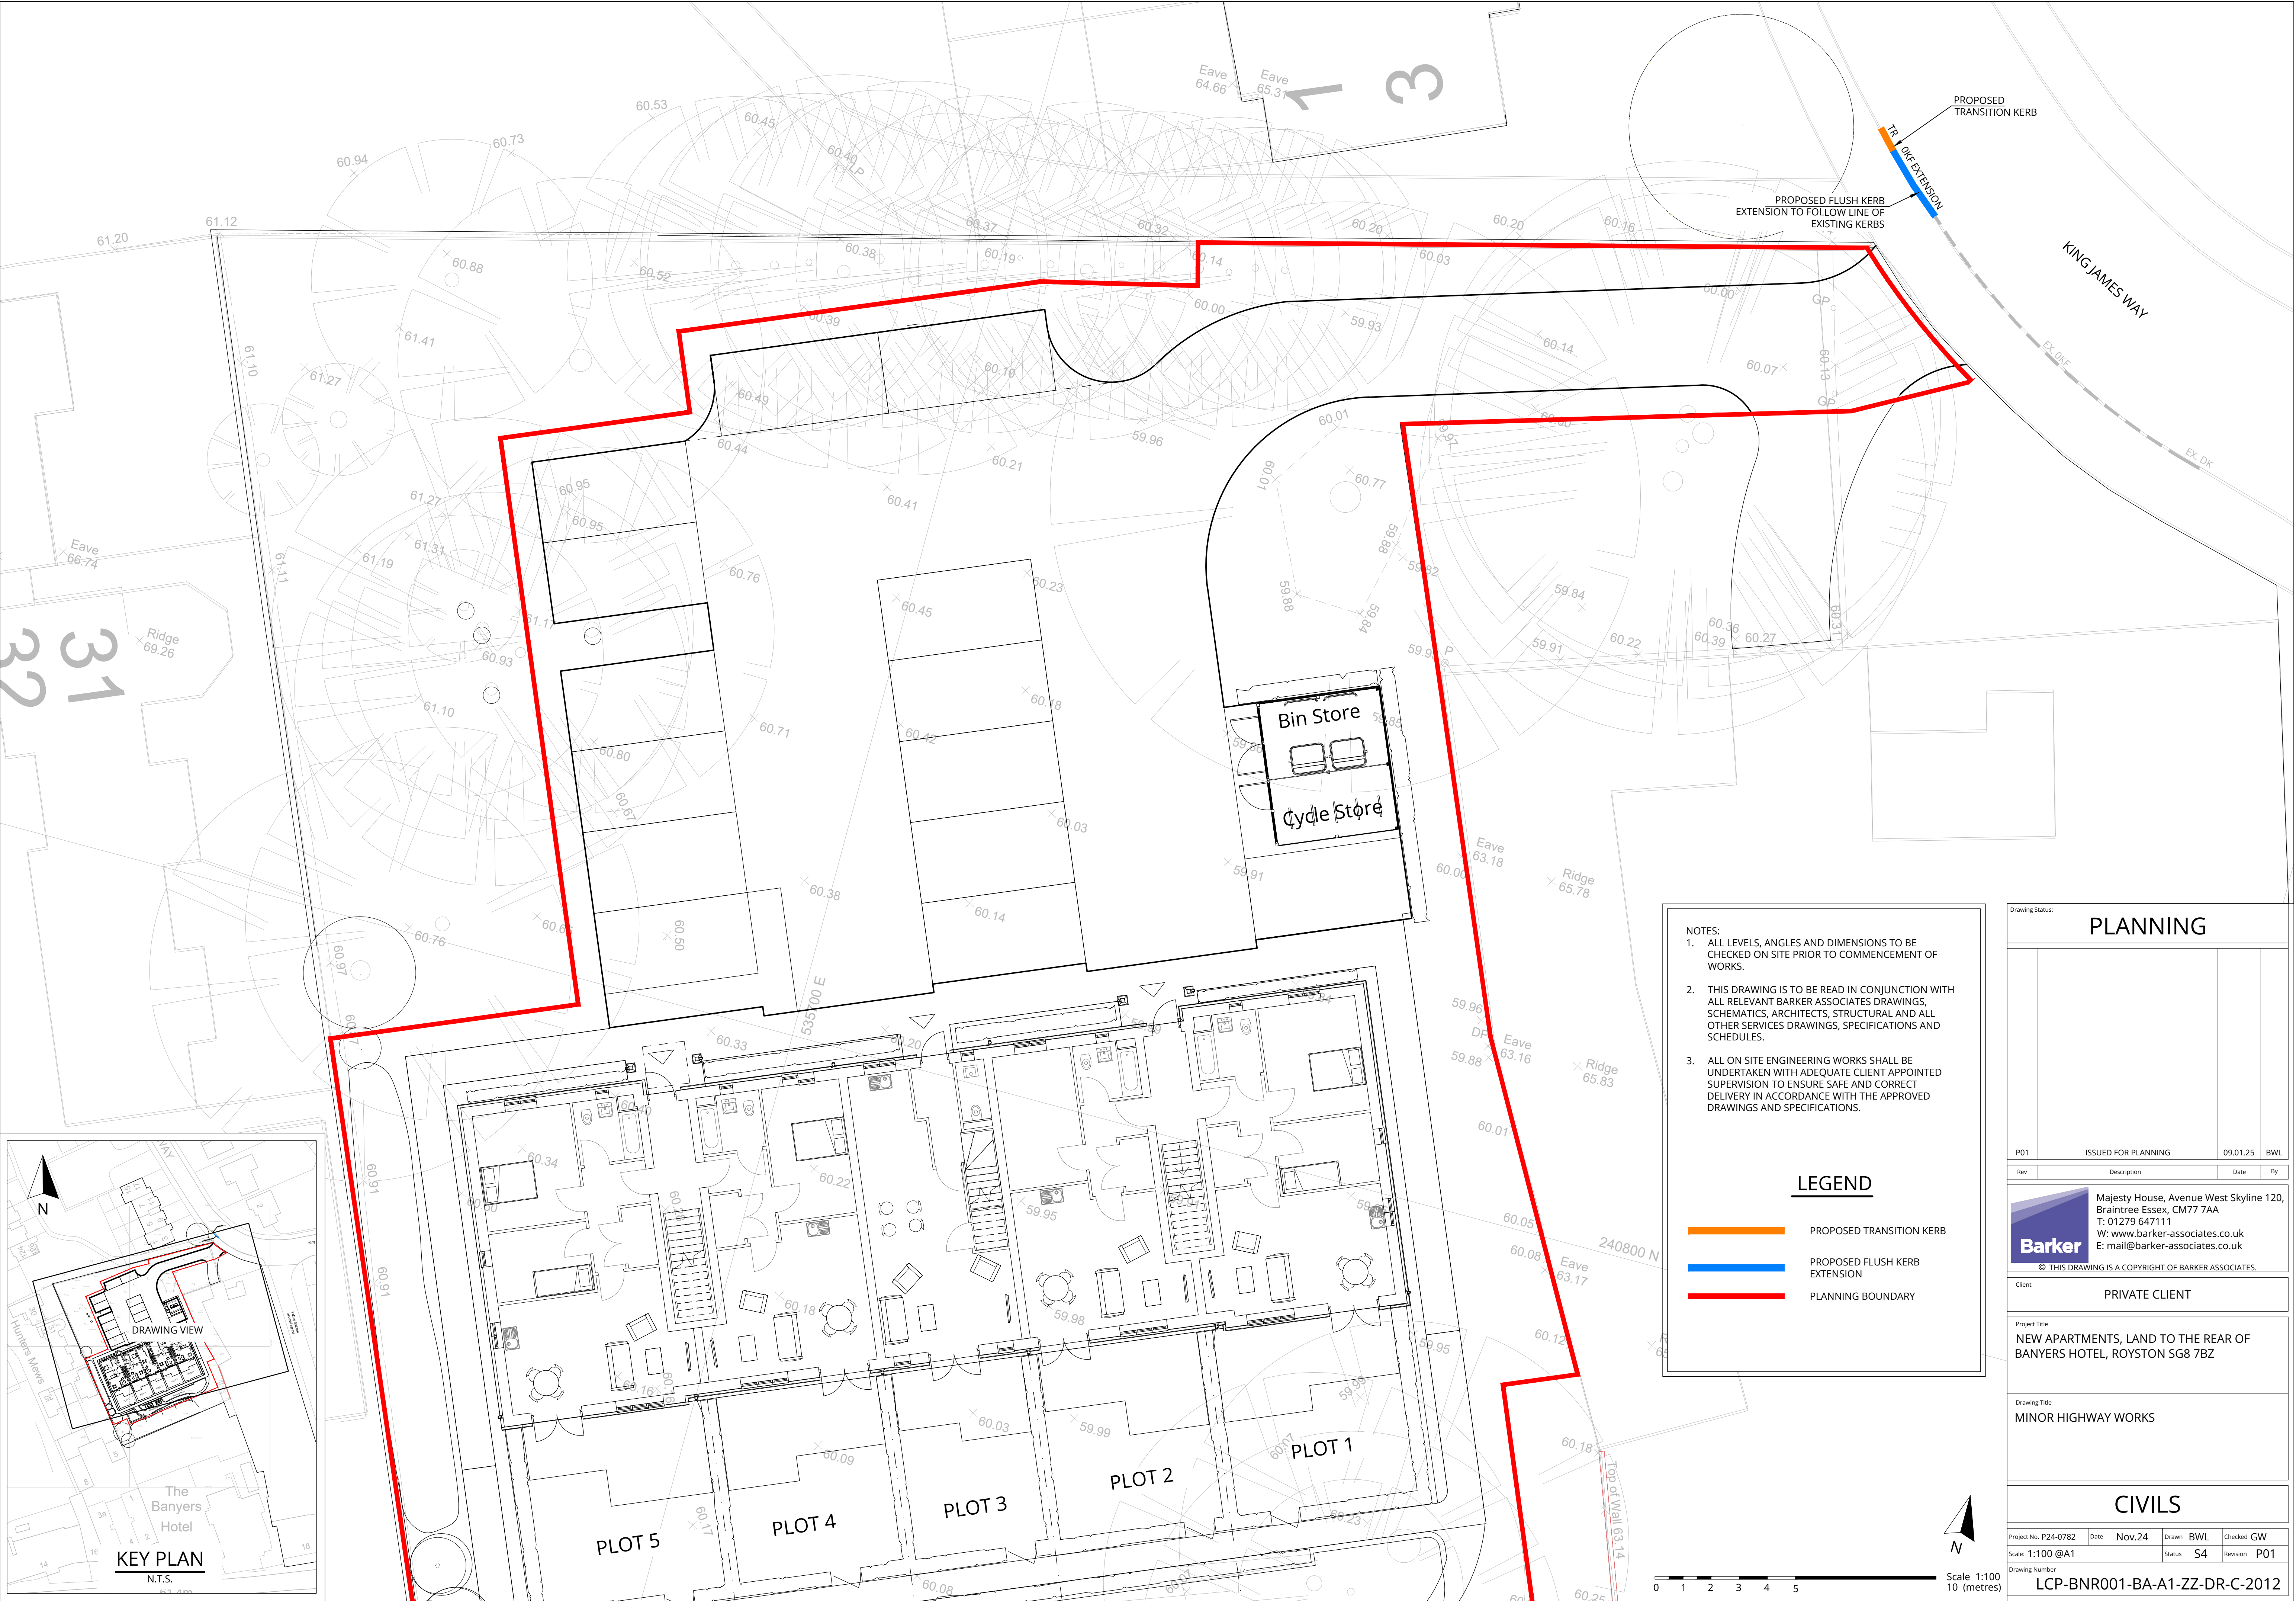

NOTES:

1. ALL LEVELS, ANGLES AND DIMENSIONS TO BE CHECKED ON SITE PRIOR TO COMMENCEMENT OF WORKS.
2. THIS DRAWING IS TO BE READ IN CONJUNCTION WITH ALL RELEVANT BARKER ASSOCIATES DRAWINGS, SCHEMATICS, ARCHITECTS, STRUCTURAL AND ALL OTHER SERVICES DRAWINGS, SPECIFICATIONS AND SCHEDULES.
3. ALL ON SITE ENGINEERING WORKS SHALL BE UNDERTAKEN WITH ADEQUATE CLIENT APPOINTED SUPERVISION TO ENSURE SAFE AND CORRECT DELIVERY IN ACCORDANCE WITH THE APPROVED DRAWINGS AND SPECIFICATIONS.

LEGEND

- PROPOSED TRANSITION KERB
- PROPOSED FLUSH KERB EXTENSION
- PLANNING BOUNDARY

Drawing Status:

PLANNING

P01	ISSUED FOR PLANNING	09.01.25	BWL
-----	---------------------	----------	-----

Rev Description Date By

Barker Majesty House, Avenue West Skyline 120, Braintree Essex, CM77 7AA
T: 01279 647111
W: www.barker-associates.co.uk
E: mail@barker-associates.co.uk
© THIS DRAWING IS A COPYRIGHT OF BARKER ASSOCIATES.

Client PRIVATE CLIENT

Project Title
NEW APARTMENTS, LAND TO THE REAR OF BANYERS HOTEL, ROYSTON SG8 7BZ

Drawing Title
MINOR HIGHWAY WORKS

CIVILS

Project No: P24-0782	Date: Nov.24	Drawn: BWL	Checked: GW
Scale: 1:100 @A1	Status: S4	Revision: P01	

Drawing Number
LCP-BNR001-BA-A1-ZZ-DR-C-2012