


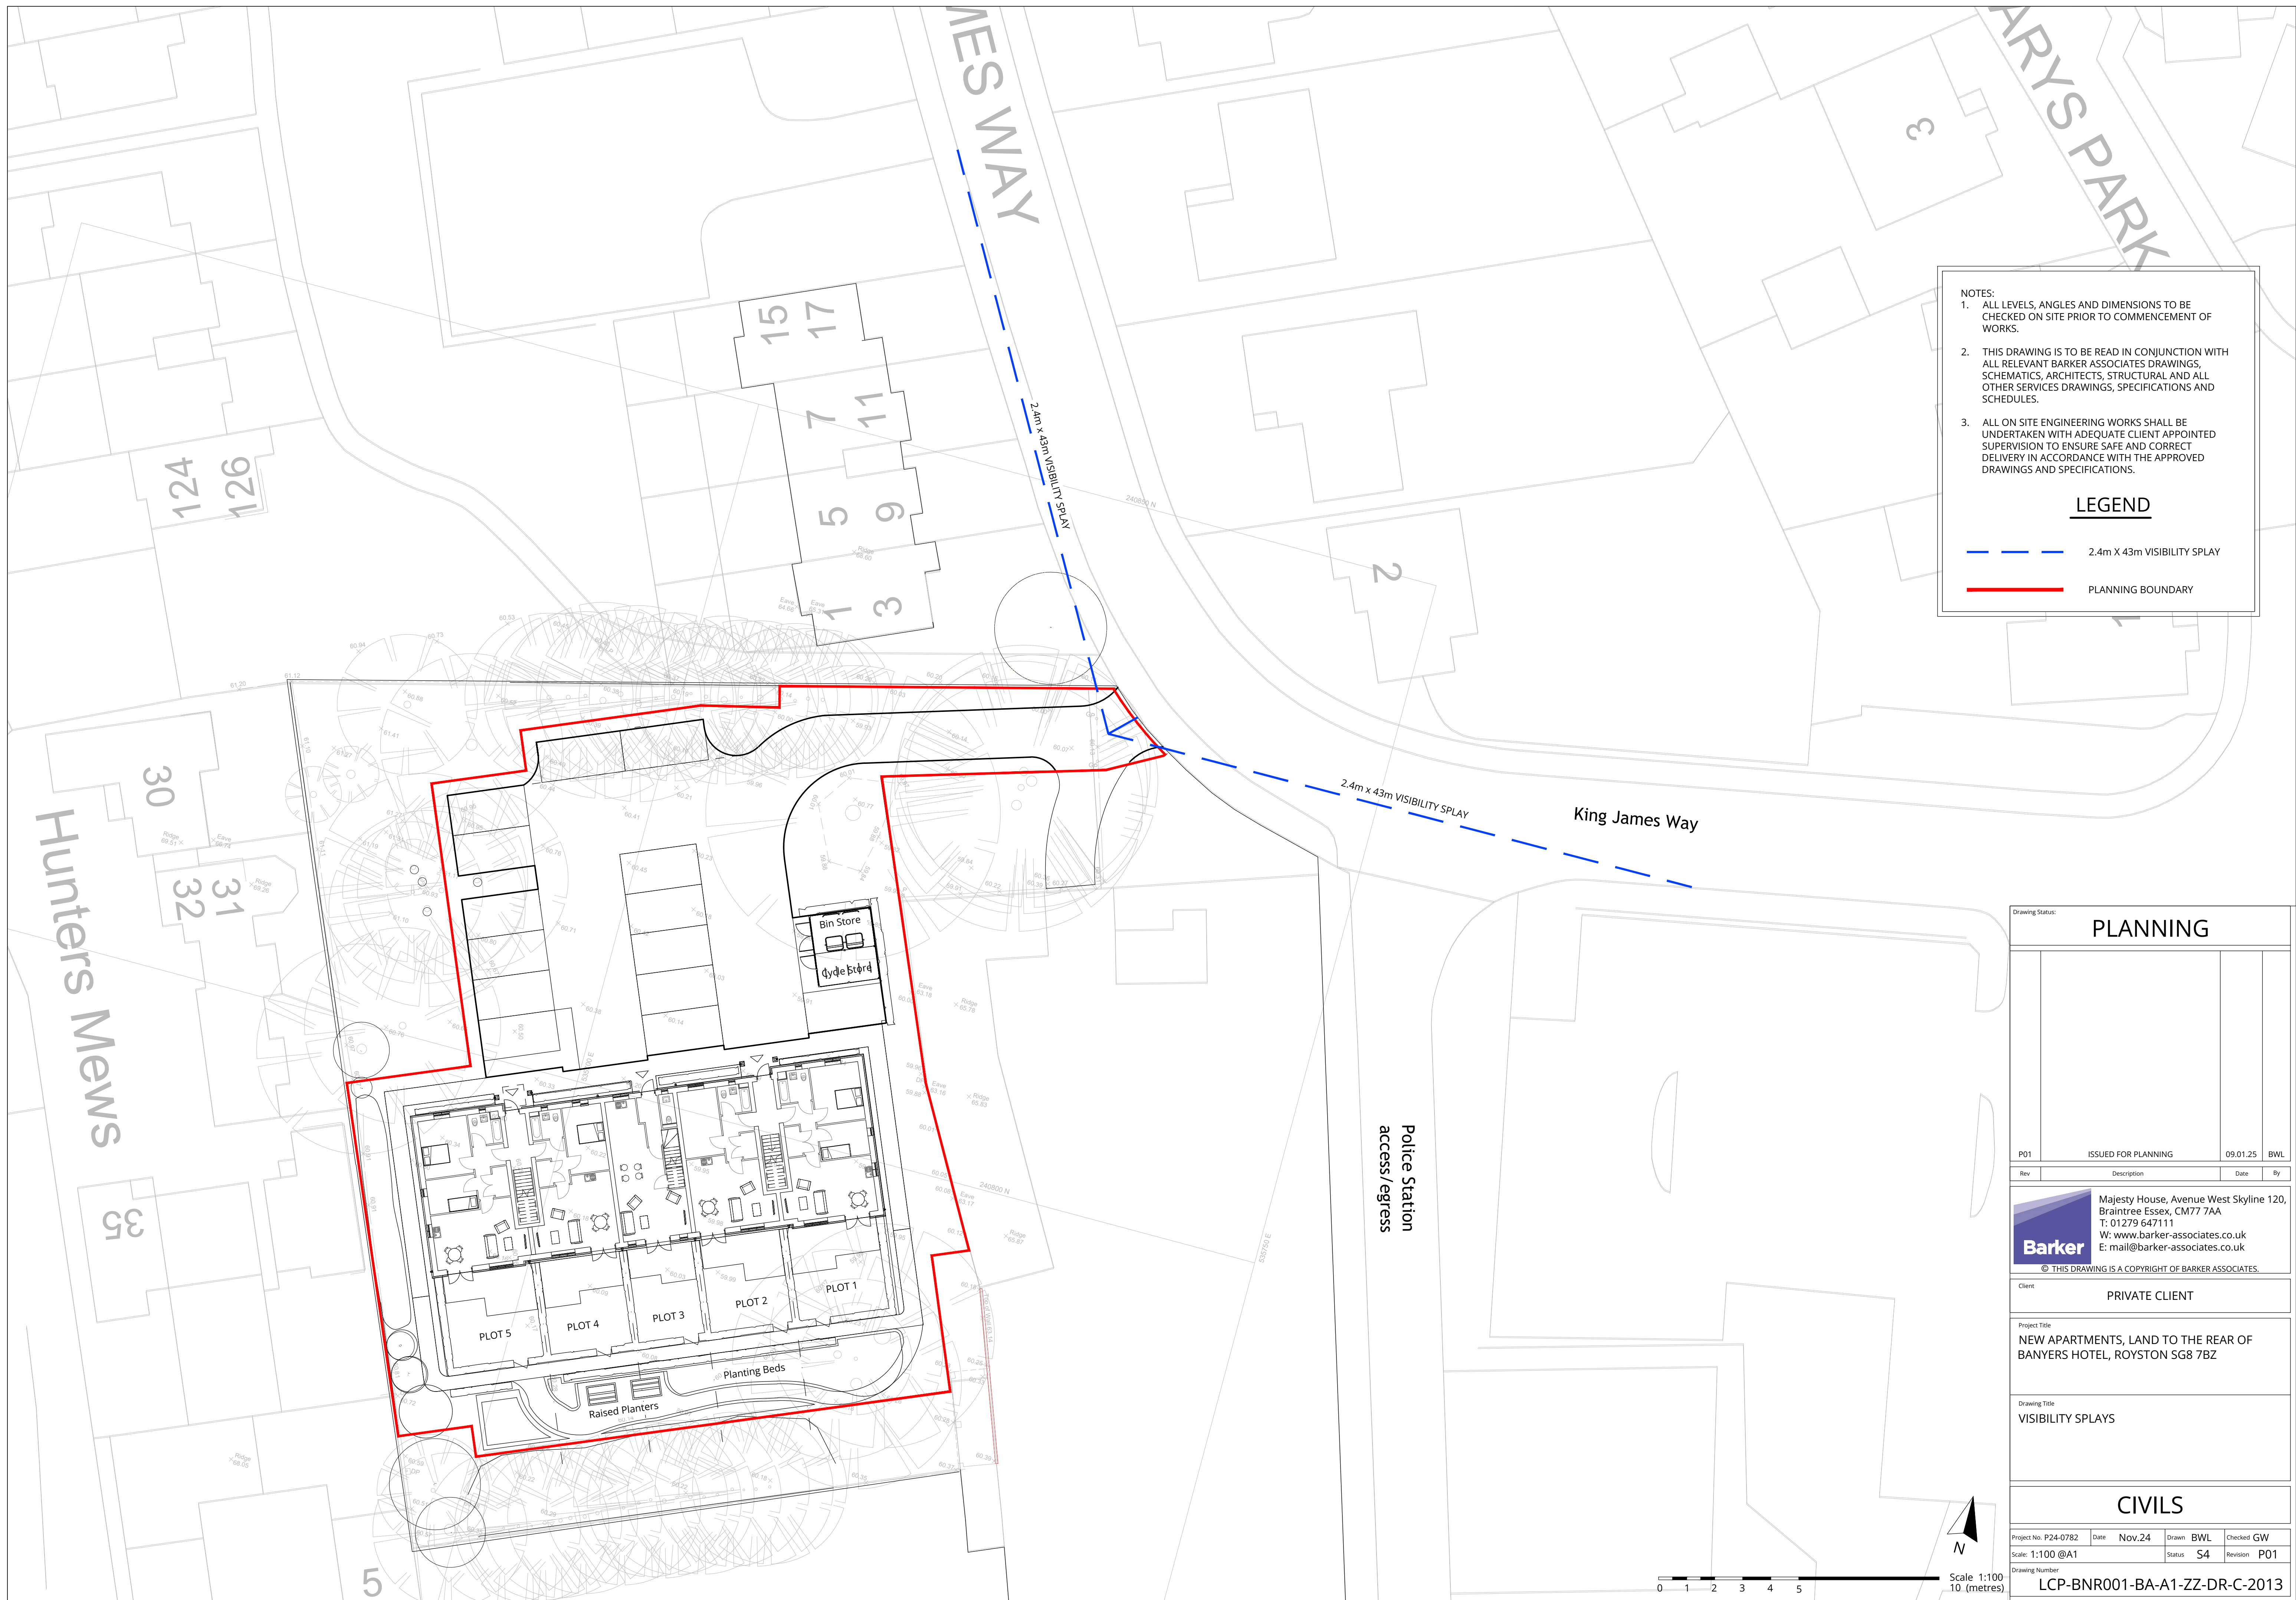

- NOTES:
1. ALL LEVELS, ANGLES AND DIMENSIONS TO BE CHECKED ON SITE PRIOR TO COMMENCEMENT OF WORKS.
 2. THIS DRAWING IS TO BE READ IN CONJUNCTION WITH ALL RELEVANT BARKER ASSOCIATES DRAWINGS, SCHEMATICS, ARCHITECTS, STRUCTURAL AND ALL OTHER SERVICES DRAWINGS, SPECIFICATIONS AND SCHEDULES.
 3. ALL ON SITE ENGINEERING WORKS SHALL BE UNDERTAKEN WITH ADEQUATE CLIENT APPOINTED SUPERVISION TO ENSURE SAFE AND CORRECT DELIVERY IN ACCORDANCE WITH THE APPROVED DRAWINGS AND SPECIFICATIONS.

LEGEND

2.4m X 43m VISIBILITY SPLAY

 PLANNING BOUNDARY

Drawing Status:				
PLANNING				
P01	ISSUED FOR PLANNING		09.01.25	BWL
Rev	Description		Date	By
 Majesty House, Avenue West Skyline 120, Braintree Essex, CM77 7AA T: 01279 647111 W: www.barker-associates.co.uk E: mail@barker-associates.co.uk © THIS DRAWING IS A COPYRIGHT OF BARKER ASSOCIATES.				
Client				
PRIVATE CLIENT				
Project Title				
NEW APARTMENTS, LAND TO THE REAR OF BARKERS HOTEL, ROYSTON SG8 7BZ				
Drawing Title				
VISIBILITY SPLAYS				
Drawing Number				
CIVILS				
Project No. P24-0782	Date Nov.24	Drawn BWL	Checked GW	
Scale: 1:100 @A1		Status S4	Revision P01	
Drawing No. LCP-BNR001-BA-A1-ZZ-DR-C-2013				