


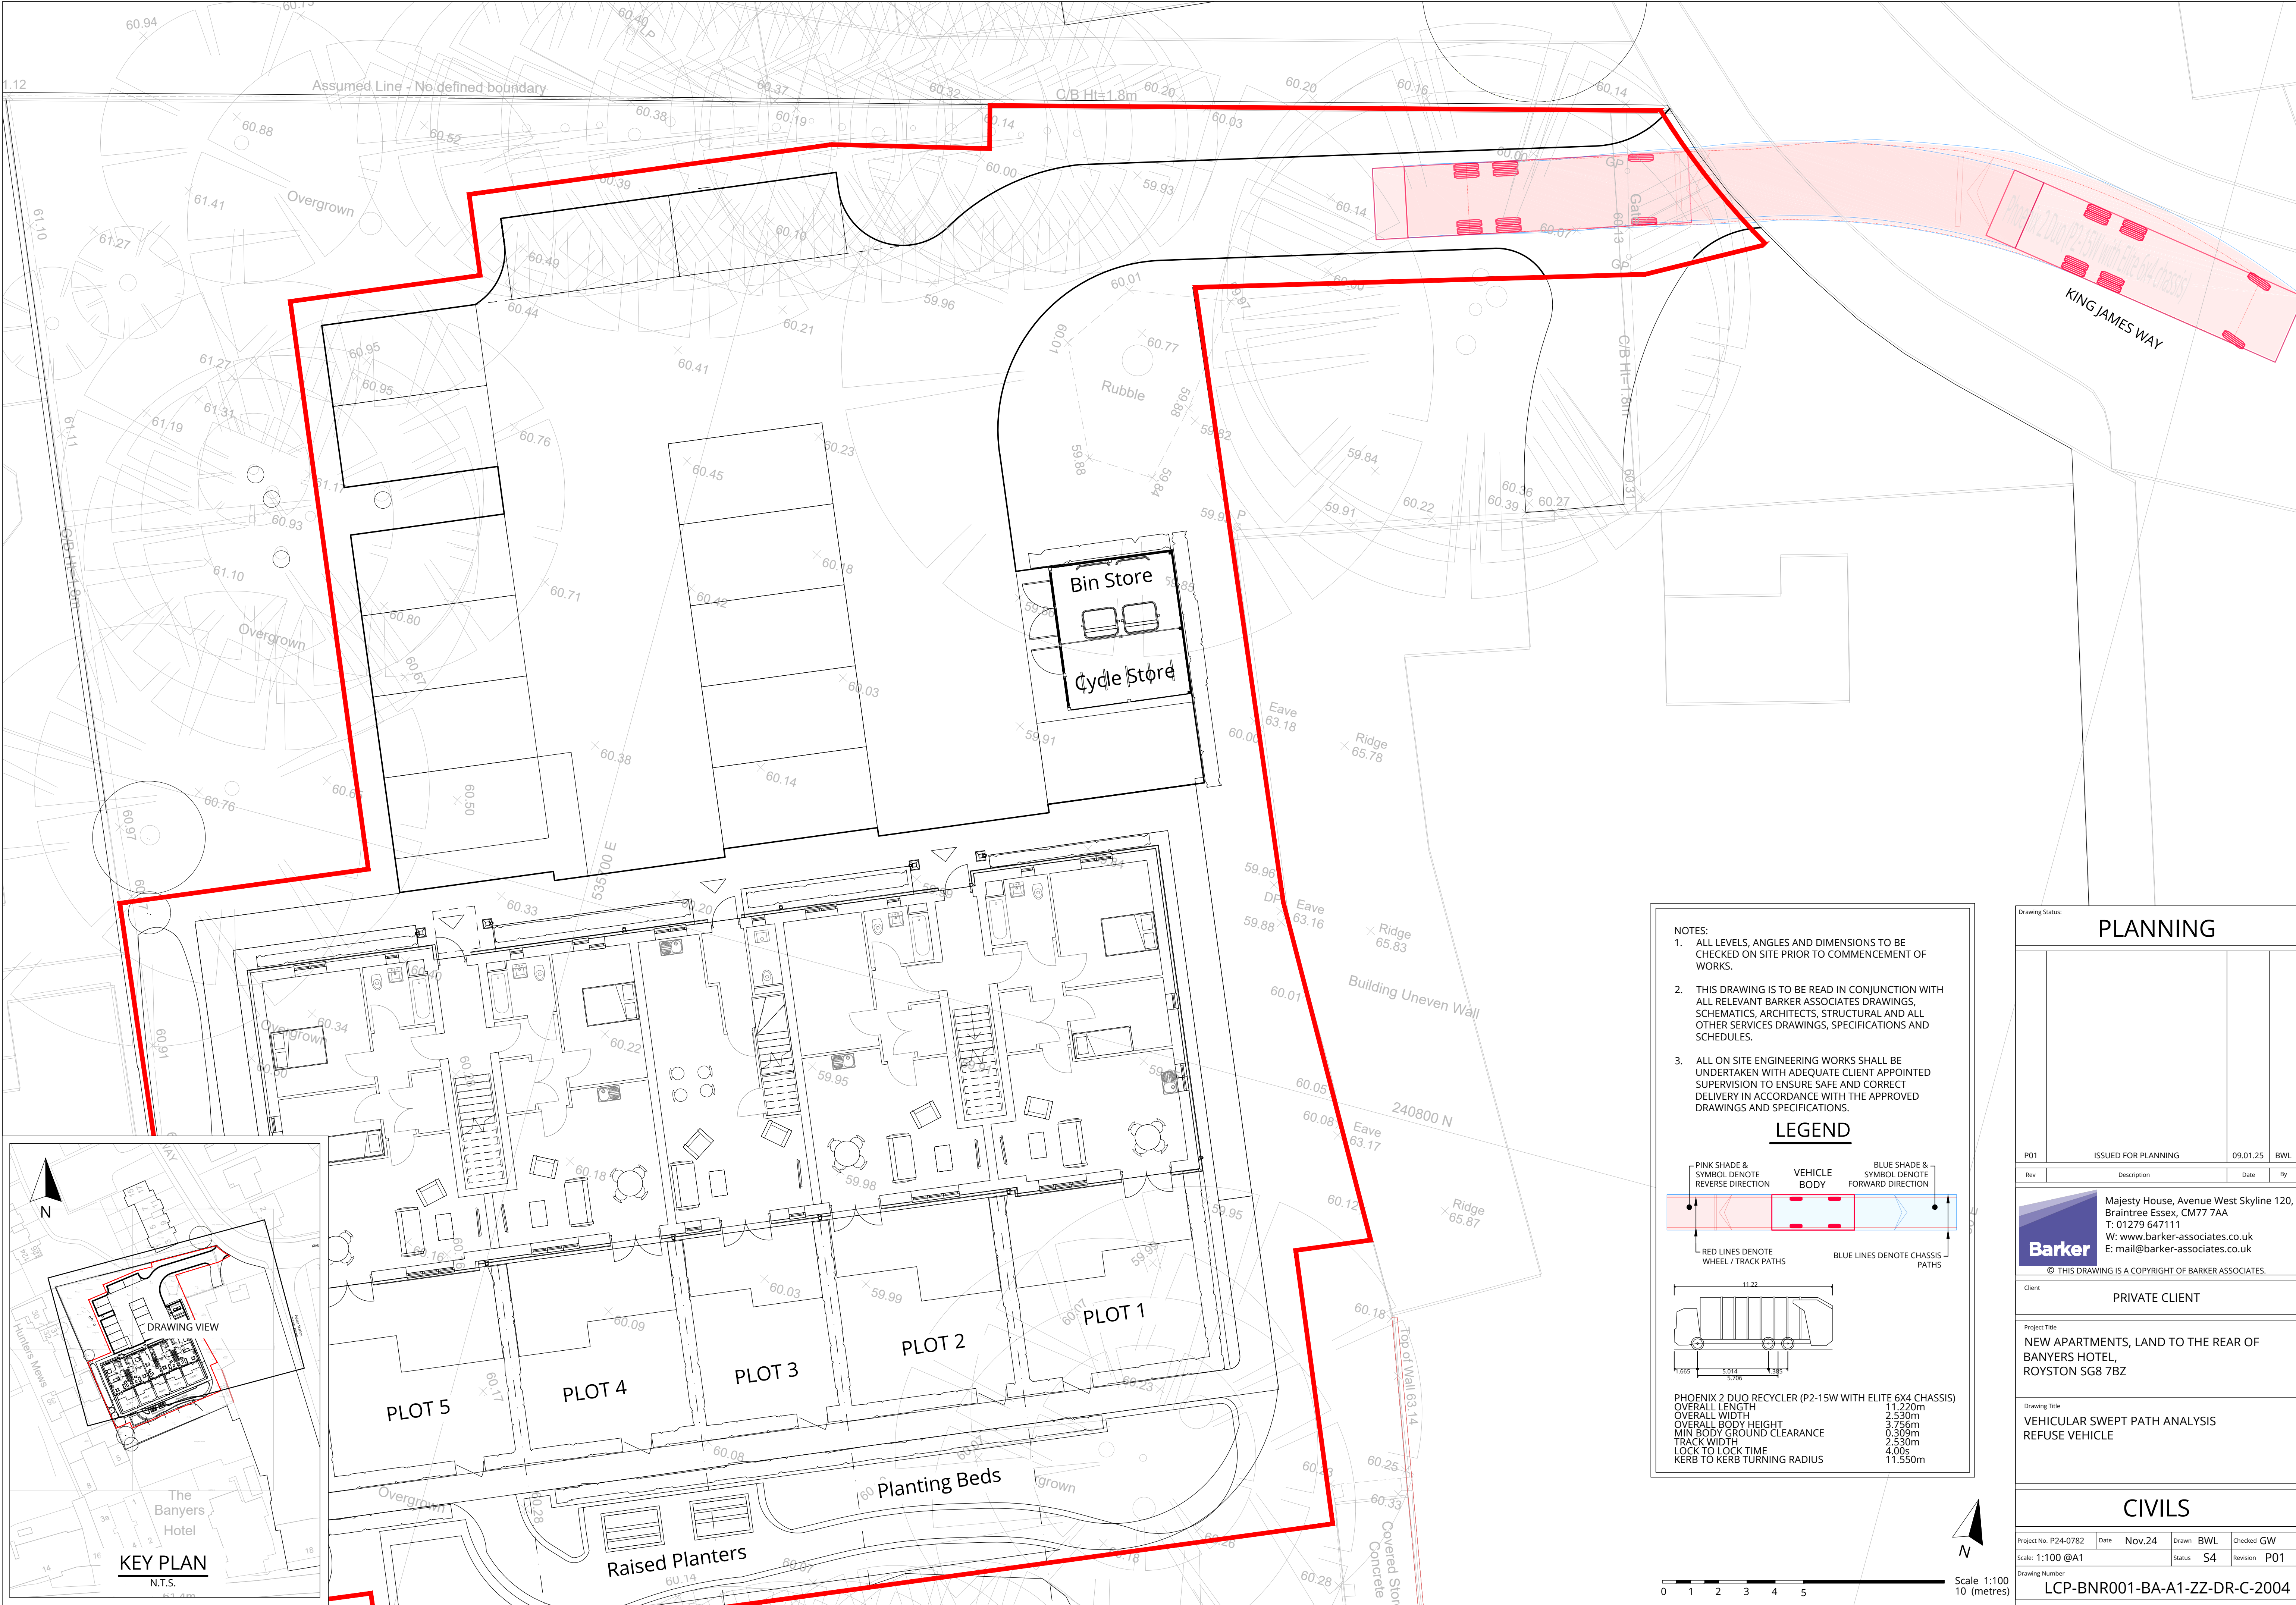

NOTES:

- ALL LEVELS, ANGLES AND DIMENSIONS TO BE CHECKED ON SITE PRIOR TO COMMENCEMENT OF WORKS.
- THIS DRAWING IS TO BE READ IN CONJUNCTION WITH ALL RELEVANT BARKER ASSOCIATES DRAWINGS, SCHEMATICS, ARCHITECTS, STRUCTURAL AND ALL OTHER SERVICES DRAWINGS, SPECIFICATIONS AND SCHEDULES.
- ALL ON SITE ENGINEERING WORKS SHALL BE UNDERTAKEN WITH ADEQUATE CLIENT APPOINTED SUPERVISION TO ENSURE SAFE AND CORRECT DELIVERY IN ACCORDANCE WITH THE APPROVED DRAWINGS AND SPECIFICATIONS.

LEGEND

PINK SHADE & SYMBOL DENOTE REVERSE DIRECTION
VEHICLE BODY
BLUE SHADE & SYMBOL DENOTE FORWARD DIRECTION
RED LINES DENOTE WHEEL / TRACK PATHS
BLUE LINES DENOTE CHASSIS PATHS

PHOENIX 2 DUO RECYCLER (P2-15W WITH ELITE 6X4 CHASSIS)
OVERALL LENGTH 11.220m
OVERALL WIDTH 2.530m
OVERALL BODY HEIGHT 3.756m
MIN BODY GROUND CLEARANCE 0.309m
TRACK WIDTH 2.530m
LOCK TO LOCK TIME 4.00s
KERB TO KERB TURNING RADIUS 11.550m

Drawing Status:

PLANNING

P01	ISSUED FOR PLANNING	09.01.25	BWL
-----	---------------------	----------	-----

Rev Description Date By

Barker Majesty House, Avenue West Skyline 120, Braintree Essex, CM77 7AA
T: 01279 647111
W: www.barker-associates.co.uk
E: mail@barker-associates.co.uk
© THIS DRAWING IS A COPYRIGHT OF BARKER ASSOCIATES.

Client PRIVATE CLIENT

Project Title
NEW APARTMENTS, LAND TO THE REAR OF BANYERS HOTEL, ROYSTON SG8 7BZ

Drawing Title
VEHICULAR SWEEP PATH ANALYSIS
REFUSE VEHICLE

CIVILS

Project No: P24-0782	Date: Nov.24	Drawn: BWL	Checked: GW
Scale: 1:100 @A1	Status: S4	Revision: P01	

Drawing Number
LCP-BNR001-BA-A1-ZZ-DR-C-2004

