


Frame
head

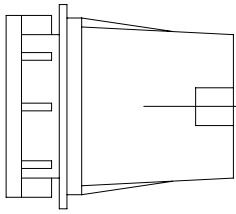

trickle vent slot


Frame
cill

0


50mm

100mm

METRIC SCALE 1:1 ON A3

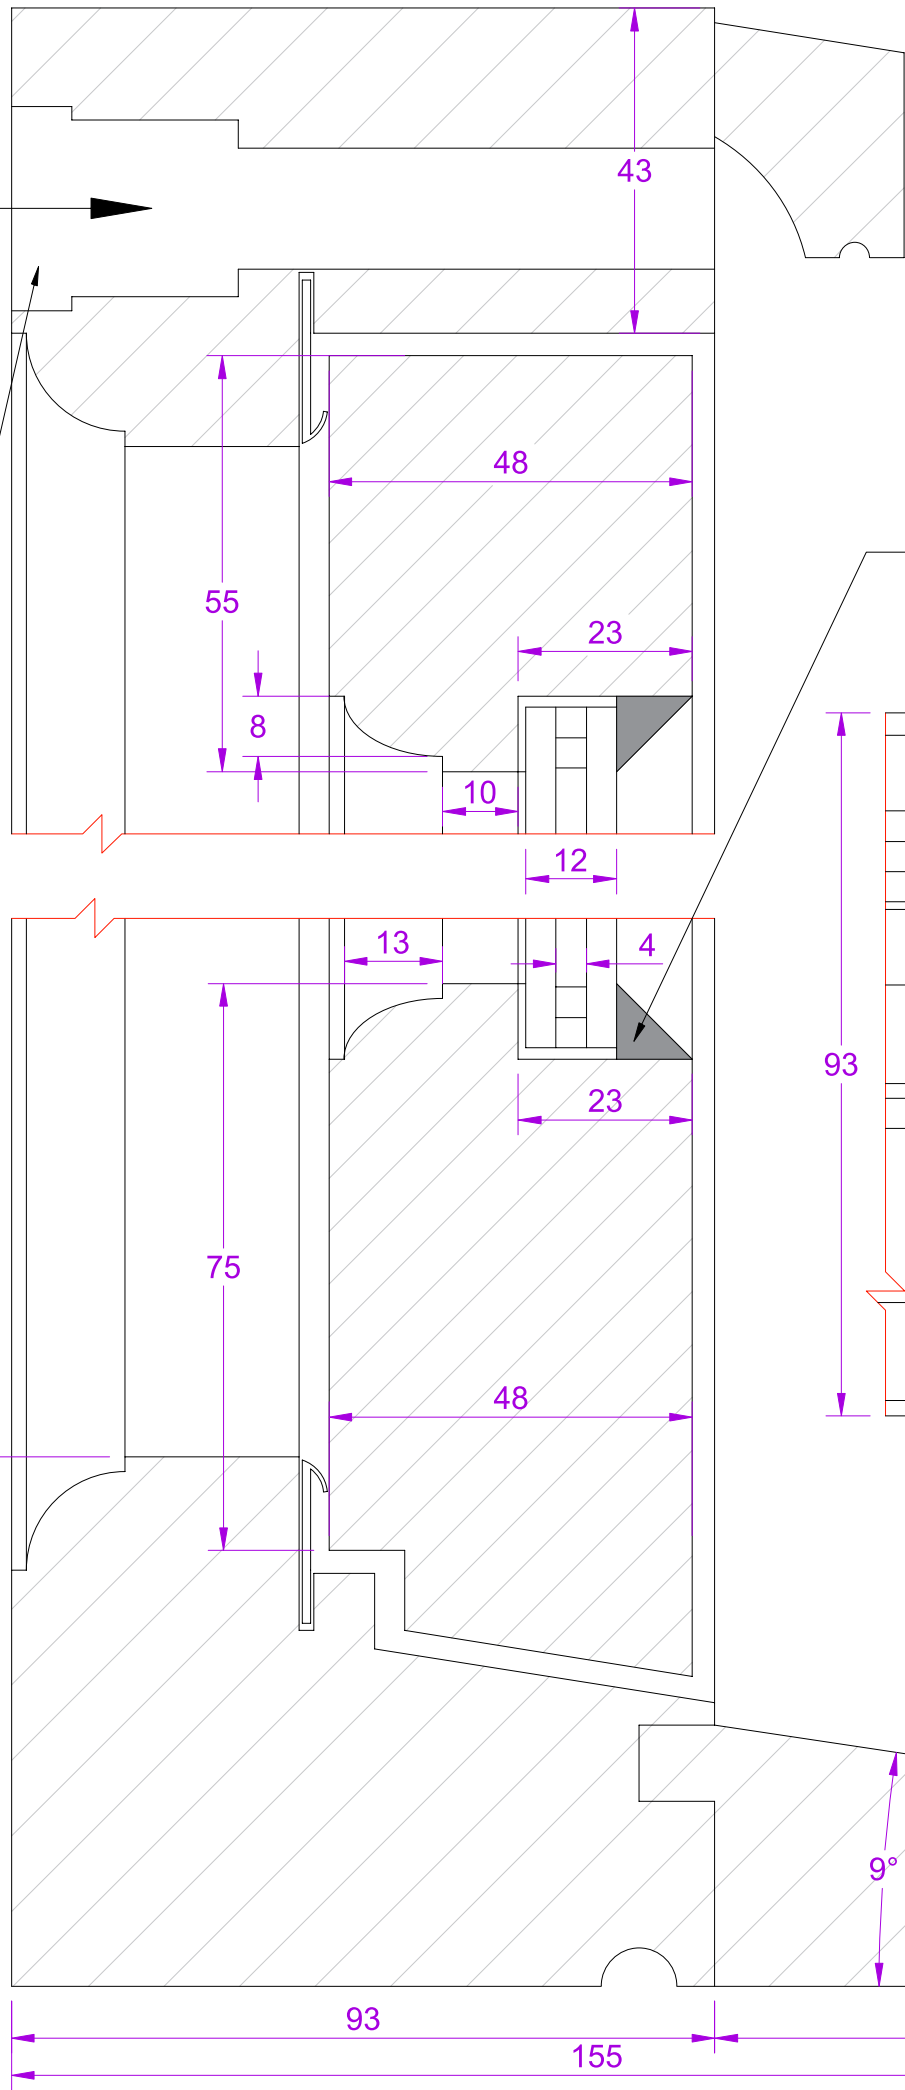

Frame
mullion

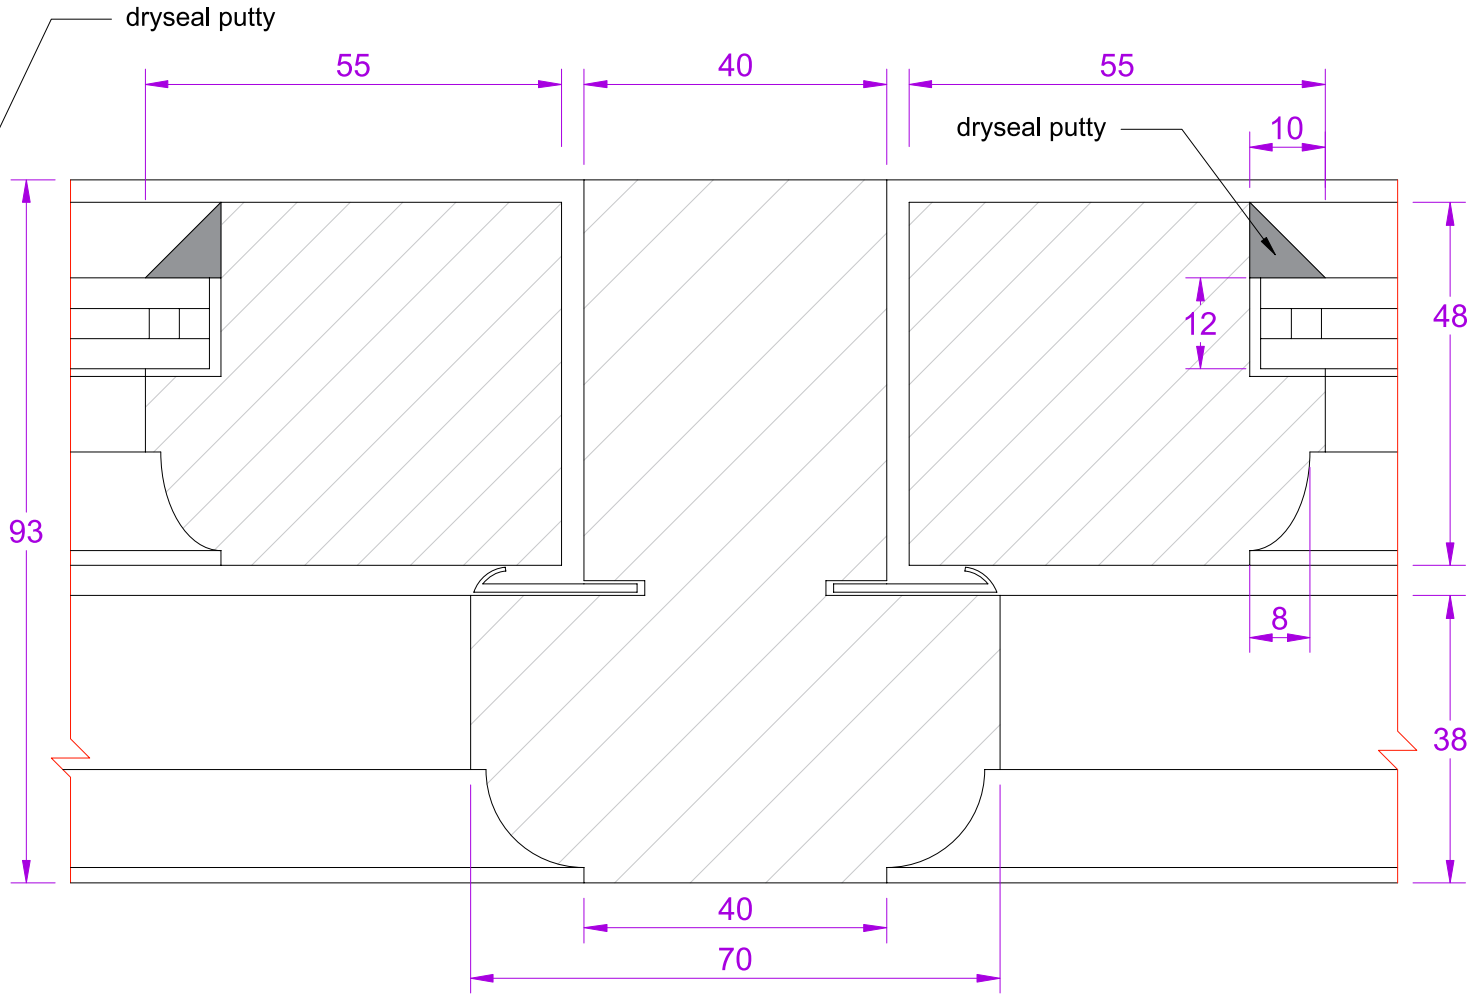

CLIENT: Battarbee

PROJECT NO: 38329	SHEET NO: 3OF4	REVISION: A
SCALE AT A3: 1:1	DATE: Nov-24	DRAWN: MR
CHECKED: MR		

LOCATION: 1st FLOOR
REAR BEDROOM
ITEM 2

Notes:

1. ALL DIMENSIONS ARE IN MILLIMETERS (MM)

A	Drawing Release	MR	Jul-24
REV:	DESCRIPTION:	BY:	DATE:



THE SASH
WINDOW
WORKSHOP

The Sash Window Workshop

4 Kiln Lane,
Bracknell,
Berkshire RG12 1NA
tel: +44 (0)1344 868668

fax: +44 (0)1344 868858

email: reedm@sashwindow.com

www.sashwindow.com