



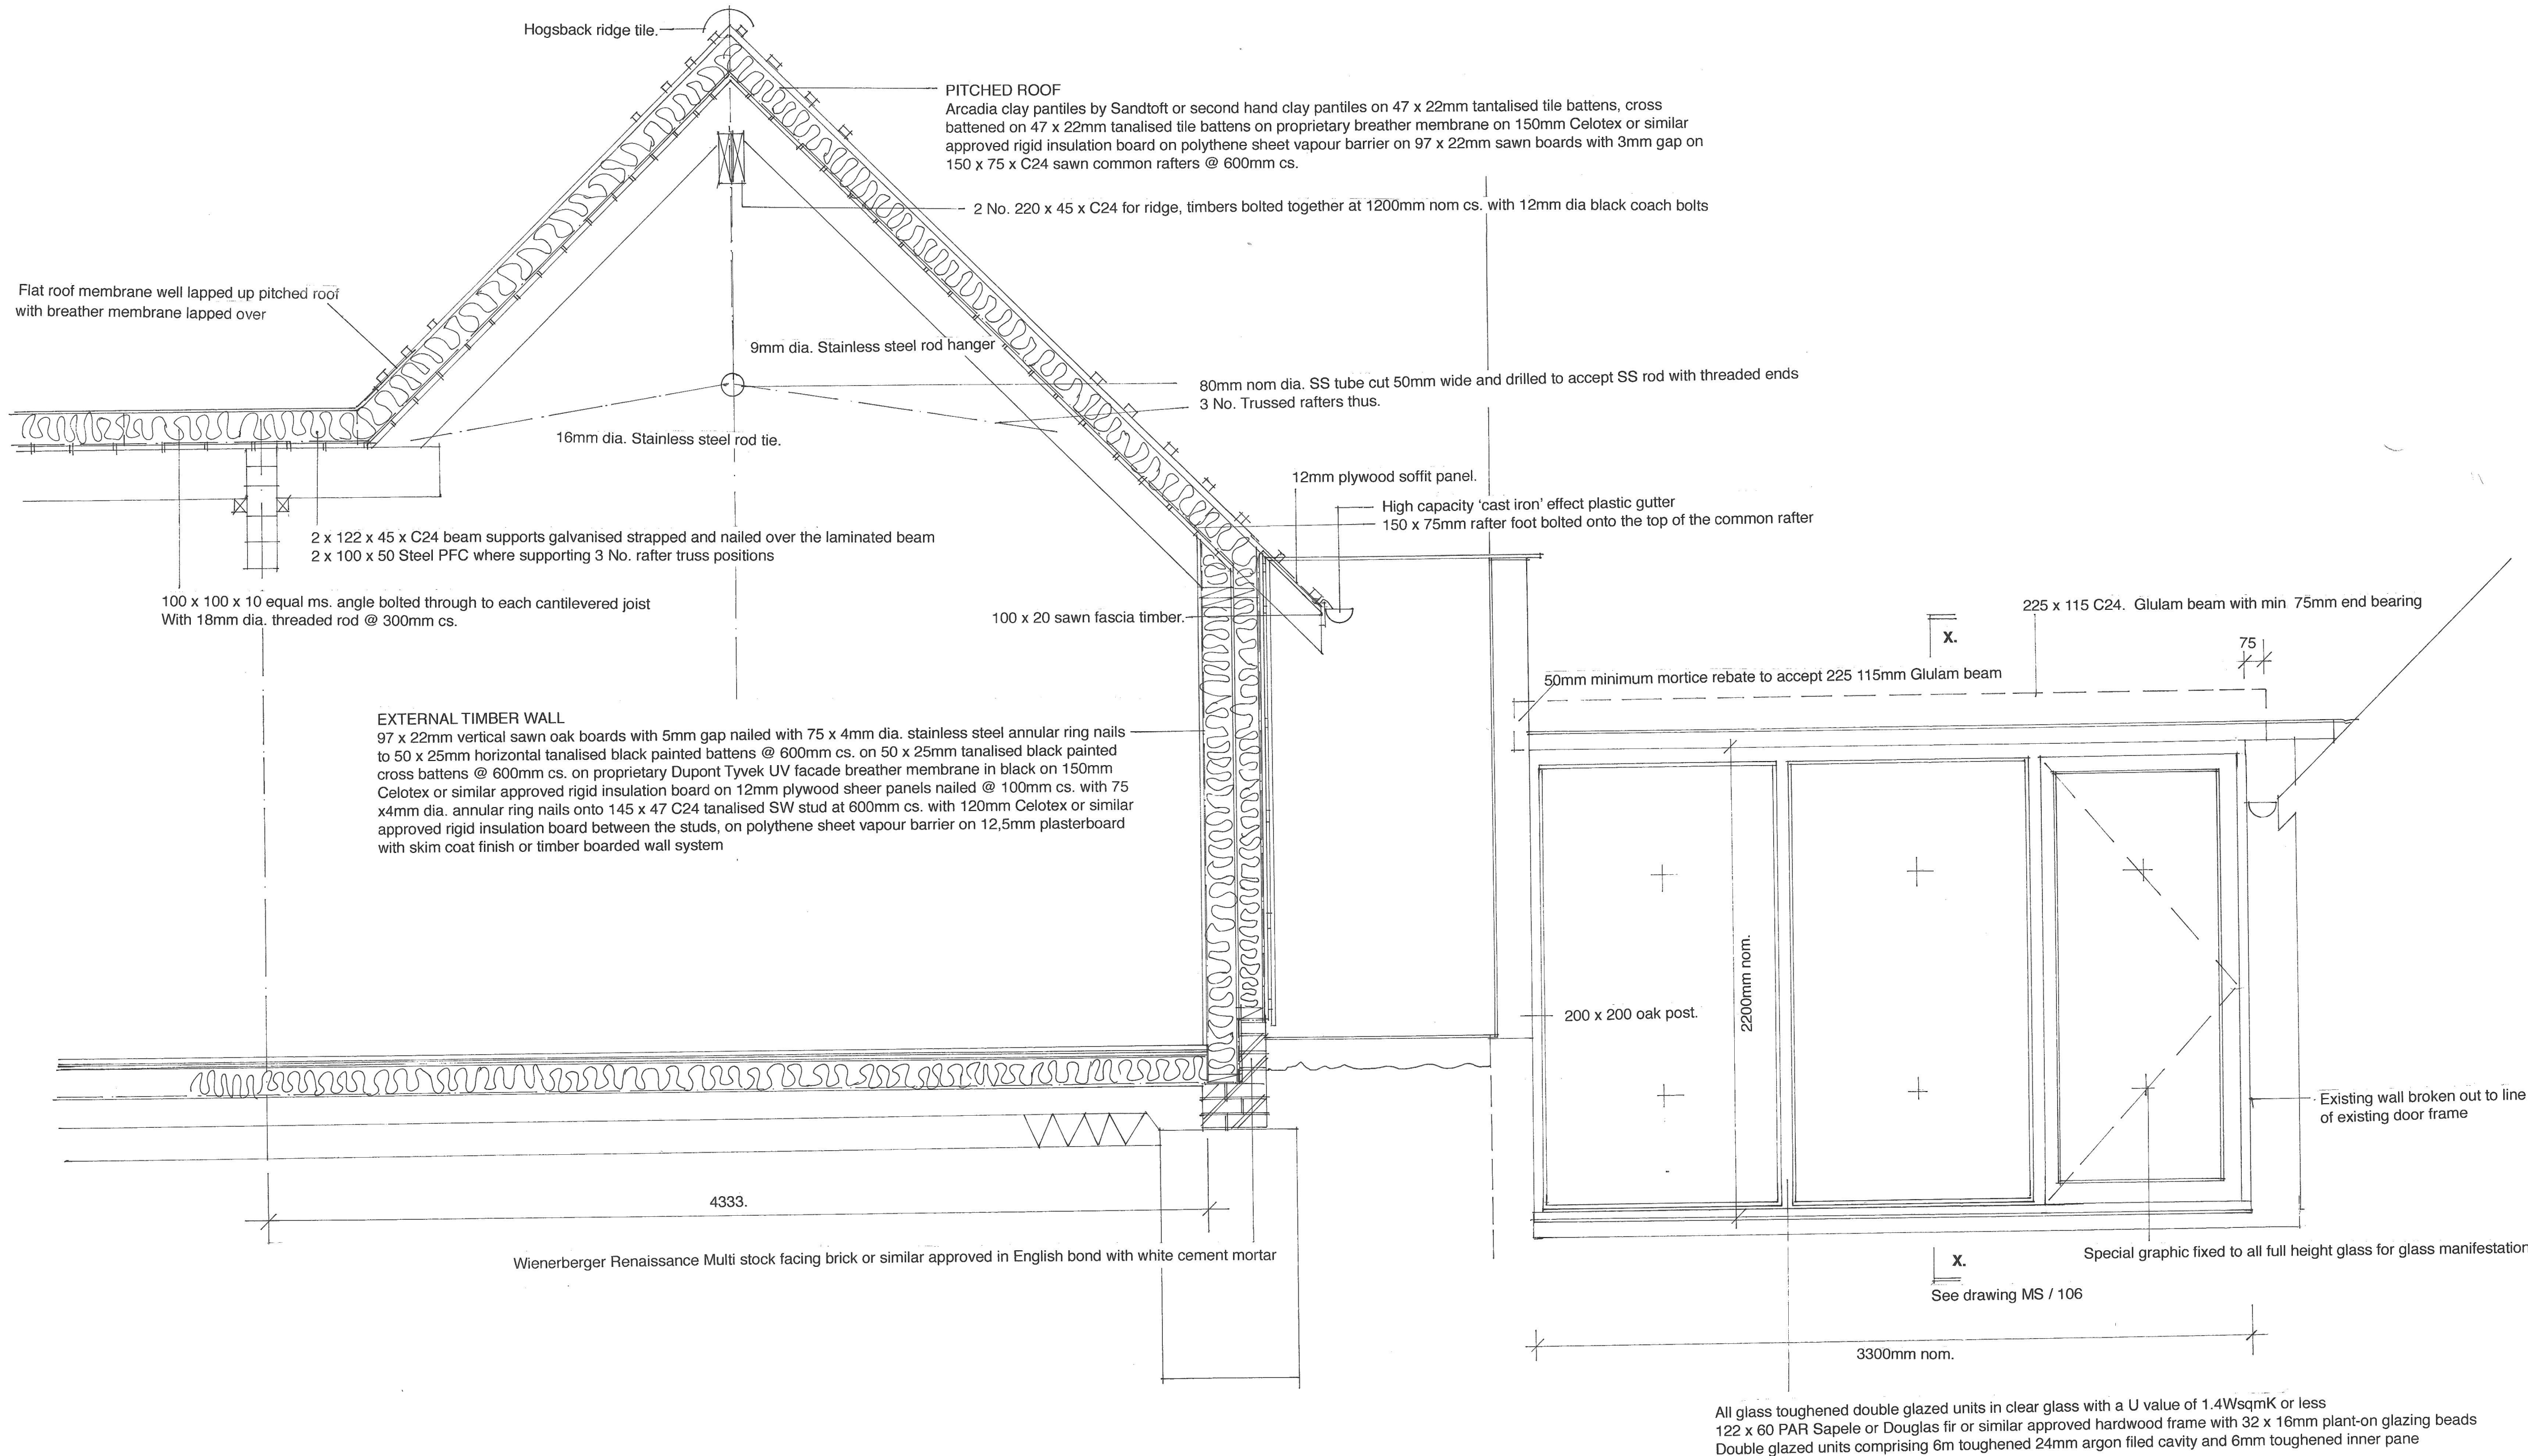

ALL INNER JOINT LINES TO BE SILICONE SEALED AND OR TAPED WITH PROPRIETARY AIR PROOF SEALER TAPE TO ENSURE THAT THE BUILDING IS "AIR TIGHT" FOR FUTURE PRESSURE TESTING

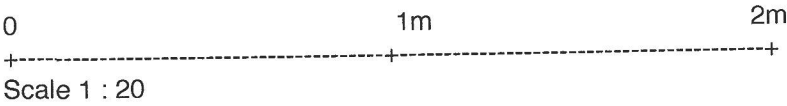

CONSTRUCTION

Project: MOON AND STARS ph MILL ROAD, RUSHDEN, BUNTINGFORD, SG9 0TA				
Subject: SECTION DD THROUGH SOLID SIDE WALL				
Scale: 1 : 20.	Date: Aug, 24.	Project Ref: MS.	Drwg. No.: 105.	Rev.:
Architects: Big Brown Dog Limited		The Old Post Office, Brookside, Dalham, Suffolk CB8 8TG		
T: 01638 500234		F: 01638 500343		E: bigbrowndog@keme.co.uk
Original size: A2			© BIG BROWN DOG LIMITED	