
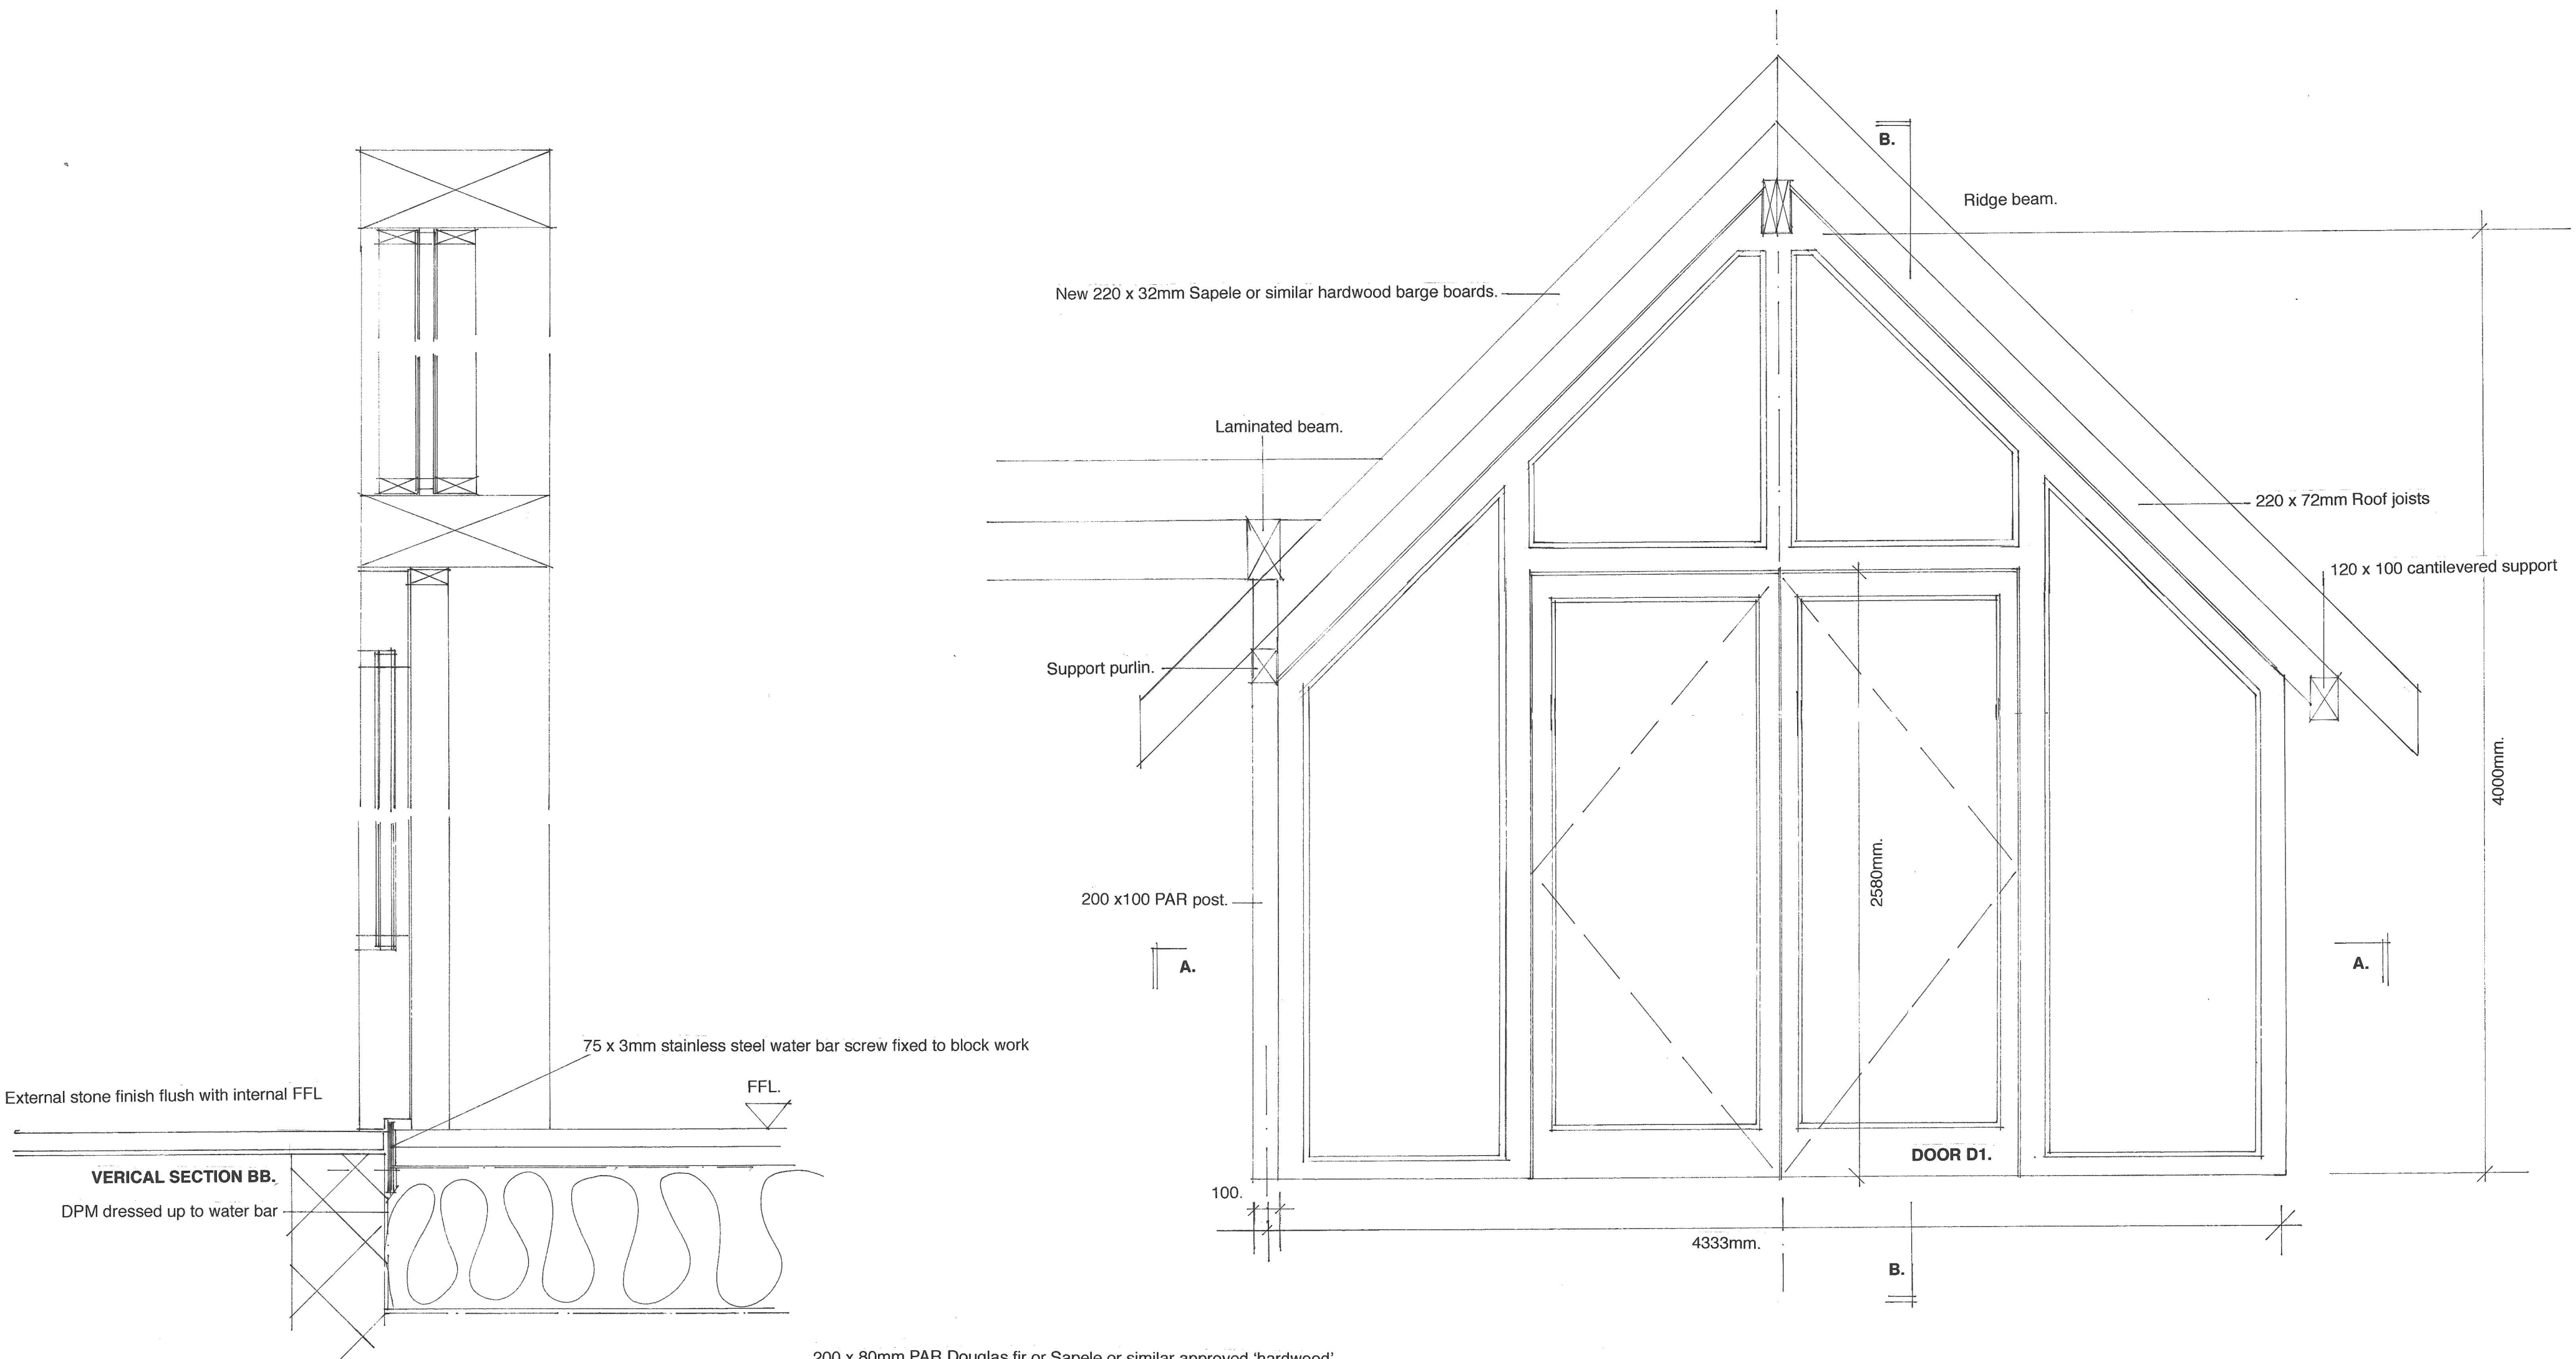


All glass toughened double glazed units in clear glass with a U value of 1.4WsqmK or less
All glass fully sealed and boded in clear silicone
All woodwork to be painted in 2 No. Coats Black barn paint

Double glazed units comprising 6m toughened 24mm argon filled cavity and 6mm toughened inner pane
ALL DOUBLE GLAZED UNITS THROUGHOUT THE PROJECT TO HAVE BLACK SPACERS
ONE No. SCREEN THUS
ALL FINAL DIMENSIONS TO BE SITE MEASURED

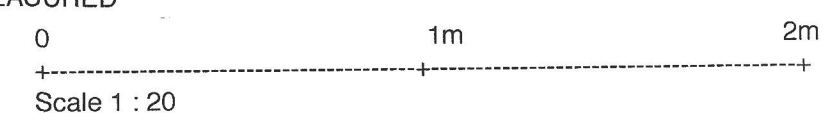

CONSTRUCTION.

Project: MOON AND STARS ph MILL ROAD, RUSHDEN, BUNTINGFORD, SG9 0TA			
Subject: GLAZED ENTRANCE SCREEN.			
Scale: 1 : 20/5.	Date: Oct, 24.	Project Ref: MS.	Drwg. No.: 109. Rev.:
Architects: Big Brown Dog Limited		The Old Post Office, Brookside, Dalham, Suffolk CB8 8TG	
T: 01638 500234		F: 01638 500343	E: bigbrowndog@keme.co.uk
Original size: A2		© BIG BROWN DOG LIMITED	