


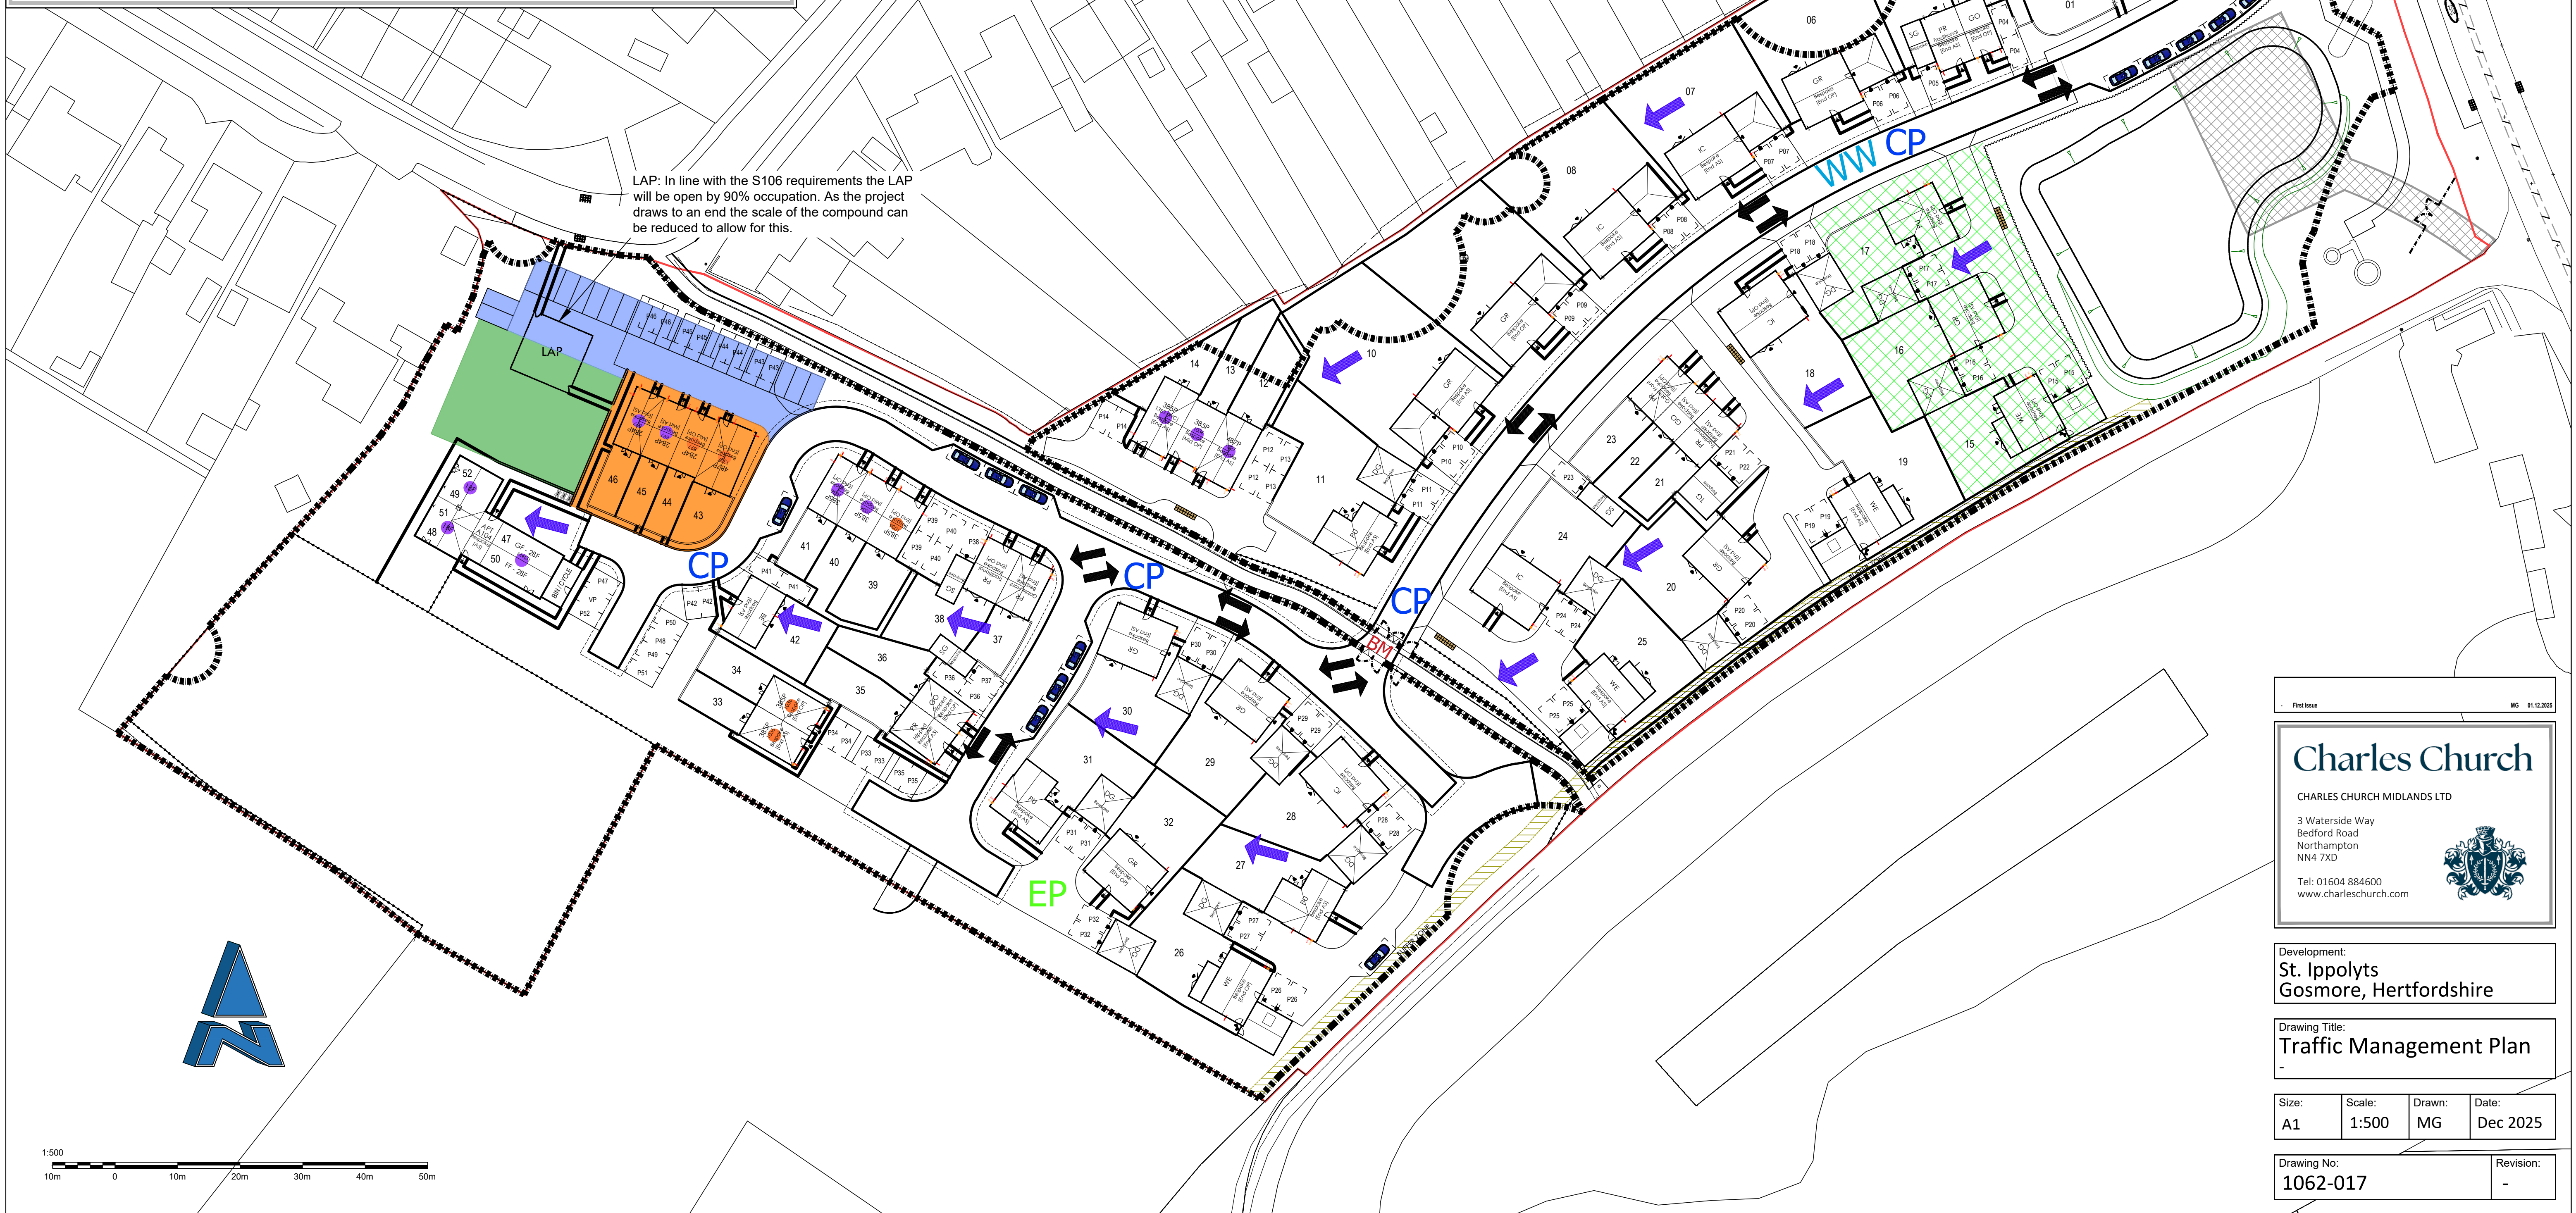

Temporary site access and compound. This will be used only once we arrive on to have a base to establish the formal site compound set up and access off London Road. Existing field access used.

LAP: In line with the S106 requirements the LAP will be open by 90% occupation. As the project draws to an end the scale of the compound can be reduced to allow for this.

Drawing No:	Revision
1062-017	-