


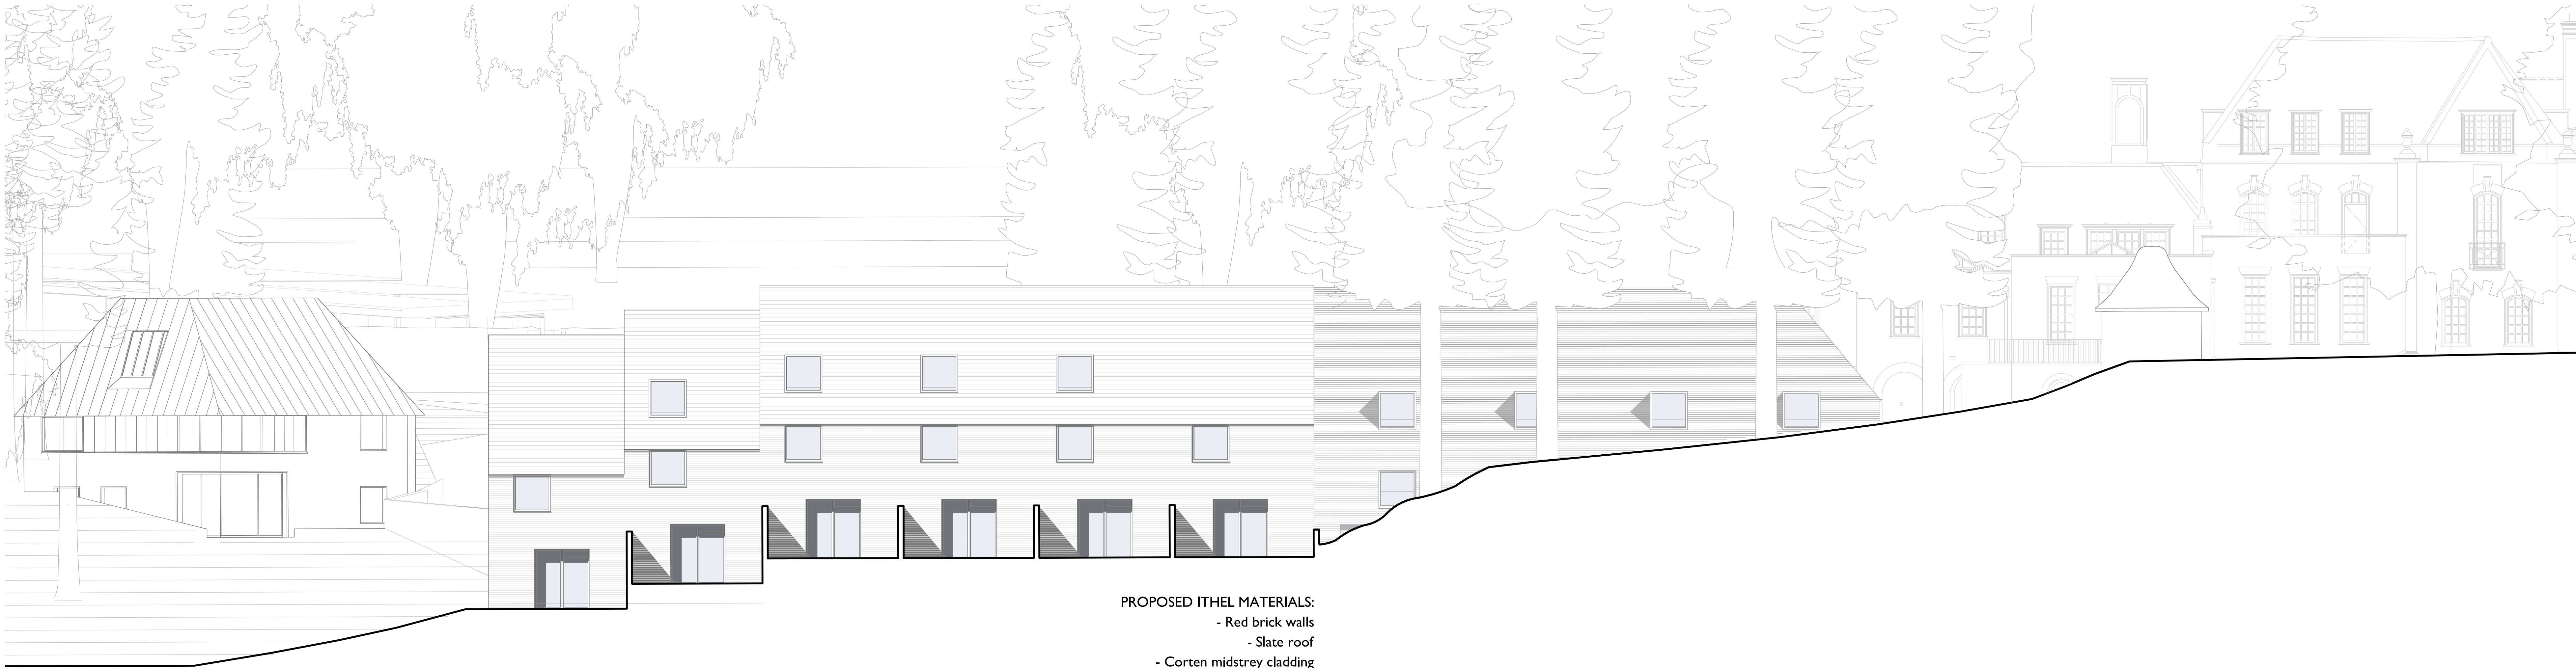


A Proposed GA Elevations – Ithel (S)
12352



PROPOSED ITHIEL MATERIALS:
- Red brick walls
- Slate roof
- Corten midstrey cladding
- Dark-metal windows
- Dark metal rainwater goods

B Proposed GA Elevations – Ithel (N)
12352

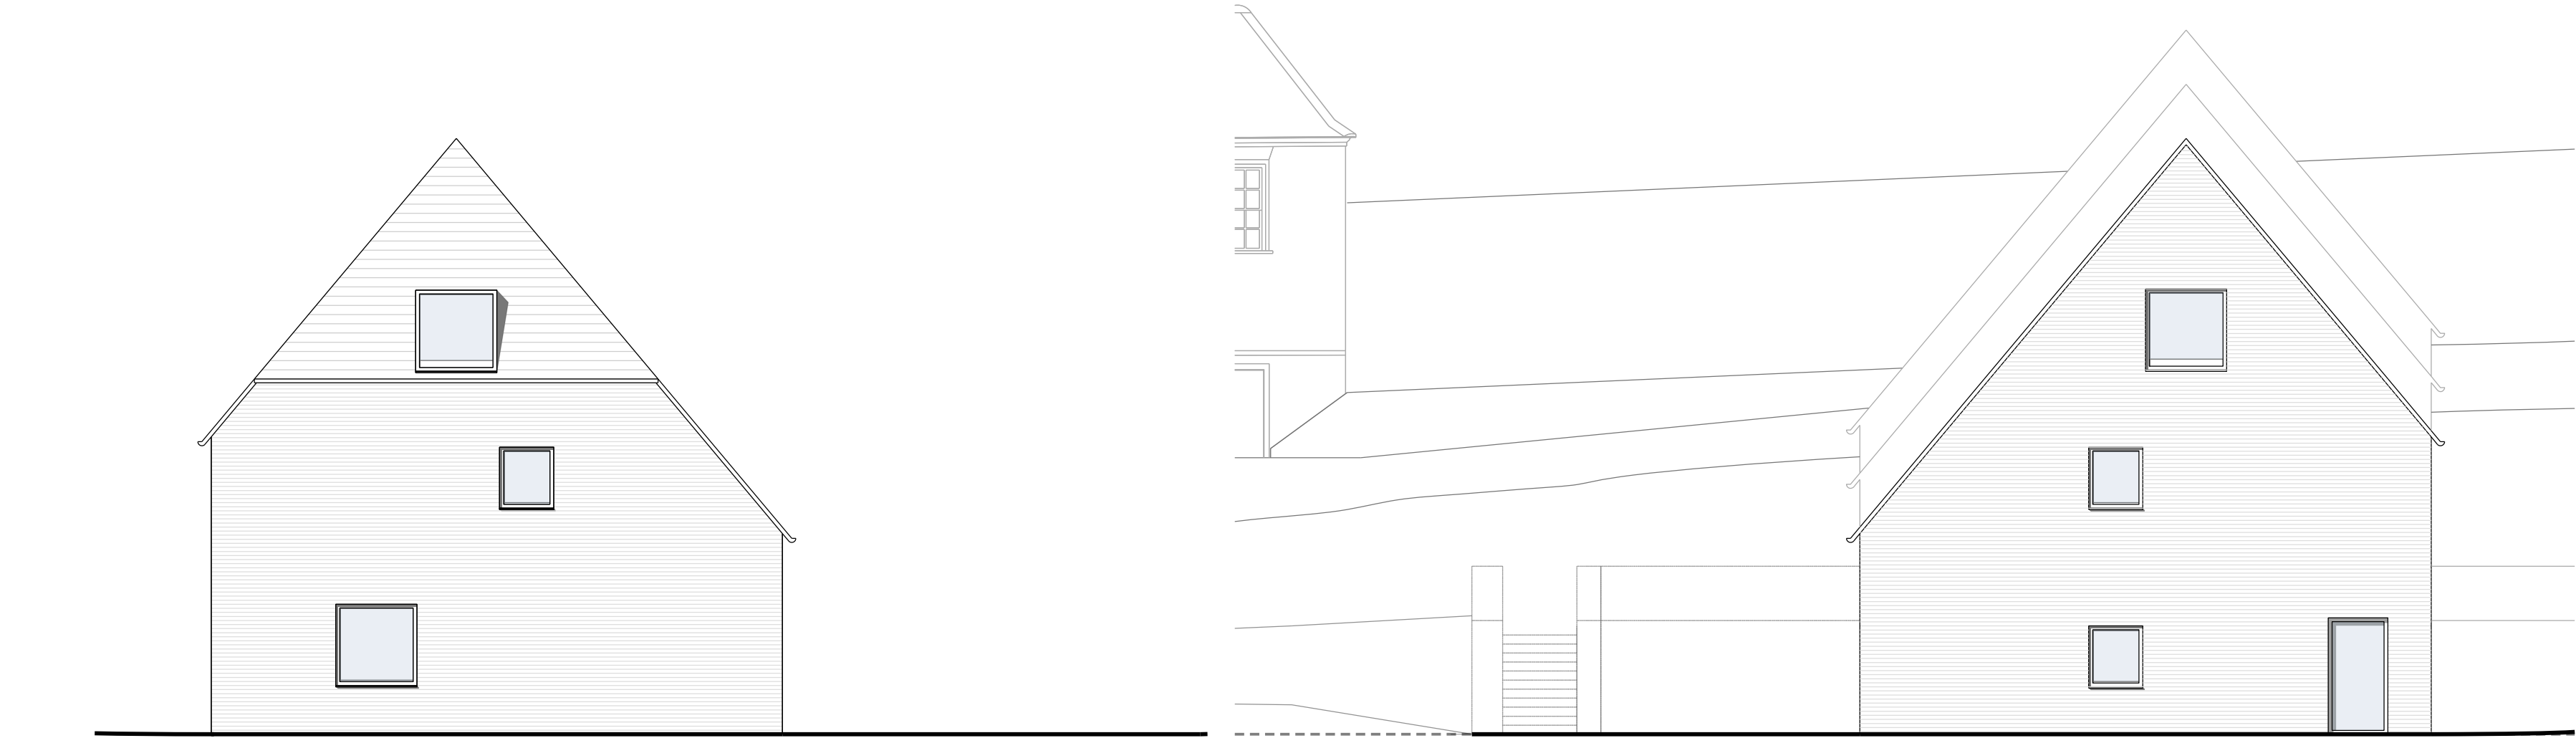


C Proposed GA Elevations – Ithel (W)
12352

D Proposed GA Elevations – Ithel (E)
12352

DO NOT SCALE OFF THIS DRAWING
DO NOT SUBSTITUTE ANY OF THE PRODUCTS
OR MATERIALS.

1. This is a planning drawing and is intended for this use only; it must not be used for construction.
2. All dimensions are in MM and should be checked on site prior to commencement of work; do not scale off this drawing.
3. This drawing is to be read in conjunction with all other relevant information.
3. Discrepancies between drawings and information to be referred to Architect without delay.

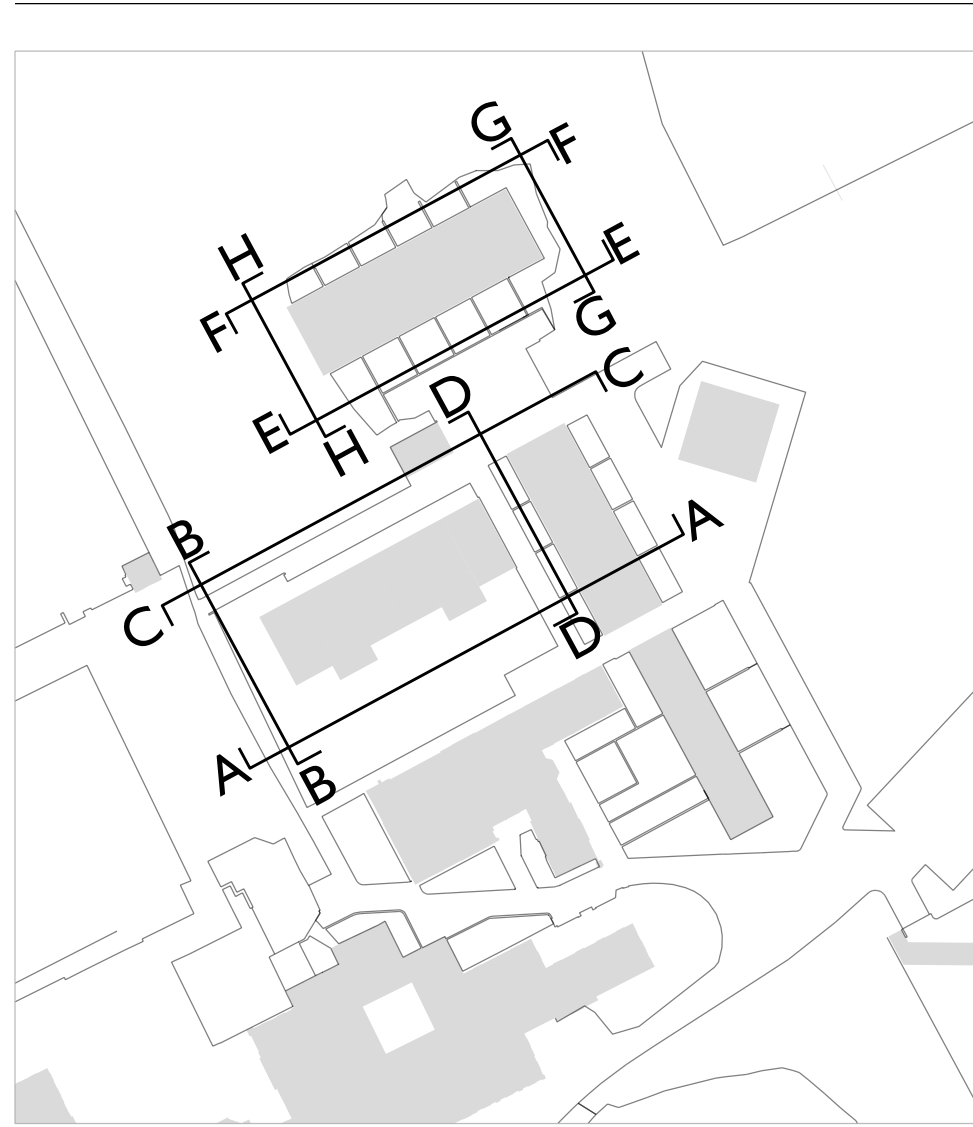

P05	Minor amendments car park fence material	12.07.24
P04	Minor amendments to window openings	28.06.24
P03	Issued for Planning	25.06.24
P02	Colour adjustments	20.05.24
P01	Preliminary Issue	15.05.24

Revision	Description	Date
0		

AY PILSBURY THOMAS ARCHITECTS
STUDIO C HENNAN AND ARCHITECTS LTD
HONEYLANDS RADWINTER SAFFRON WALDEN ESSEX
CB10 2TJ 01799 599208 | info@kpt.co.uk | kpt.co.uk

Client
The Door UK Ltd

Project
Temple Dinsley
Preston, Hitchin, Hertfordshire,
SG4 7RT

Drawing title
**Proposed GA Elevations:
Sports Hall Housing:
Ithel**
Purpose of issue
Planning

Job no. Status Scale @ A0
641 S0 1:100

Checked by
ST

Date Revision
20.06.24 P05

Drawing number
641-KS-04-XX-DR-A-12352