



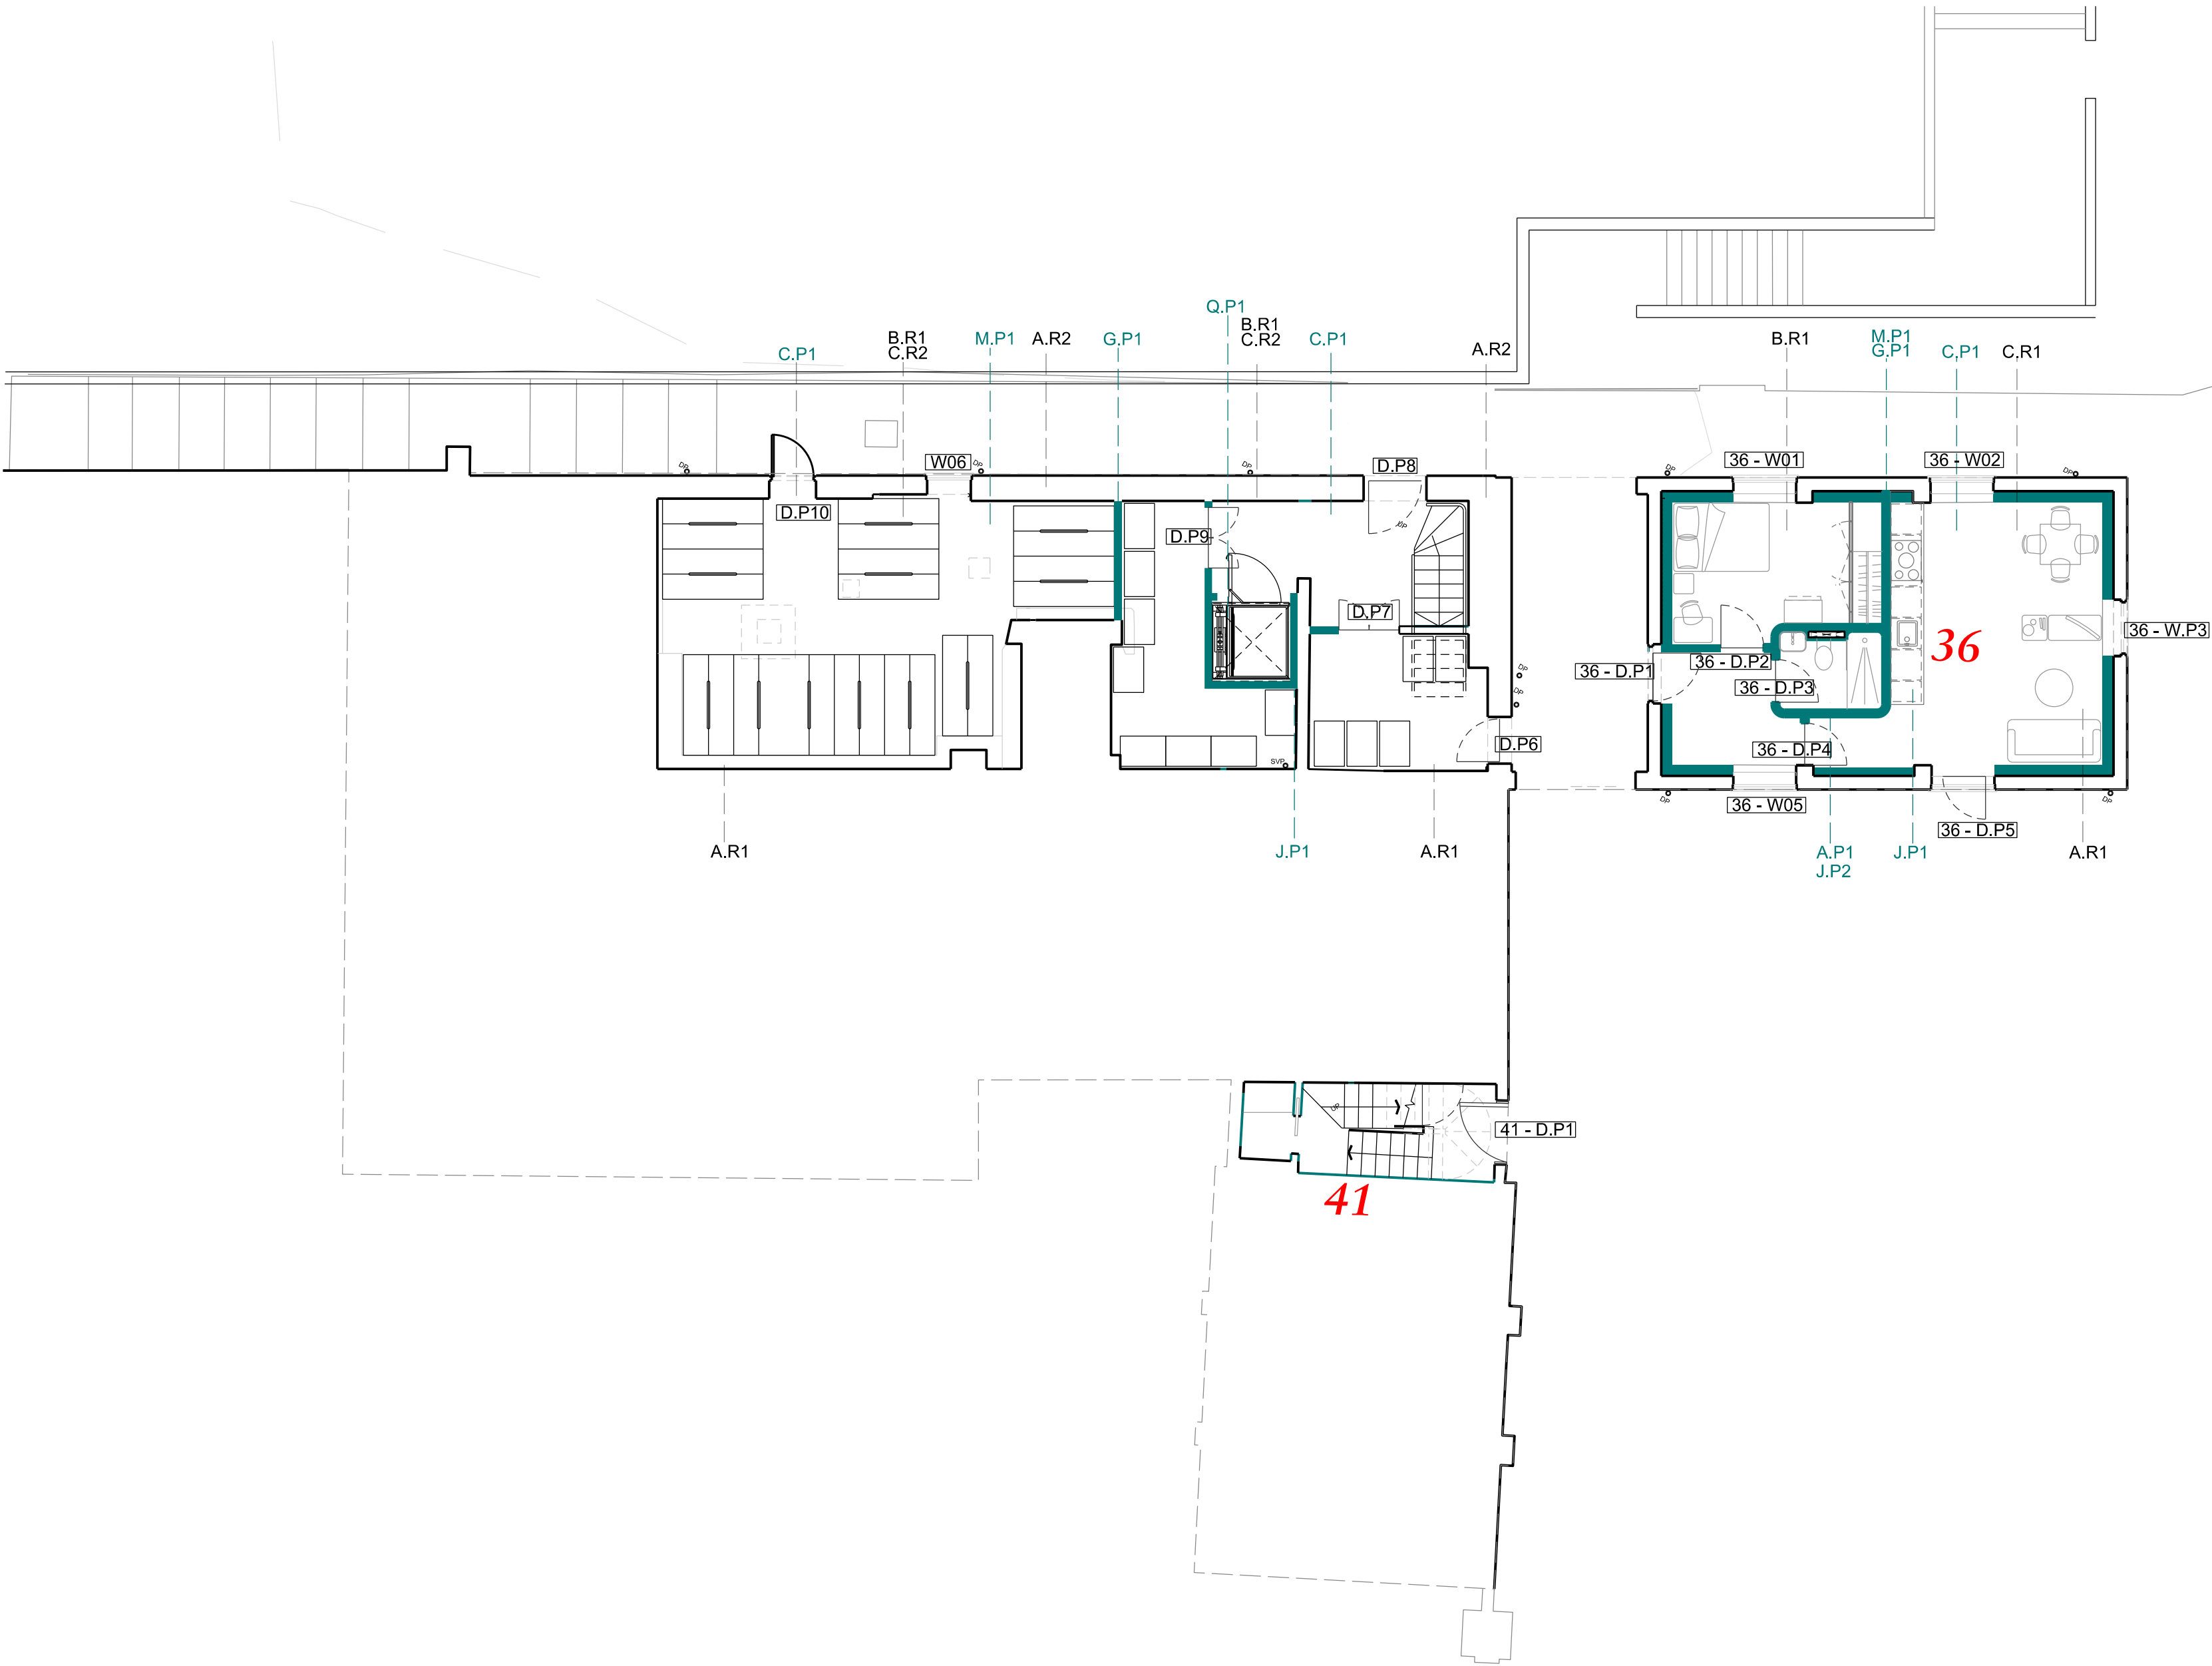

**DO NOT SCALE OFF THIS DRAWING**  
**DO NOT SUBSTITUTE ANY OF THE PRODUCTS OR MATERIALS.**

1. This is a planning drawing and is intended for this use only; it must not be used for construction.  
2. All dimensions are in MM and should be checked on site prior to commencement of work; do not scale off this drawing.  
3. This drawing is to be read in conjunction with all other relevant information.  
3. Discrepancies between drawings and information to be referred to Architect without delay.

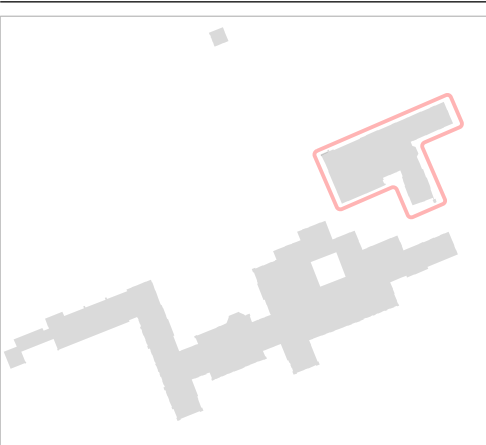

| Apartment No. | Name    |
|---------------|---------|
| 36            | Latin   |
| 41            | Spanish |

|          |                     |          |
|----------|---------------------|----------|
| P05      | Issued for Planning | 12.07.24 |
| P03      | Apt updated         | 11.06.24 |
| P02      | Issue for PPA4      | 05.06.24 |
| P01      | Preliminary Issue   | 15.05.24 |
| Revision | Description         | Date     |

0m 5m

**KAY PILSBURY THOMAS ARCHITECTS**

**S C A B A L**

HONEYLANDS RADWINTER SAFFRON WALDEN ESSEX CB10 2JT | 01799 599208 | info@kpt.co.uk | kpt.co.uk

**Client**  
The Door UK Ltd

**Project**  
Temple Dinsley  
Preston, Hitchin, Hertfordshire,  
SG4 7RT

**Drawing title**  
**Proposed GA plan :  
Level B2**

**Purpose of issue**  
Planning

**Job no.** 641 **Status** S0 **Scale @ A2** 1:100

**Checked by**  
ST

**Date** 09.05.24 **Revision** P04

**Drawing number**  
641-KS-03-TB-DR-A-12012