


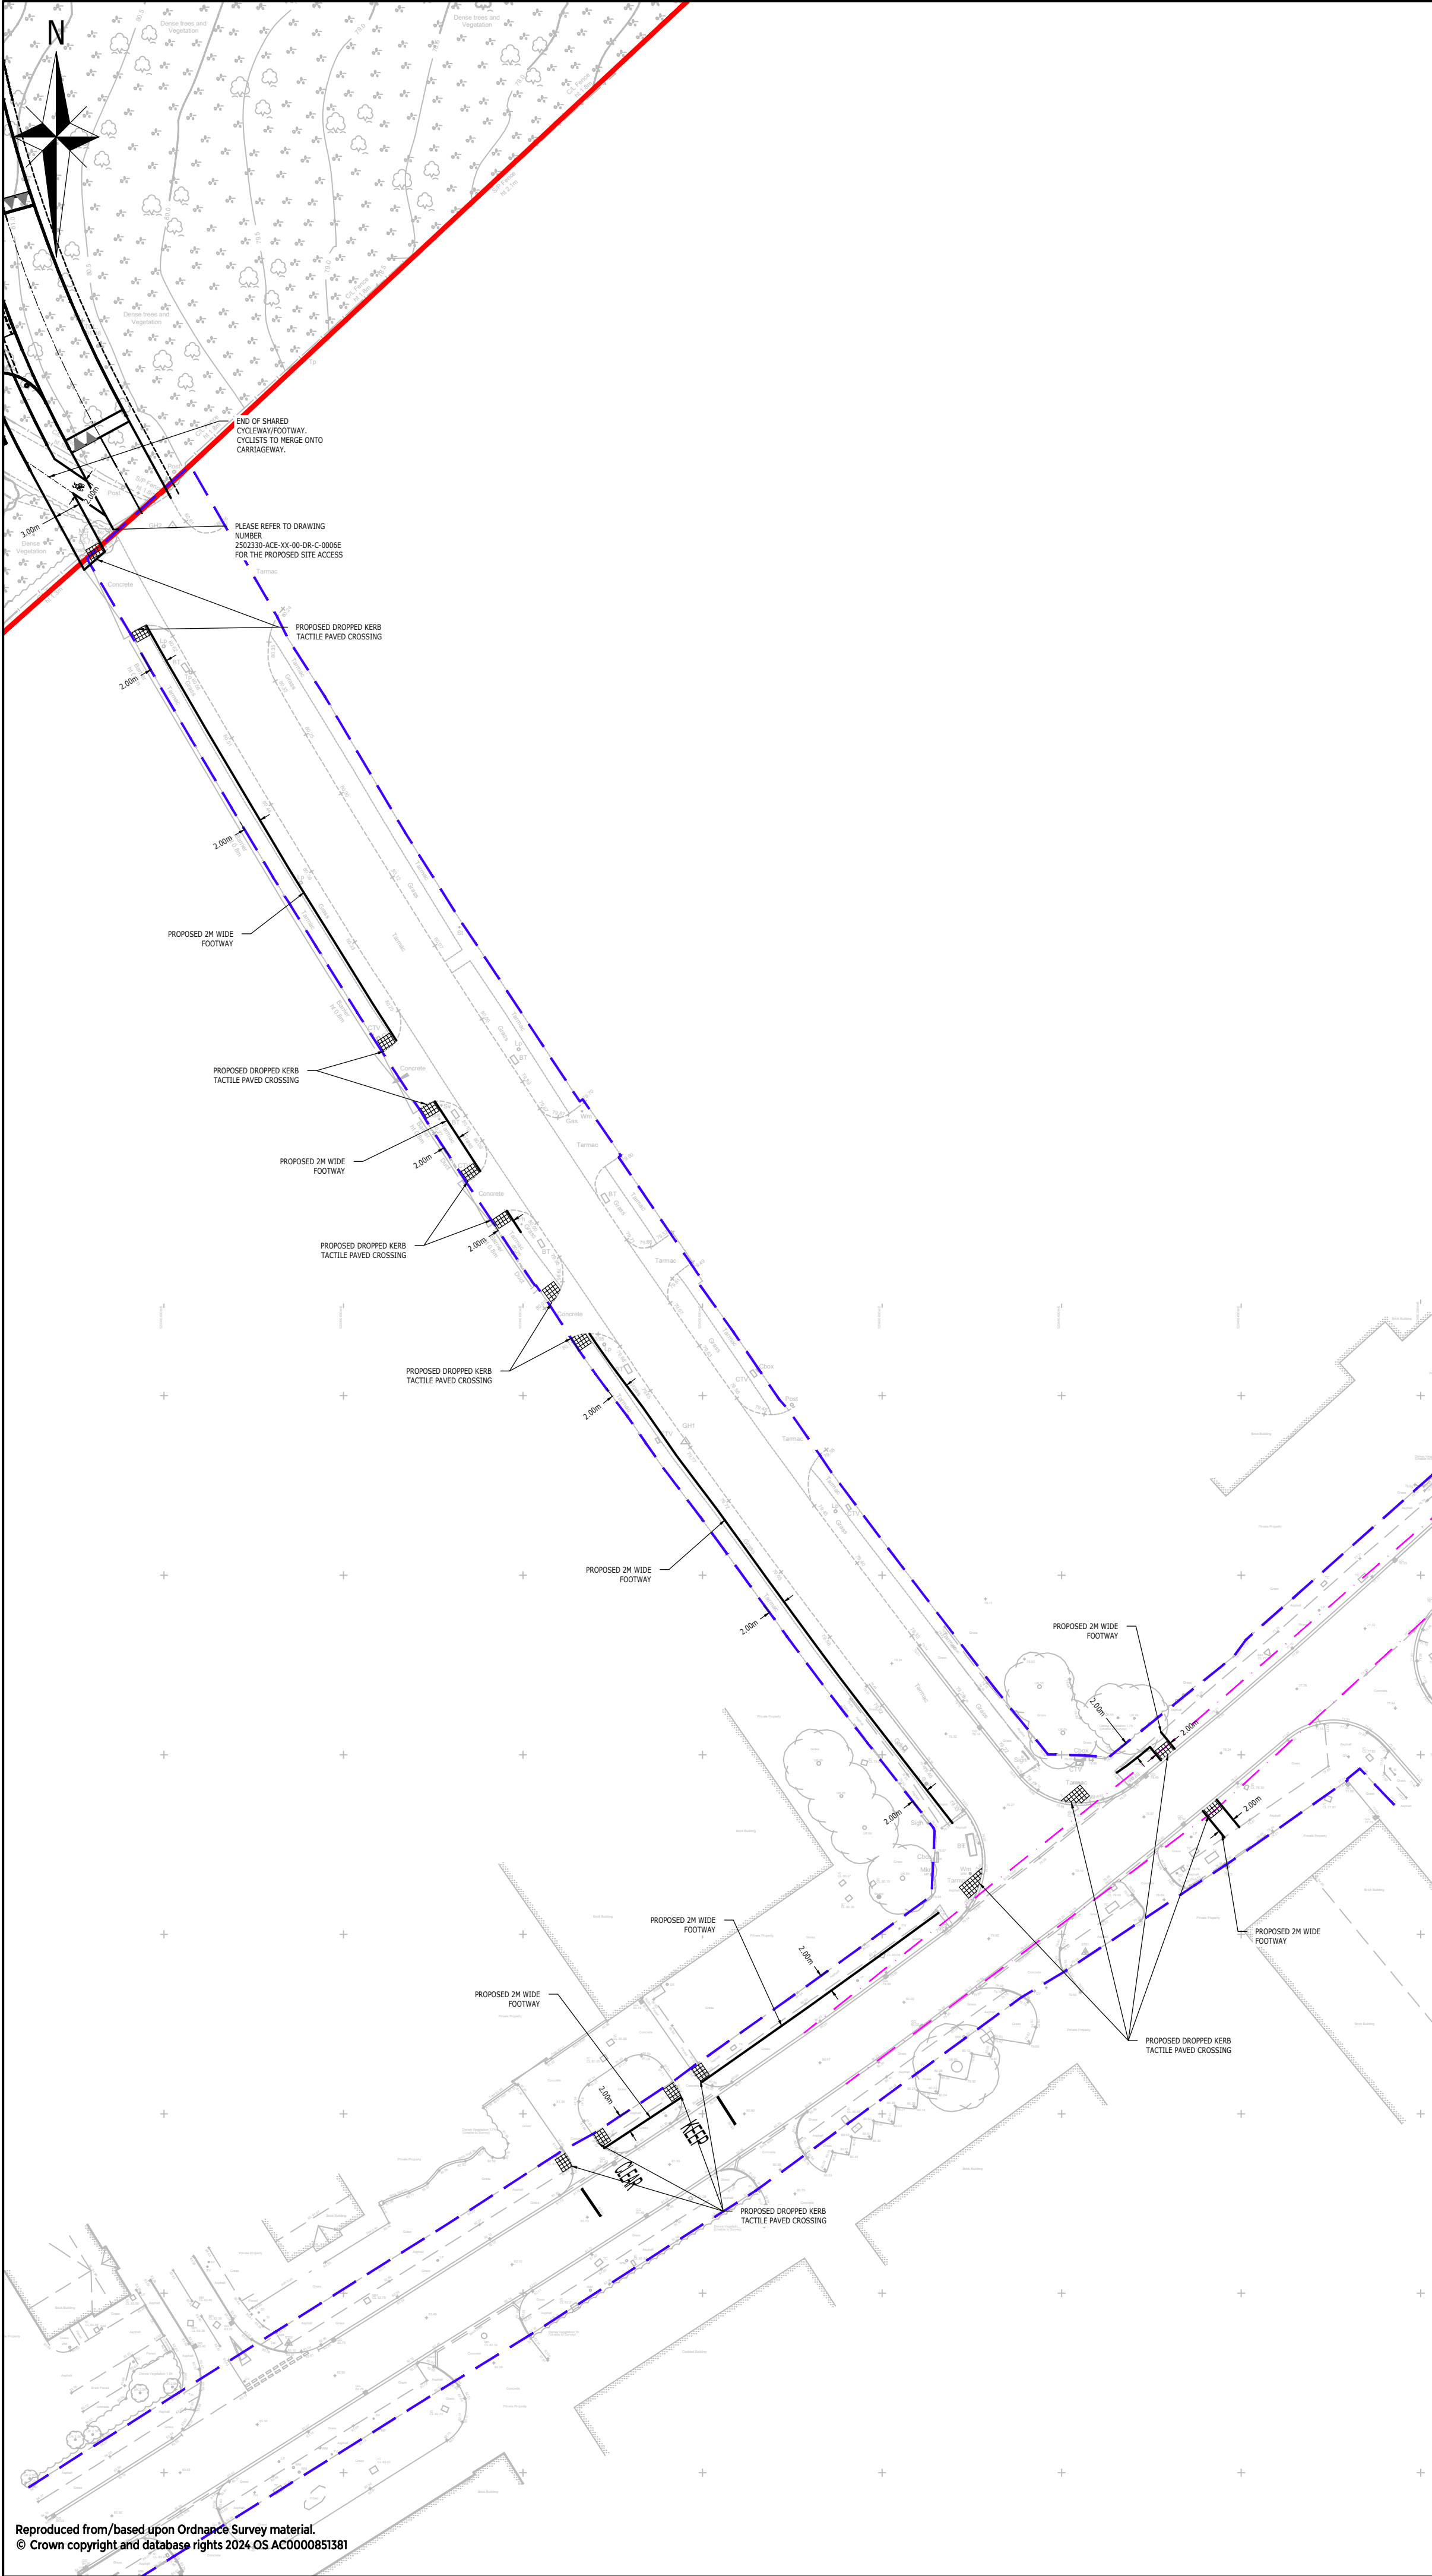

NOTES:

- THIS DRAWING IS TO BE READ IN CONJUNCTION WITH THE RELEVANT SPECIFICATION, INC. RISK ASSESSMENTS AND ALL OTHER RELATED DRAWINGS ISSUED BY THE ENGINEER.
- DO NOT SCALE FROM THIS DRAWING. WORK FROM FIGURED DIMENSIONS ONLY.
- ALL DIMENSIONS SHOWN ON THIS DRAWING ARE IN METRES UNLESS OTHERWISE STATED.
- ALL DIMENSIONS, LEVELS AND SURVEY GRID CO-ORDINATES ARE TO BE CHECKED ON SITE AND THE ENGINEER NOTIFIED IMMEDIATELY OF ANY DISCREPANCIES PRIOR TO THE COMMENCEMENT OF THE WORKS.
- NO DEVIATION FROM THE DETAILS SHOWN ON THIS DRAWING IS PERMITTED WITHOUT PRIOR PERMISSION FROM THE ENGINEER.
- ANY WORKS OUTSIDE RED SITE BOUNDARY ARE FOR INFORMATION PURPOSES ONLY. UNLESS SPECIFICALLY NOTED, ALL WORKS OUTSIDE THE SITE BOUNDARY WILL BE UNDERTAKEN BY OTHERS UNDER A SEPARATE CONTRACT.

KEY:

- SITE BOUNDARY
- HIGHWAY BOUNDARY
- 51M PEDESTRIAN VISIBILITY SPAY

C	UPDATED FOOTWAY ARRANGEMENT	WA	MER	EF	08.06.26
B	UPDATED SITE LAYOUT	CL	AG	ATB	27.11.25
A	INTERNAL COMMENTS	GL	ATB	BB	03.11.25
Rev	Description	Drn	Chk	App	Date
Purpose:		Status:			
PRELIMINARY		NOT YET APPROVED			

ARDENT CONSULTING ENGINEERS
AN EMPLOYEE OWNED COMPANY

Third Floor
The Hallmark Building
52-56 Leadenhall Street
London
EC3M 5JE

Tel: 020 7680 4088
Web: www.ardent-ce.co.uk
E-mail: enquiries@ardent-ce.co.uk

worksafe
consultant
www.smashtd.com

SSIP

ISO 9001
BUREAU VERITAS
Certification

Client		BDW NORTH THAMES	
Project Title:			
LAND AT TALBOT WAY, LETCHWORTH			
Drawing Title:			
PROPOSED FOOTWAY IMPROVMENTS			
Drawn by	Checked by	Approved by	Revision
GW	ATB	BB	
A2 Scale	Date		
1:500@A2		SEPT 2025	
Drawing Number			
2502330-ACE-XX-00-DR-C-0007			