


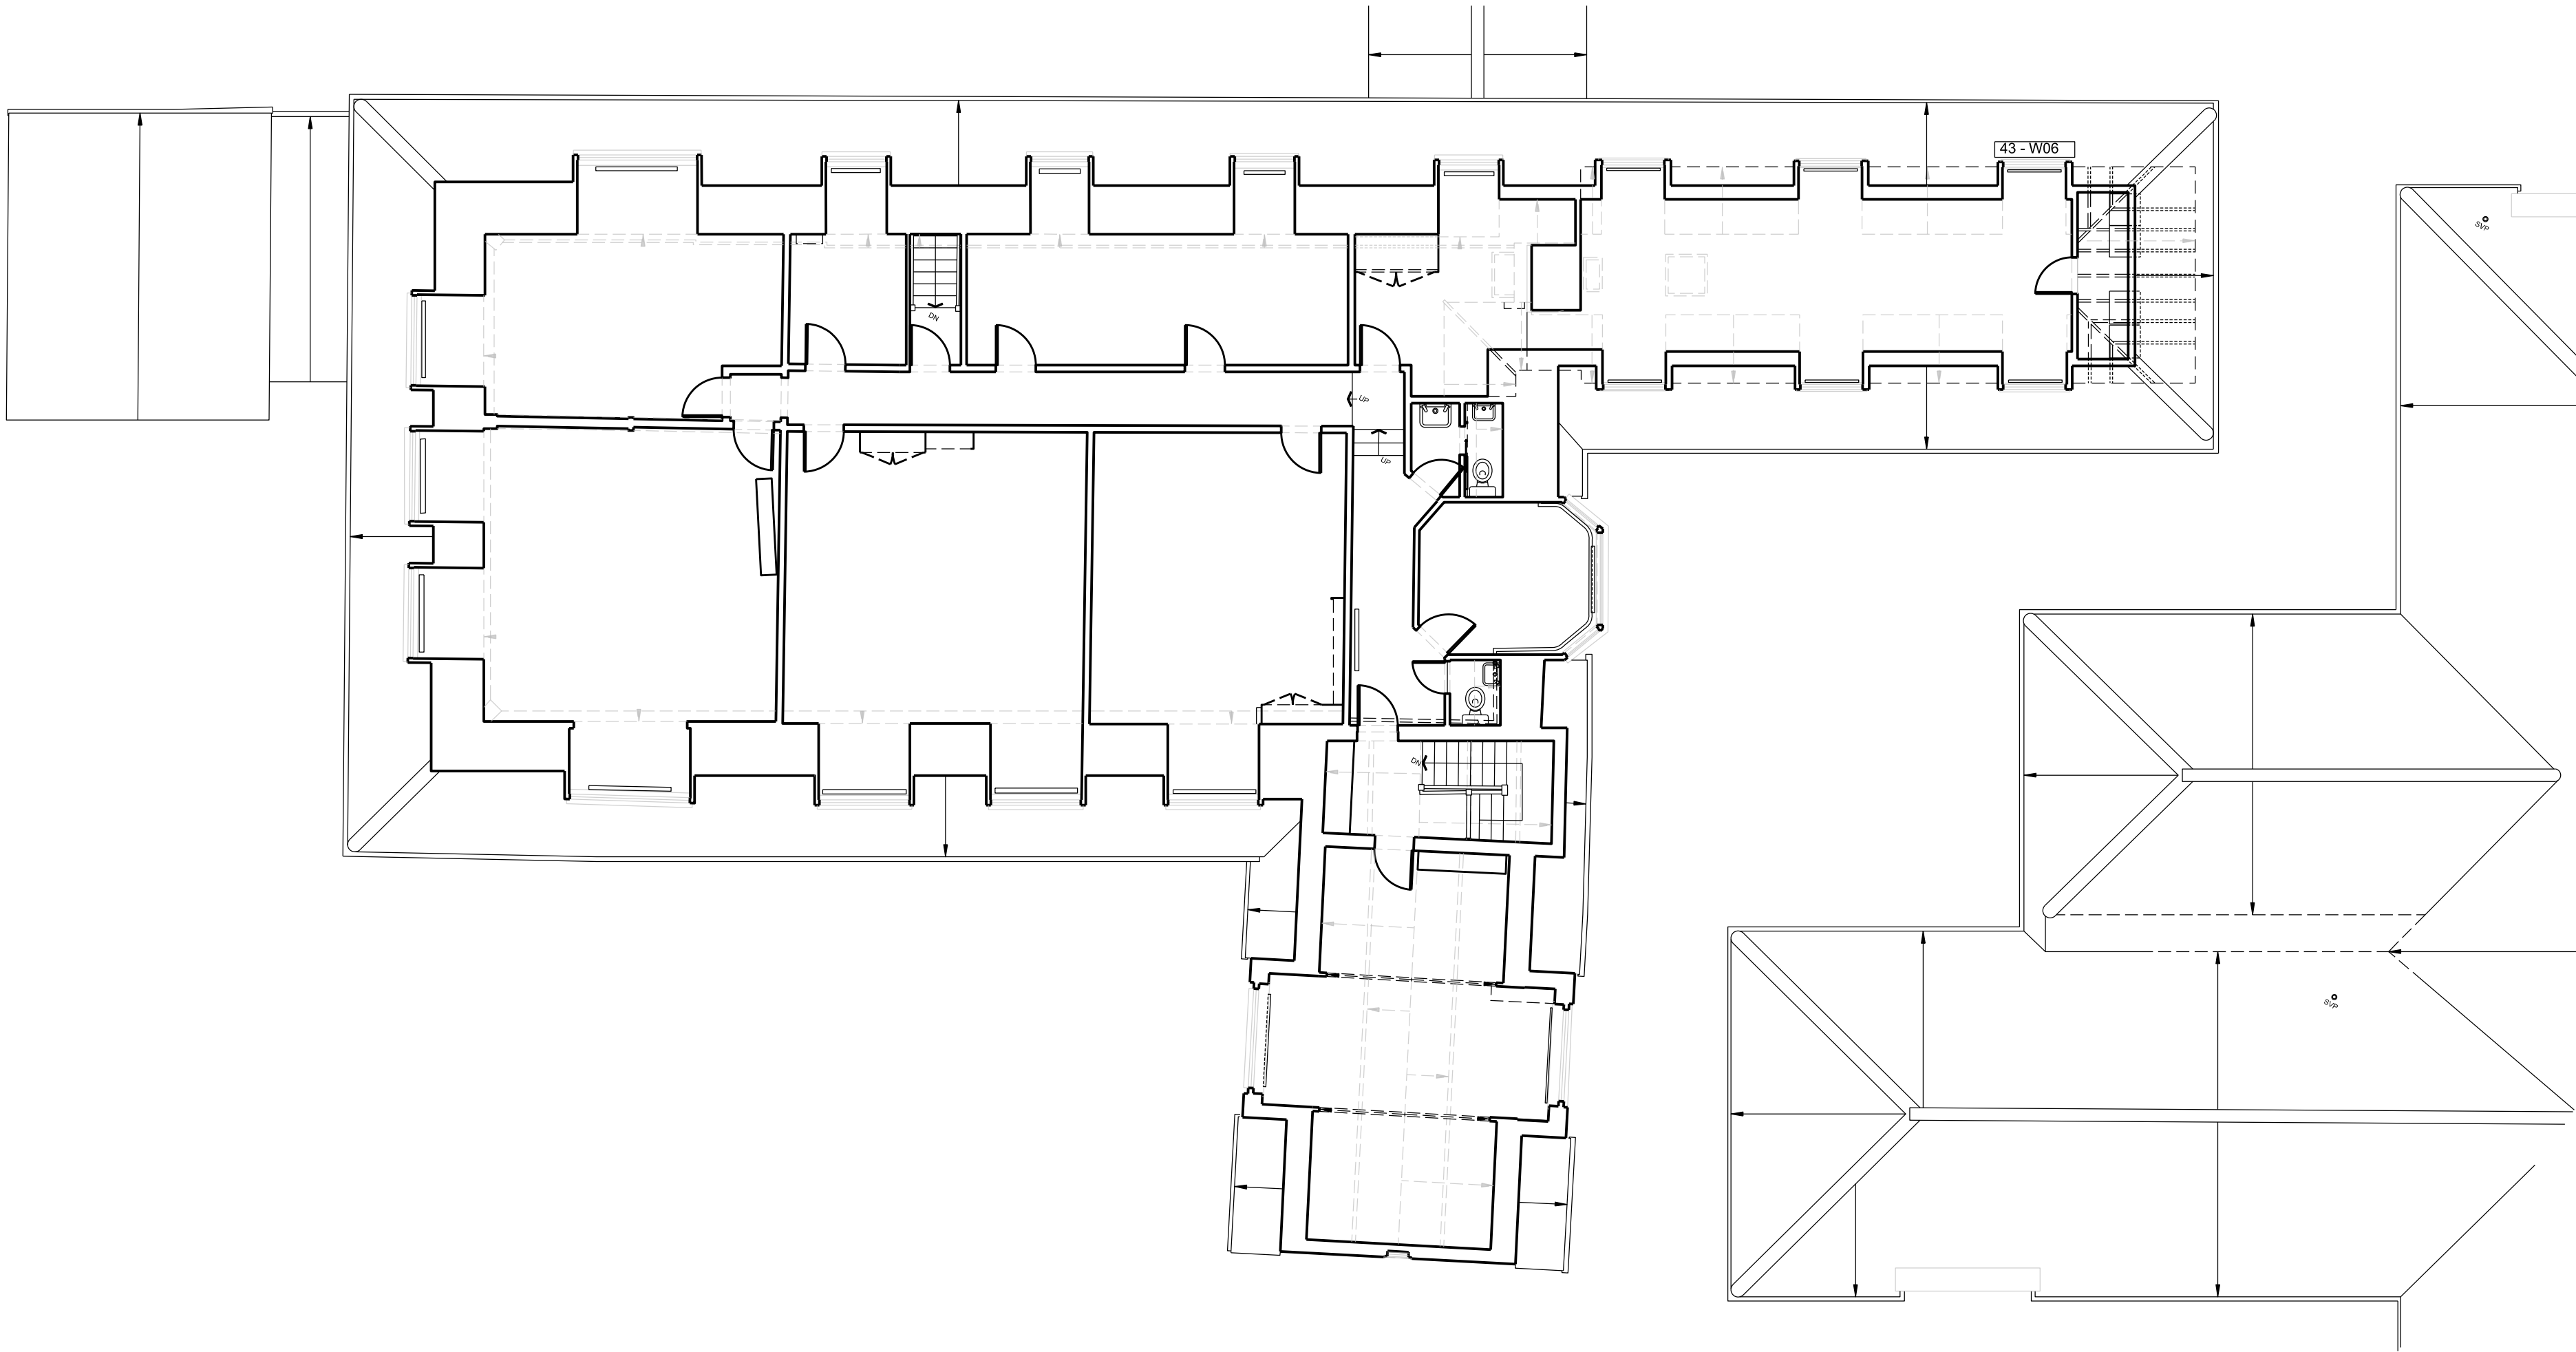


DO NOT SCALE OFF THIS DRAWING
DO NOT SUBSTITUTE ANY OF THE PRODUCTS
OR MATERIALS.

1. This is a planning drawing and is intended for this use only; it must not be used for construction.
2. All dimensions are in MM and should be checked on site prior to commencement of work; do not scale off this drawing.
3. This drawing is to be read in conjunction with all other relevant information.
3. Discrepancies between drawings and information to be referred to Architect without delay.

N-Services
Services generally shall be run
- within new partitions
- above ceiling of hallway and ensuite
- below floor level and above ceiling level of living/sleeping

New electrics throughout.
Mechanical Ventilation to kitchen and bathroom.
Incoming hot water and cold water feed.
Drainage pipes shall be boxed in internally.

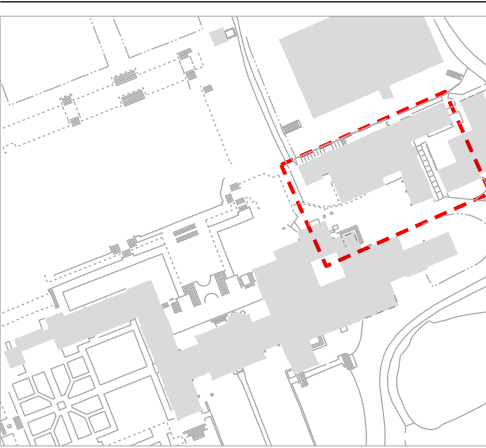

P02	Issued for Planning	25.06.24
P01	Preliminary Issue	05.06.24
Revision	Description	Date



KAY PILSBURY THOMAS ARCHITECTS
STUDIO SULLIVAN ARCHITECTS LTD
HONEYLANDS RADWINTER SAFFRON WALDEN ESSEX
CB10 2TJ 01799 599208 | info@kpt.co.uk | kpt.co.uk

Client
The Door UK Ltd

Project
Temple Dinsley
Preston, Hitchin, Hertfordshire,
SG4 7RT

Drawing title
Existing GA Plan:
Teaching Block:
Level 00

Purpose of issue
Planning

Job no. 641 **Status** S0 **Scale @ A2** 1:100

Checked by
ST

Date 09.05.24 **Revision** P02

Drawing number
641-KS-03-TB-DR-A-02011