



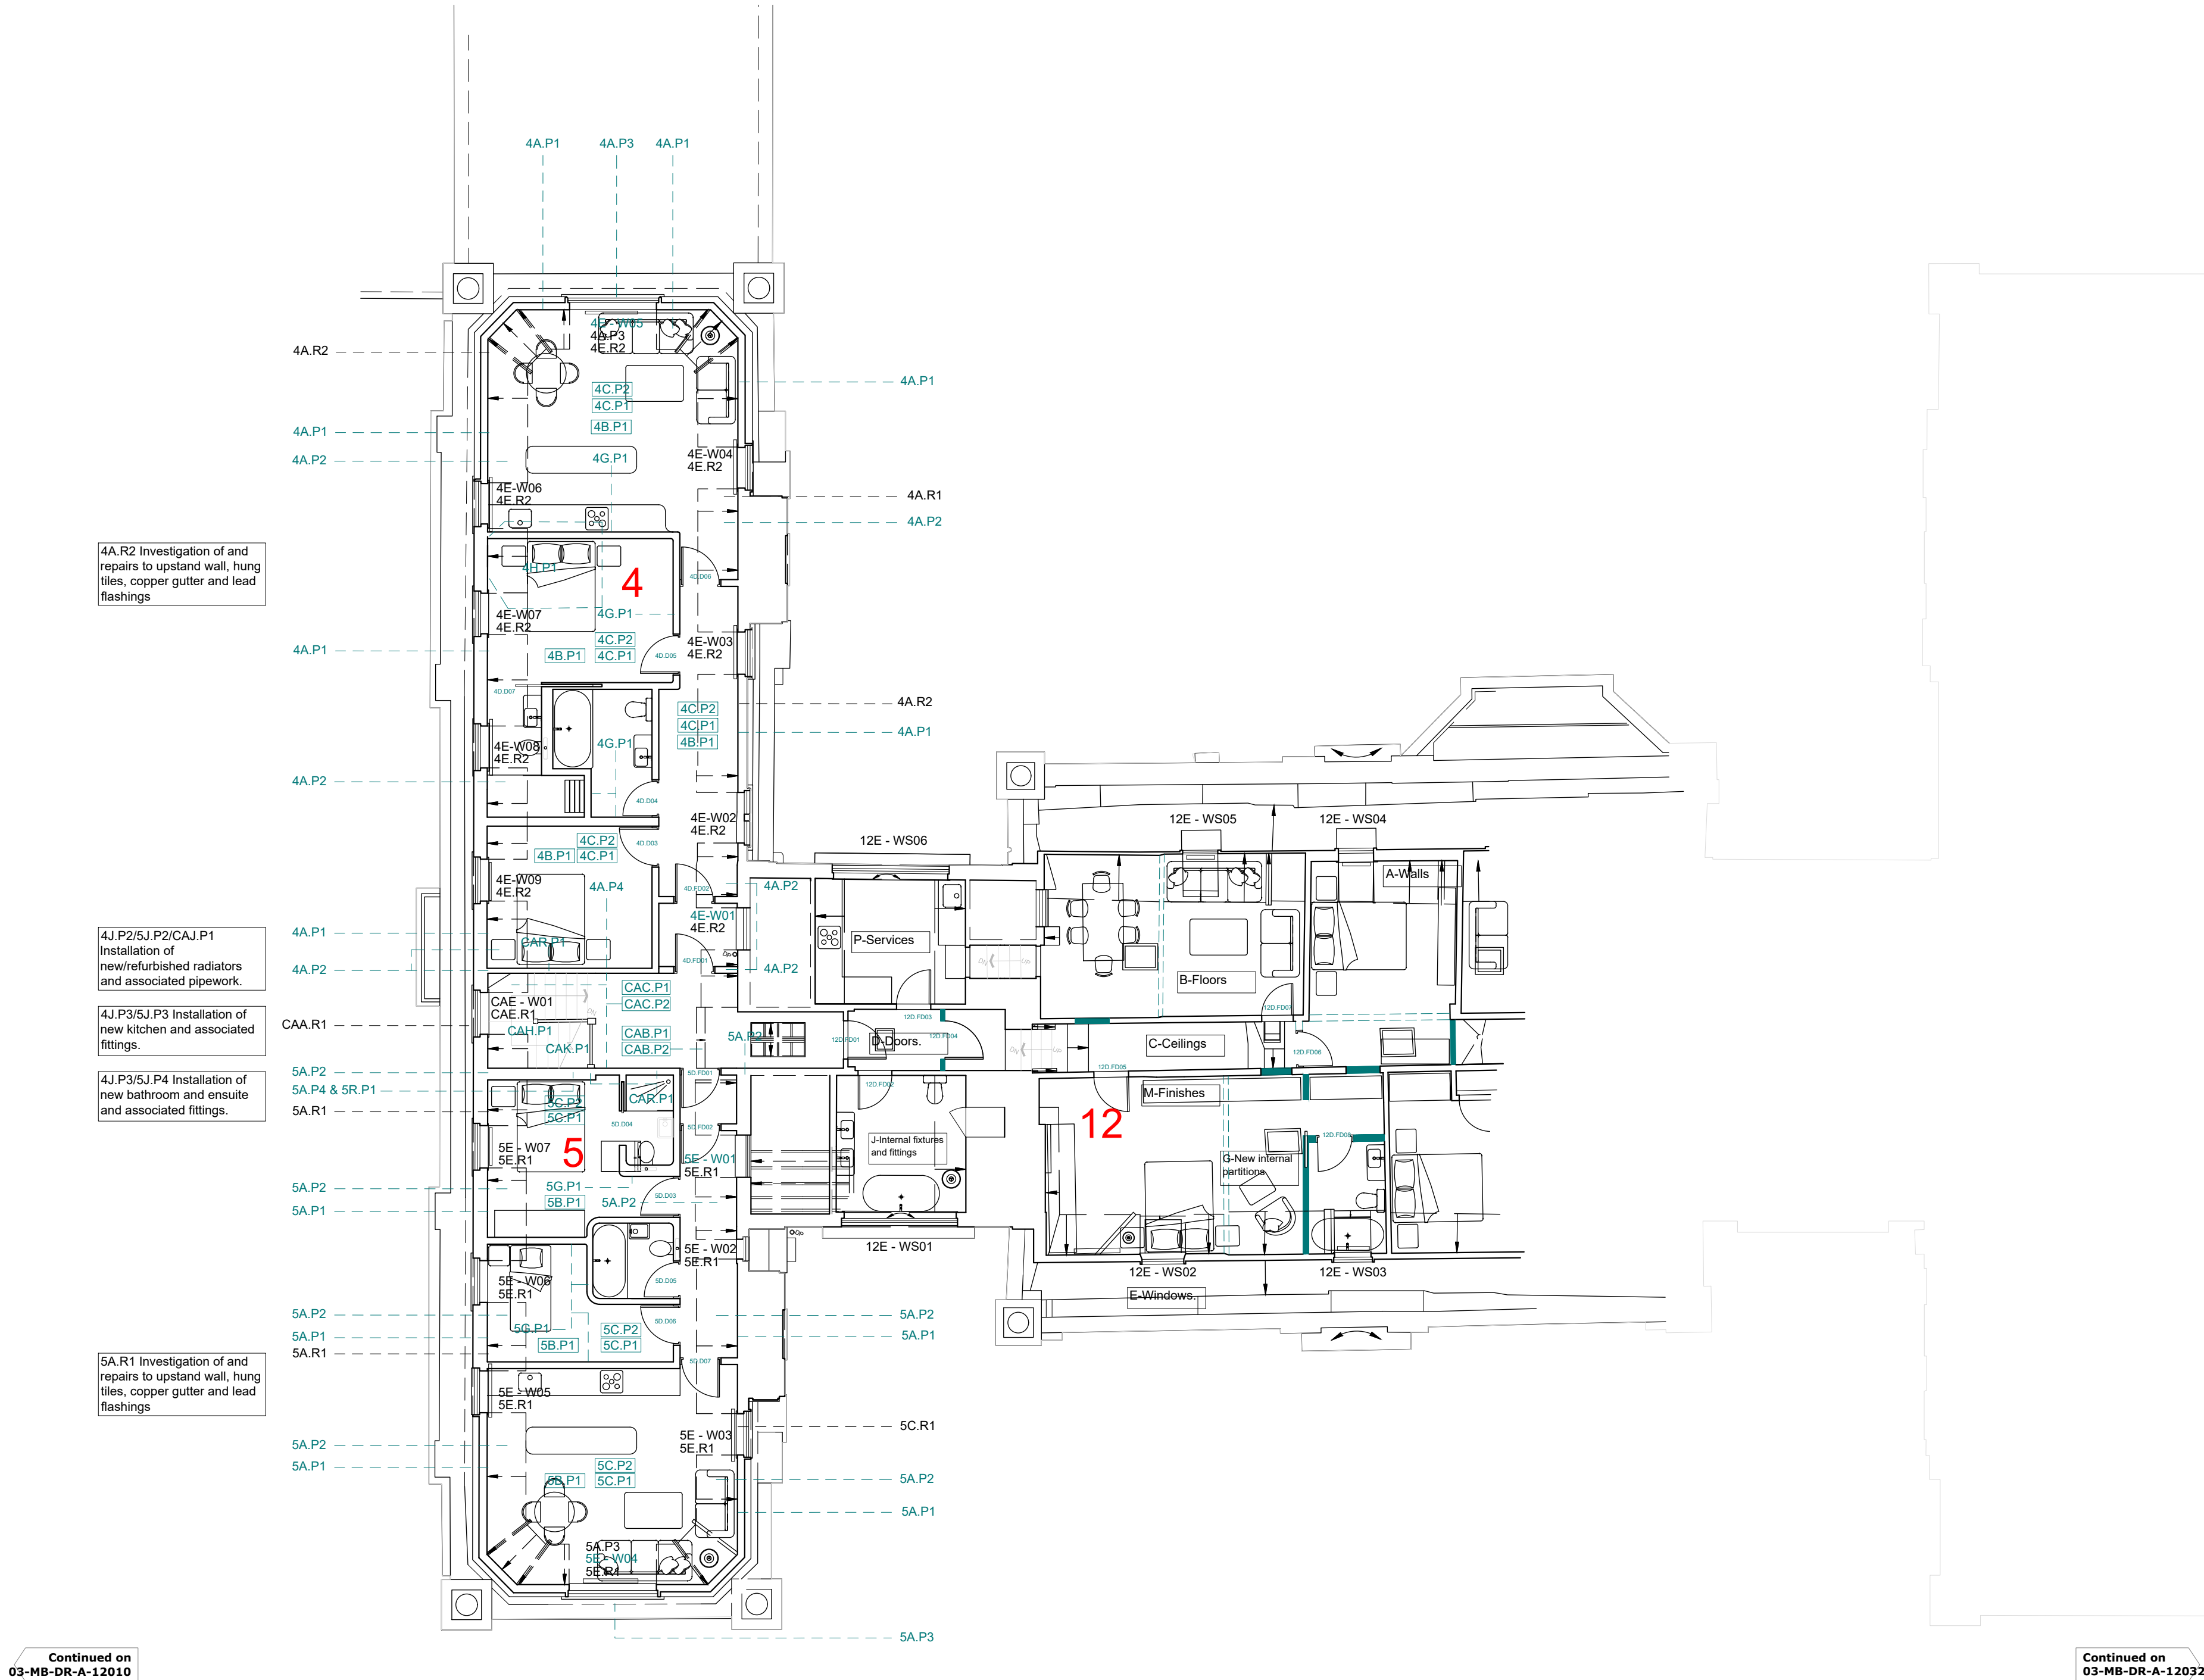

DO NOT SCALE OFF THIS DRAWING
DO NOT SUBSTITUTE ANY OF THE PRODUCTS OR MATERIALS.

1. This is a planning drawing and is intended for this use only; it must not be used for construction.
2. All dimensions are in MM and should be checked on site prior to commencement of work; do not scale off this drawing.
3. This drawing is to be read in conjunction with all other relevant information.
4. Discrepancies between drawings and information to be referred to Architect without delay.

Please also refer to the following drawing sets:
[01]-MB-DR-A-02022 - Demolitions
[03]-MB-DR-A-12022 - GA Plans
[30]-MB-DR-A-02022 - Phasing

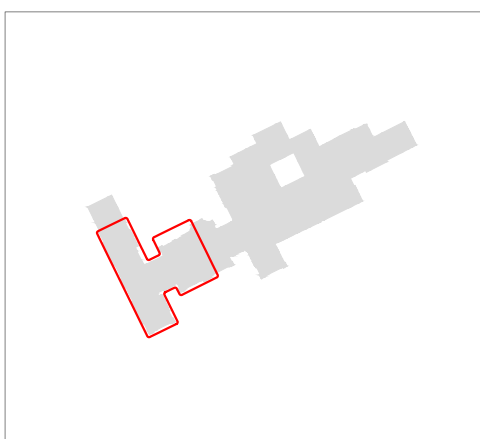

Apartment No.	Name
4	Felix
5	Lander
12	Attic West

Revision	Description	Date
P05	Planning Issue	12.07.24
P04	KPT Preliminary Issue	28.06.24
P03	Window refs colour amended	26.06.24
P02	Lobby added to Lander. Refs added	04.06.24
P01	Initial Issue	30.04.24

AY PILSBURY THOMAS ARCHITECTS
S-C-A-B-A-L
HONEYLANDS RADWINTER SAFFRON WALDEN ESSEX
CB10 2TJ | 01799 599208 | info@kpt.co.uk | kpt.co.uk

Client
The Door UK Ltd

Project
**Temple Dinsley
Preston, Hitchin,
Hertfordshire, SG4 7RT**

Drawing title
**Proposed GA Plans:
Main Building:
Level 2: West Wing & Old House**

Purpose of issue
Planning

Job no. Status Scale @ A2
641 S0 1:100

Drawn by Checked by
RH -

Date Revision
29.04.24 P05

Drawing number
641-KS-03-MB-DR-A-12022