


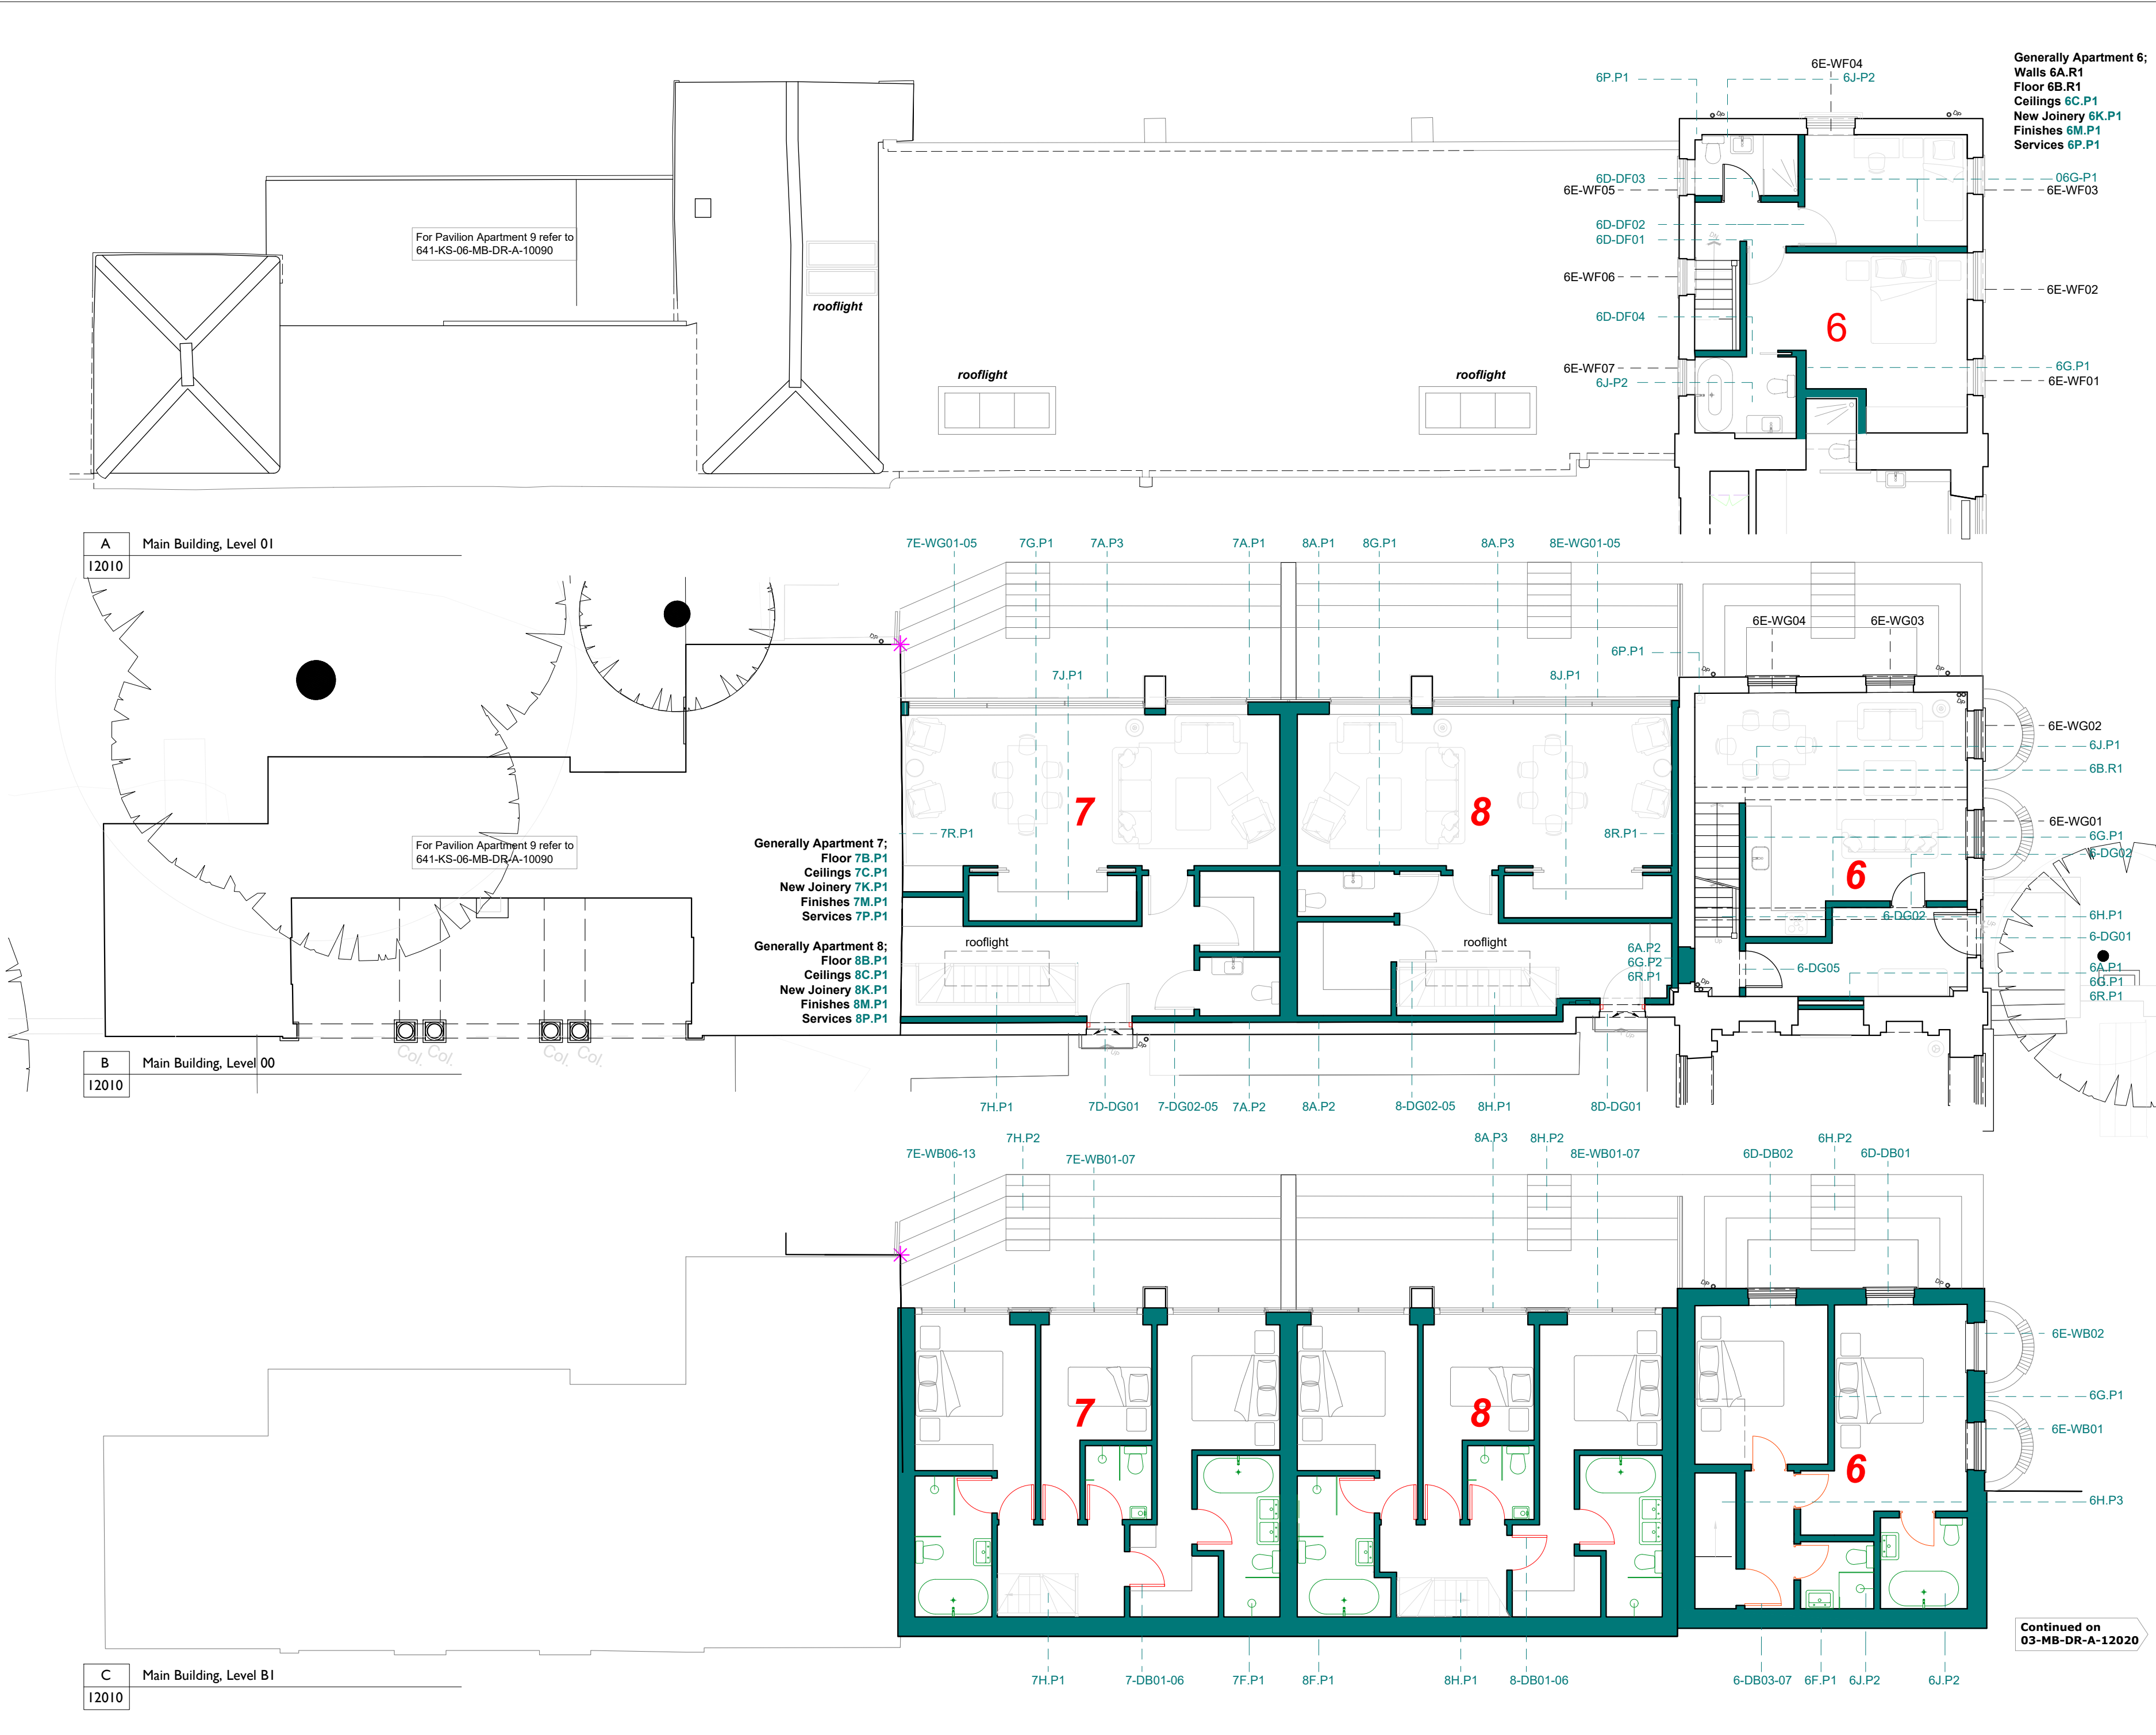


Generally Apartment 6;
Walls 6A.R1
Floor 6B.R1
Ceilings 6C.P1
New Joinery 6K.P1
Finishes 6M.P1
Services 6P.P1

1. This is a planning drawing and is intended for this use only; it must not be used for construction.
2. All dimensions are in MM and should be checked on site prior to commencement of work; do not scale off this drawing.
3. This drawing is to be read in conjunction with all other relevant information.
3. Discrepancies between drawings and information to be referred to Architect without delay.

**DO NOT SUBSTITUTE ANY OF THE PRODUCTS
DO NOT SCALE OFF THIS DRAWING
OR MATERIALS.**

Please also refer to the following drawing sets:
[01]-MB-DR-A-02010 - Demolitions
[03]-MB-DR-A-12010 - GA Plans
[30]-MB-DR-A-02010 - Phasing

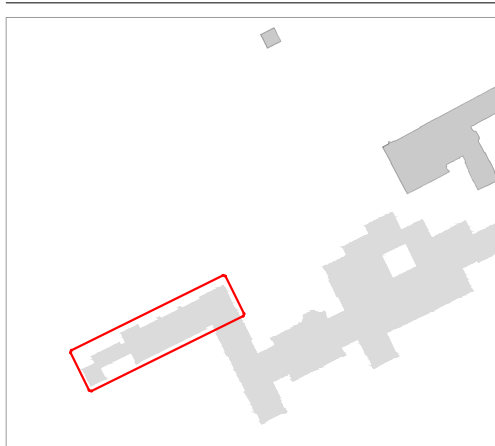

Apartment No.	Name
9	Pavilion
7	Art Room West
8	Art Room East
6	Bakersfield

Revision	Description	Date
P06	KPT Planning Issue	10.07.24
P05	KPT Preliminary Issue	28.06.24
P04	KPT Updated	20.06.24
P03	KPT Updated	20.06.24
P02	KPT Updated	03.05.24
P01	Initial Issue	30.04.24

AY PILSBURY THOMAS ARCHITECTS
S-C-A-B-A-L
HONEYLANDS RADWINTER SAFFRON WALDEN ESSEX
CB10 2TJ | 01799 599208 | info@kpt.co.uk | kpt.co.uk

Client
The Door UK Ltd

Project
**Temple Dinsley
Preston, Hitchin,
Hertfordshire, SG4 7RT**

Drawing title
**Proposed GA Plans:
Main Building:
West Spur**

Purpose of issue
Planning

Job no. Status Scale @ A2
641 S0 1:100

Checked by
ST

Date Revision
29.04.24 P06

Drawing number
641-KS-03-MB-DR-A-12010