



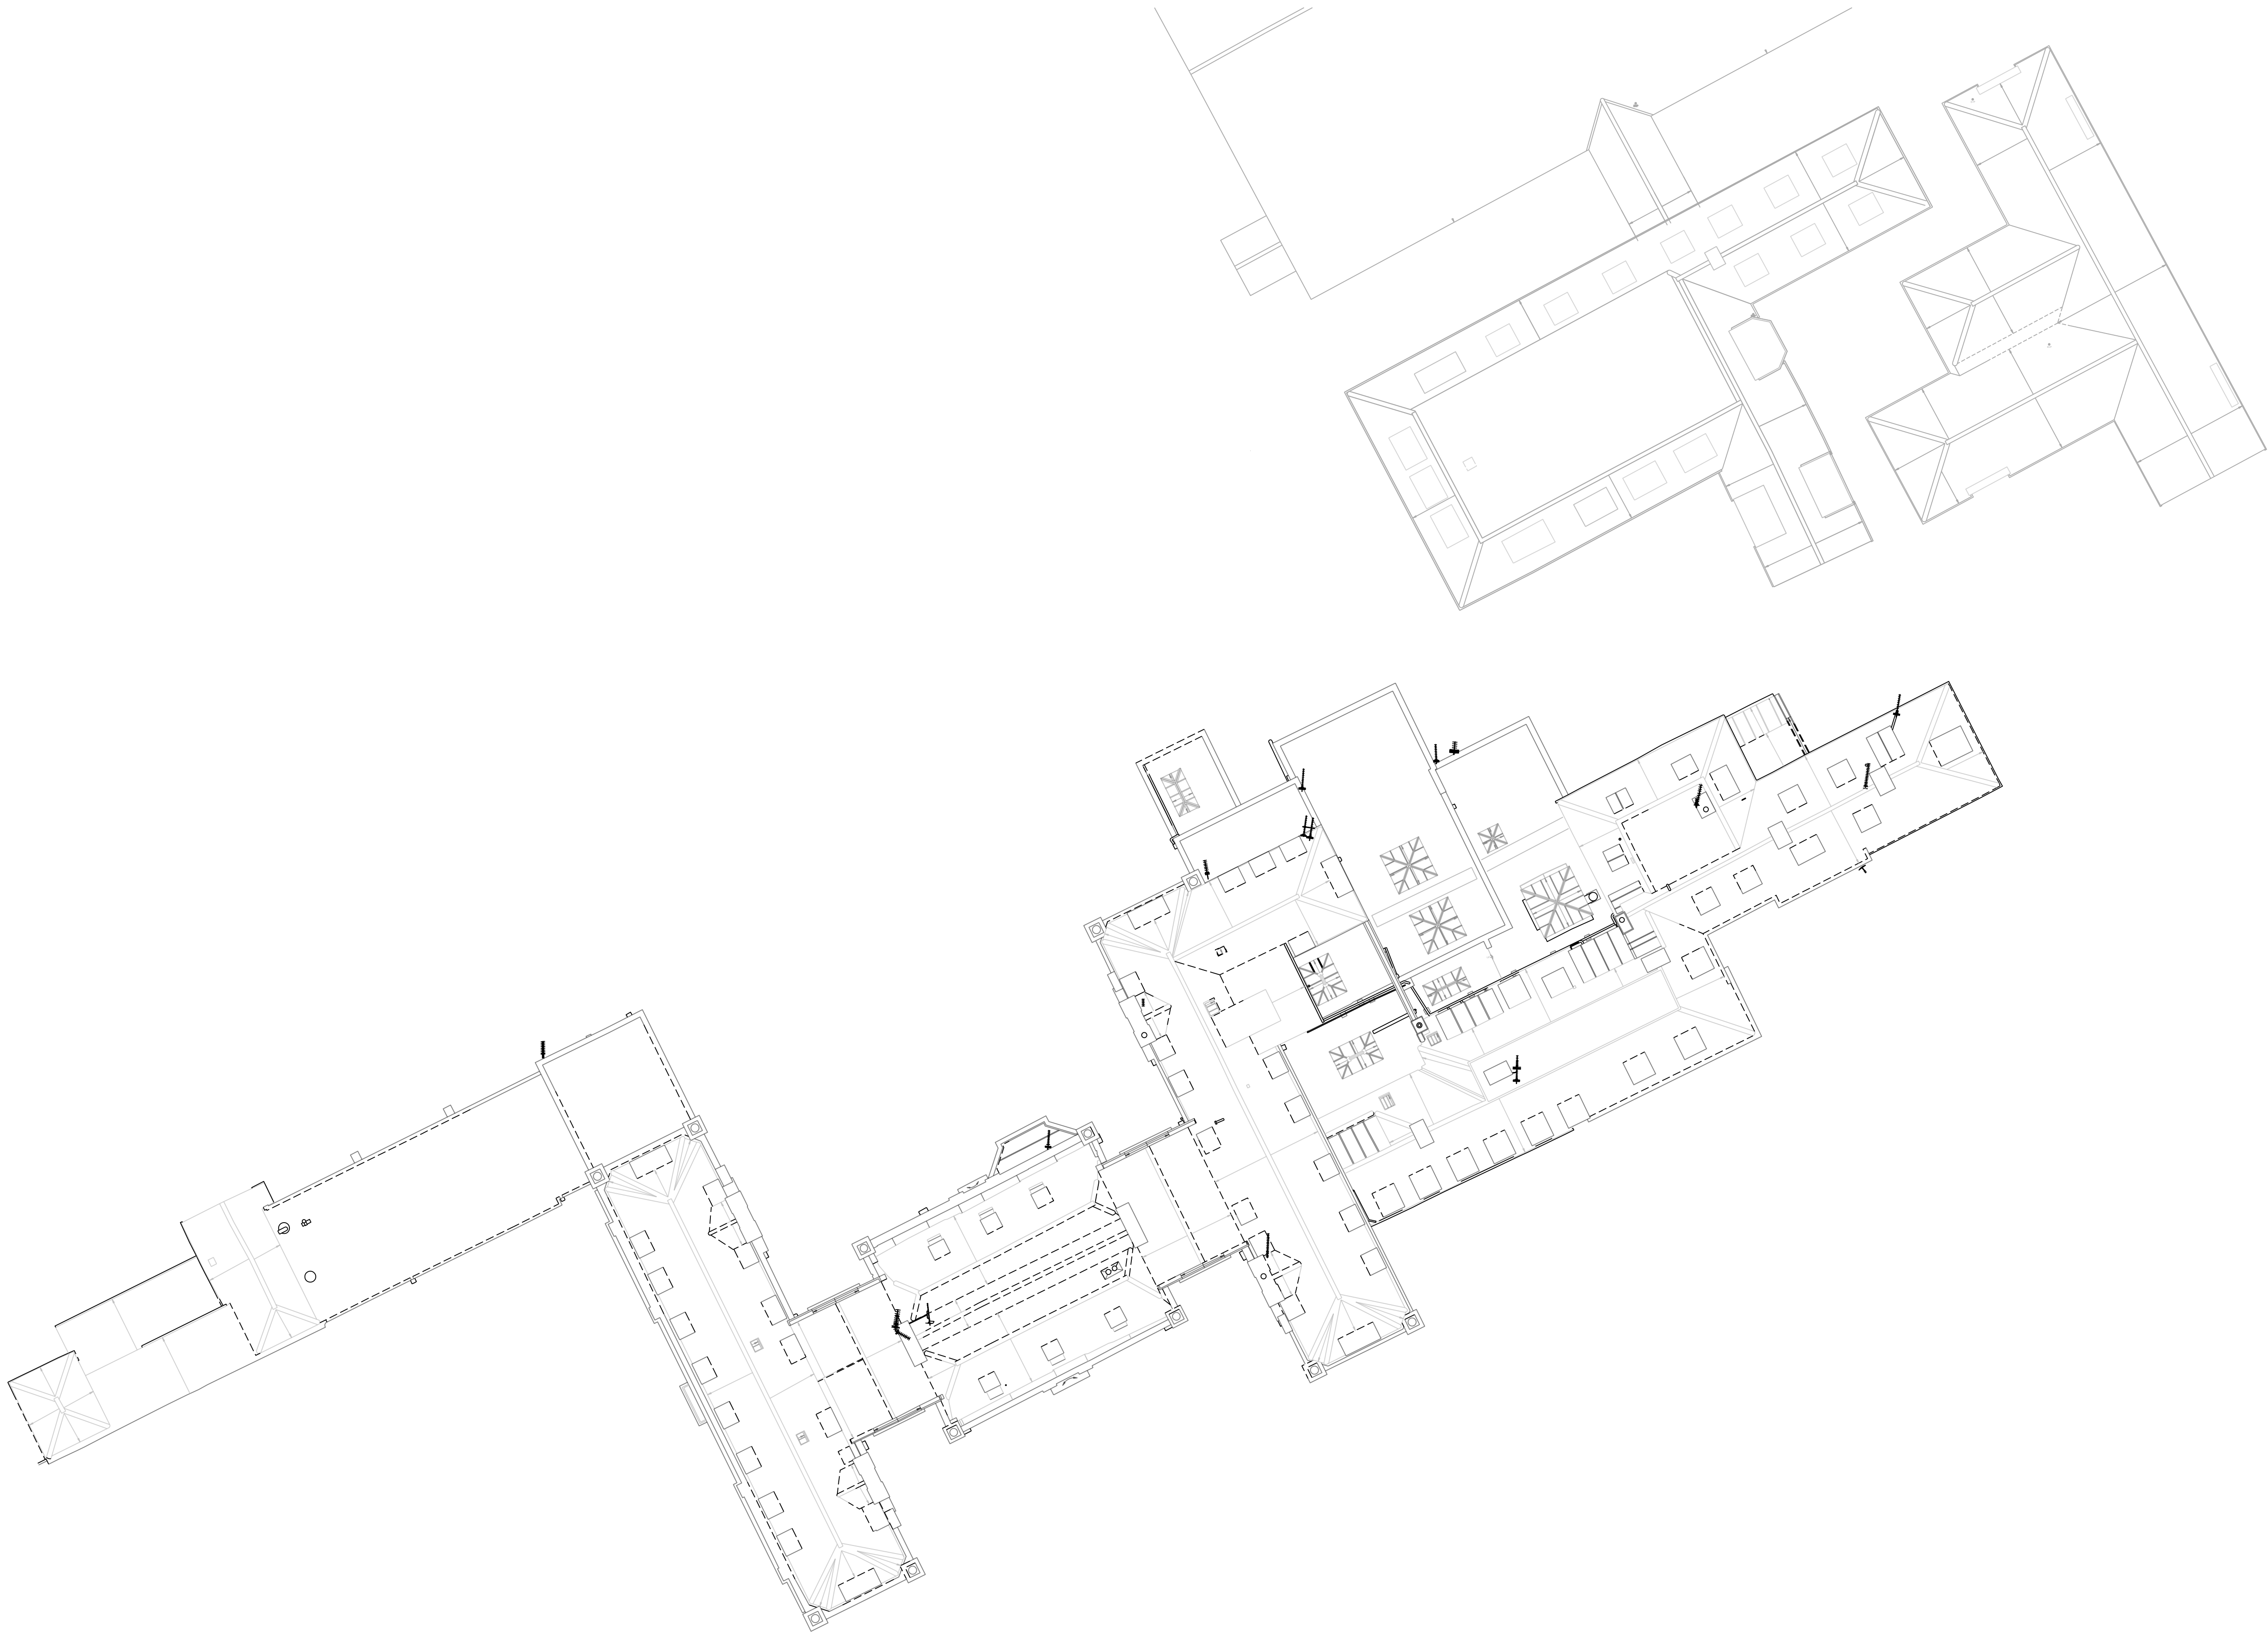

DO NOT SCALE OFF THIS DRAWING
DO NOT SUBSTITUTE ANY OF THE PRODUCTS OR MATERIALS.

1. This is a planning drawing and is intended for this use only; it must not be used for construction.
2. All dimensions are in MM and should be checked on site prior to commencement of work; do not scale off this drawing.
3. This drawing is to be read in conjunction with all other relevant information.
3. Discrepancies between drawings and information to be referred to Architect without delay.

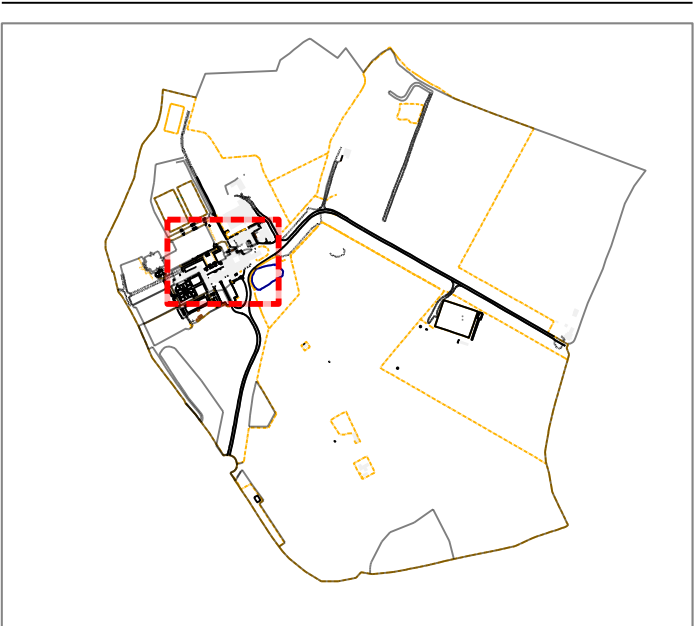

P03	Issued for planning	12.07.24
P02	Title block and graphic updates	15.05.24
P01	Initial Issue	13.05.24
Revision	Description	Date



KAY PILSBURY THOMAS ARCHITECTS
SULLIVAN **A**ND **ABA** ARCHITECTS LTD
HONEYLANDS RADWINTER SAFFRON WALDEN ESSEX
CB10 2TJ | 01799 599208 | info@kpt.co.uk | kpt.co.uk

Client
The Door UK Ltd

Project
Temple Dinsley
Preston, Hitchin, Hertfordshire,
SG4 7RT

Drawing title
Existing GA Plans:
Main Building & Teaching Block:
Roof
Purpose of issue
Planning

Job no. 641 **Status** S0 **Scale @ A1** 1:200

Checked by
ST

Date 13.05.24 **Revision** P03

Drawing number
641-KS-03-XX-DR-A-00303