


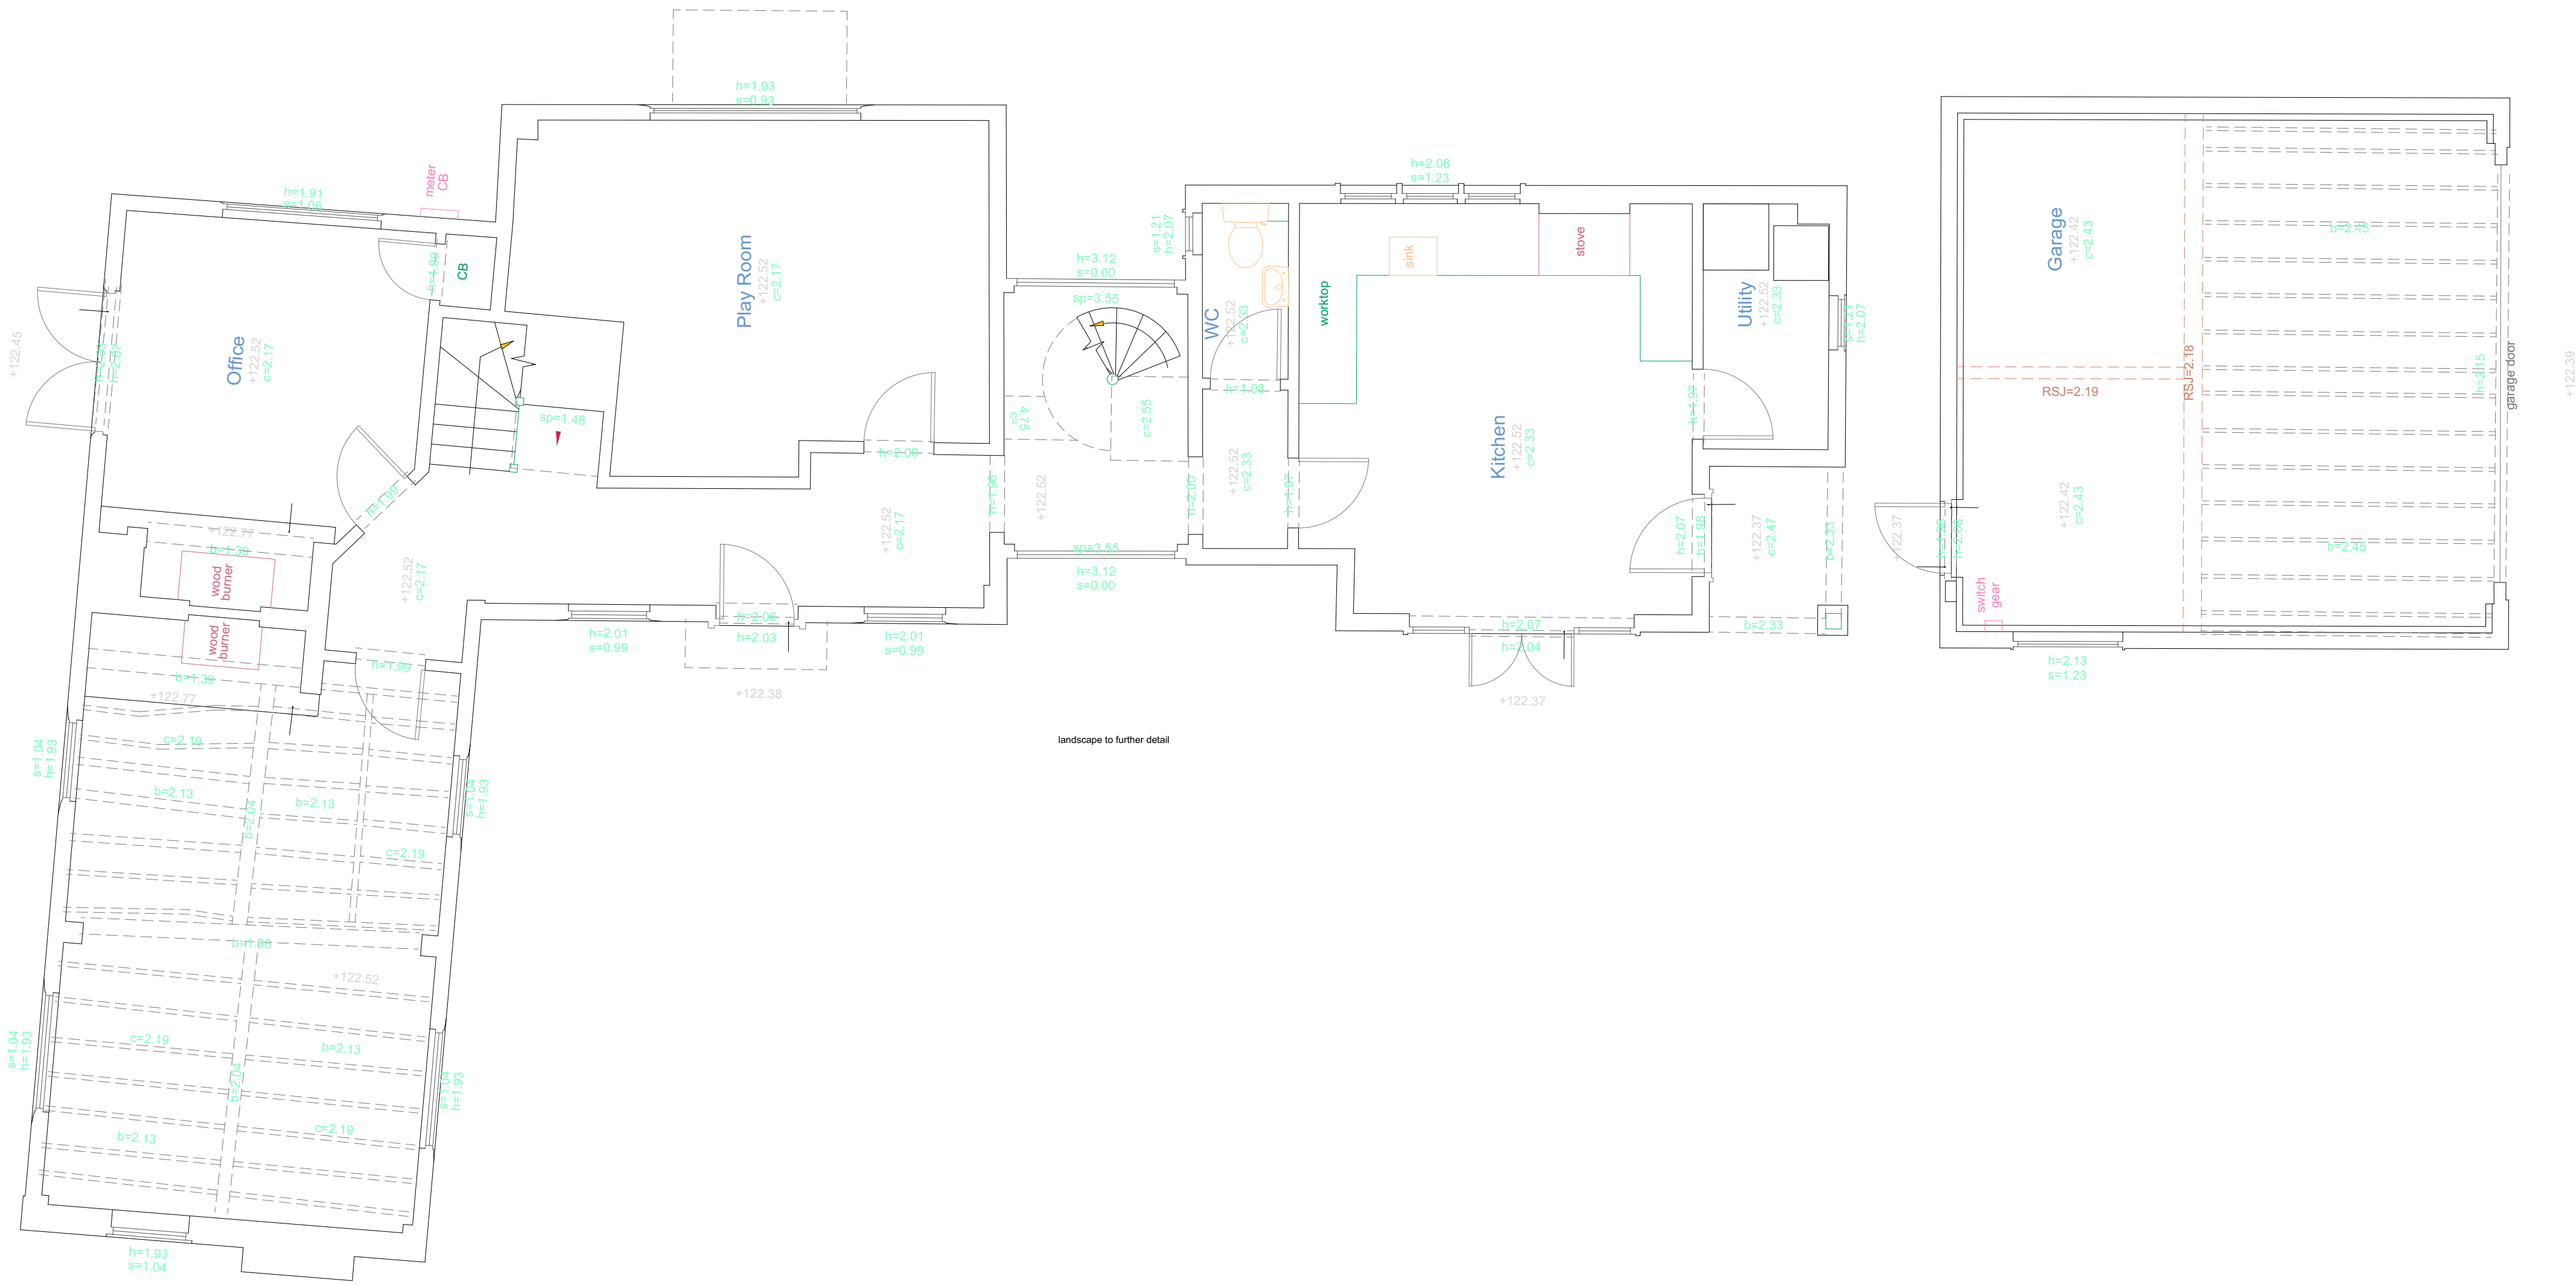

1 Ground Floor
Scale: 1:50

