



Existing Southeast Side Elevation

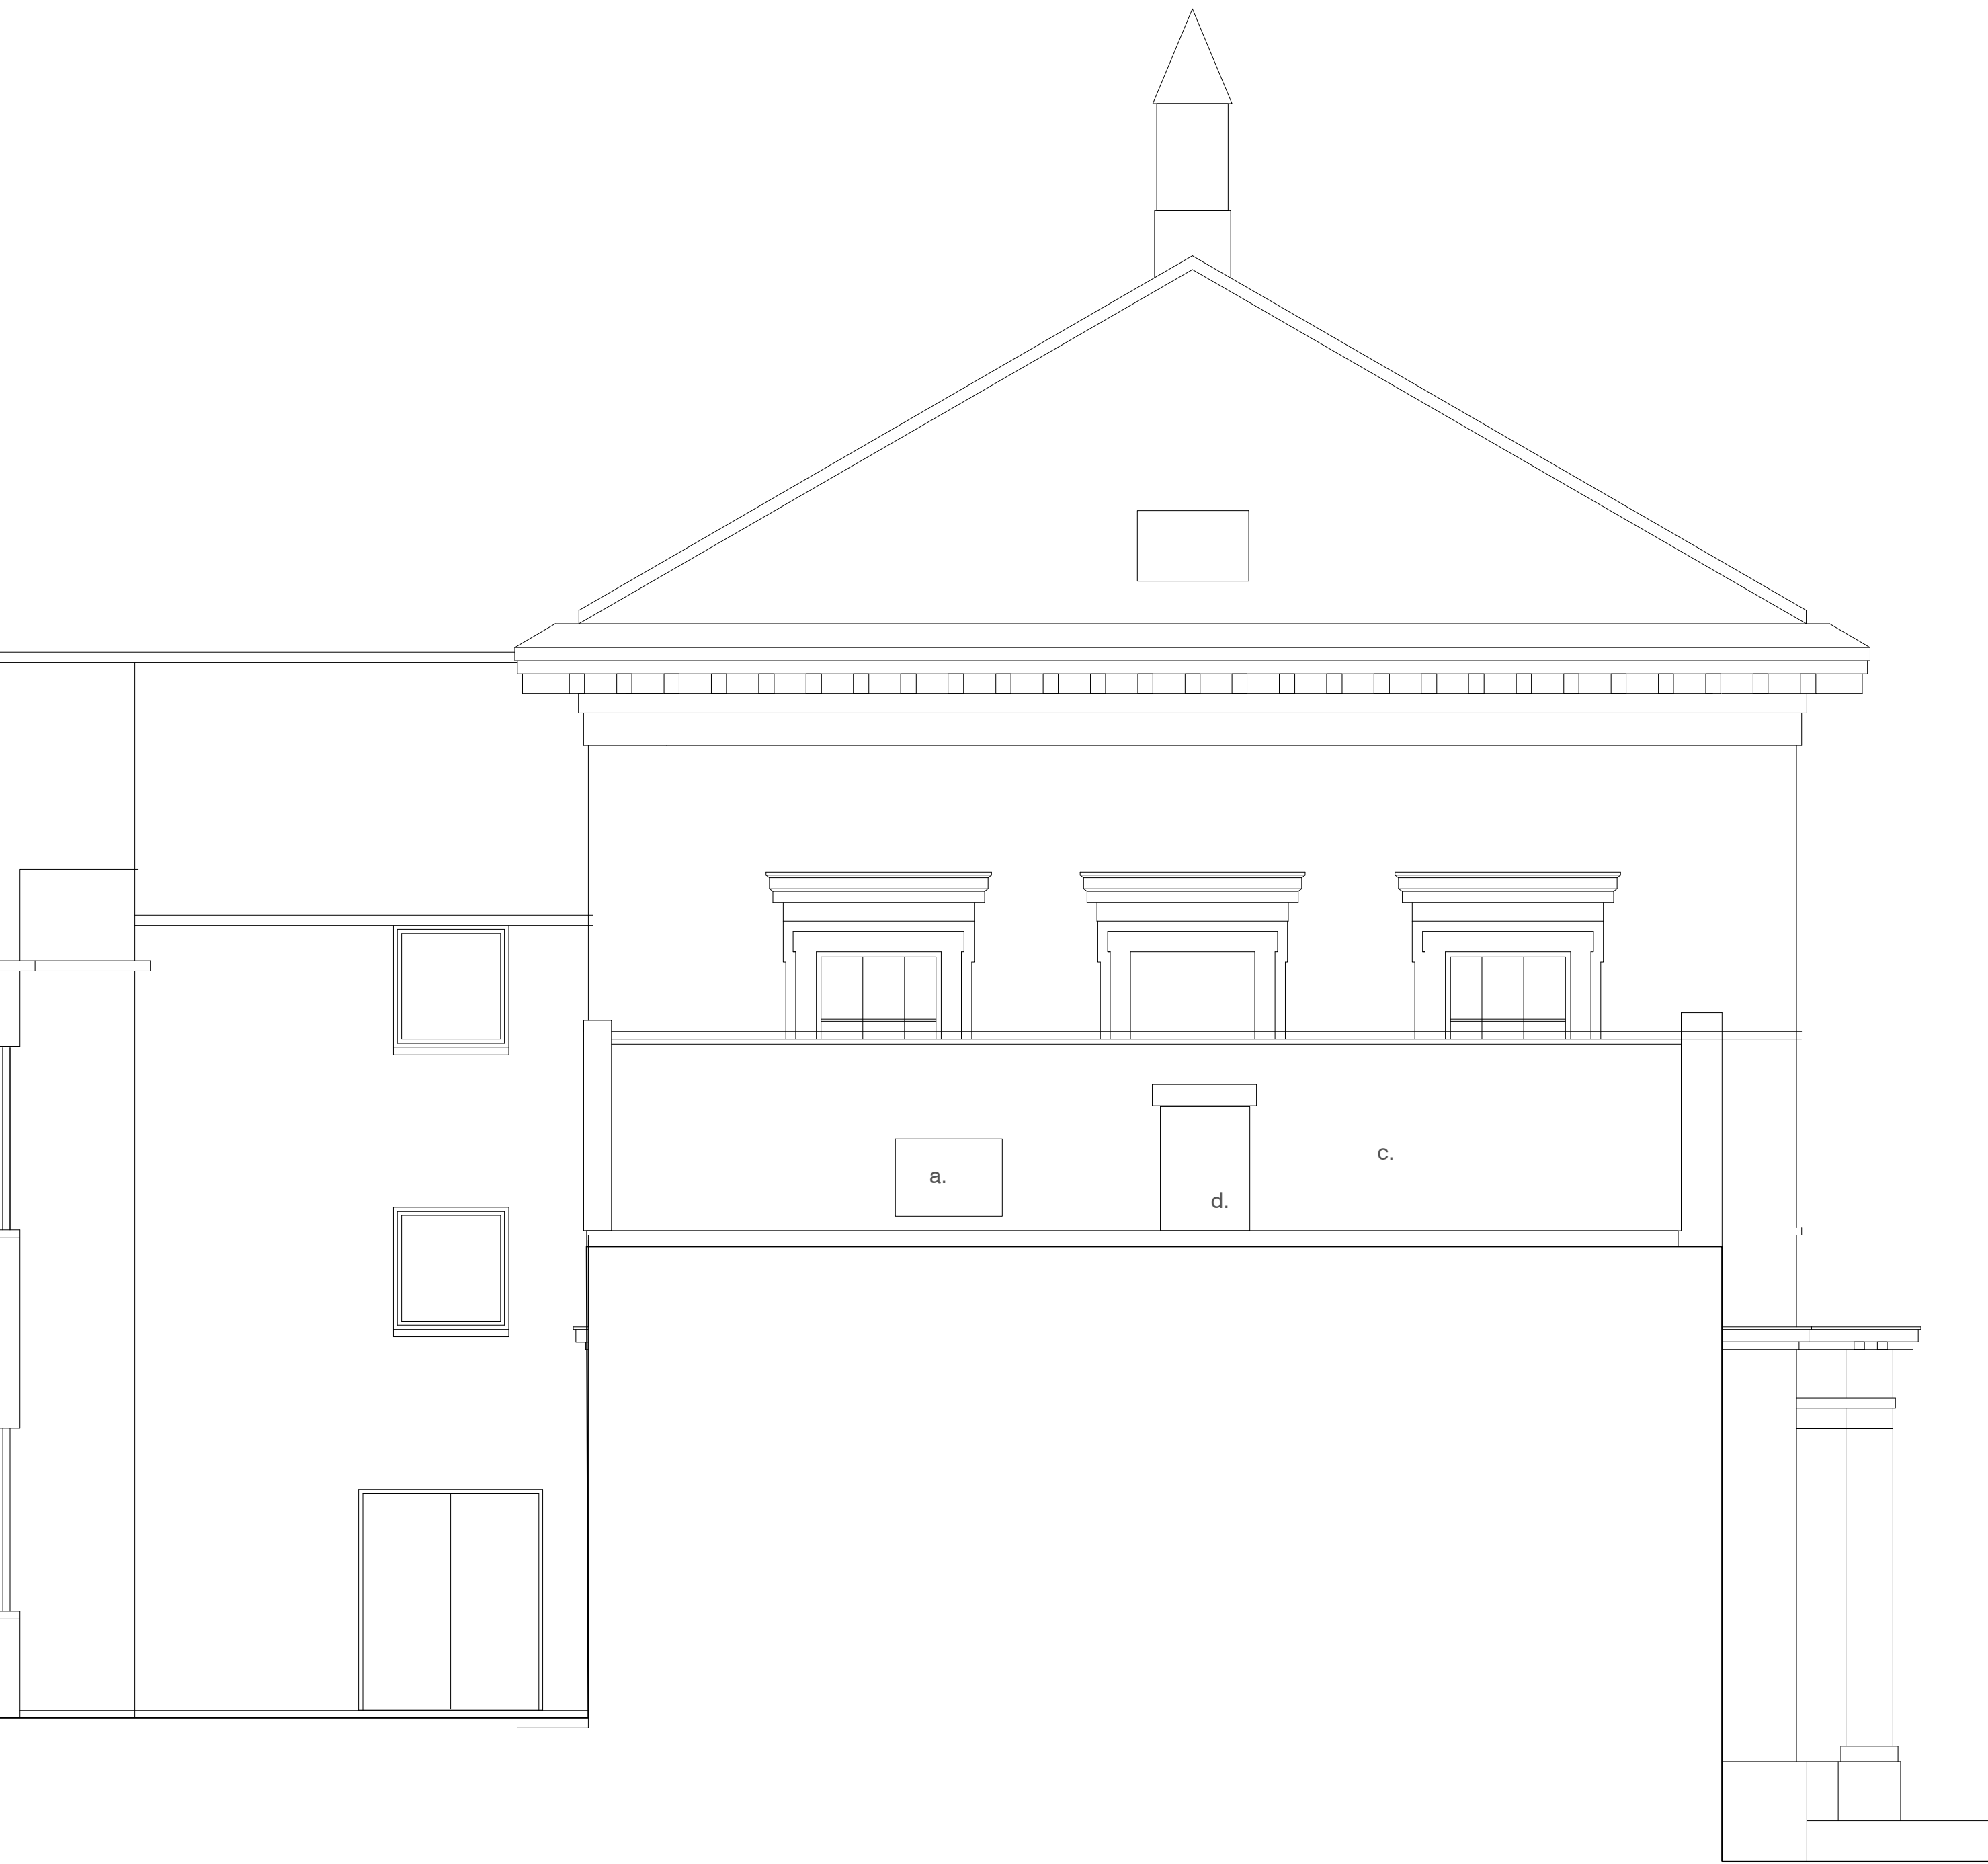

Proposed Southeast Side Elevation



- a. Existing rooflight
- b. New sliding rooflight
- c. Existing roof slates repaired, new ventilated ridge installed.
- d. Existing chimney retained, new leadwork repairs

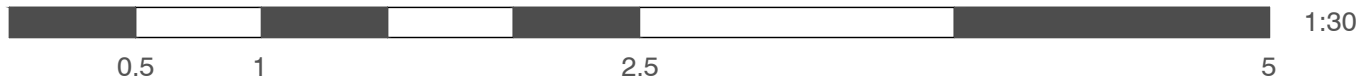

Suite 4a, 30 Bancroft
Hitchin, SG5 1LE
01462 236866
michael@michaelcollinsarchitects.com
www.michaelcollinsarchitects.com

Note:
- This drawing is copyright.
- These layouts are preliminary until further surveys are undertaken.
- Scale and boundaries are indicative.
- Ownership boundary indicative based on OS data.
- Red dotted line is shown as site boundary.

Michael Collins Architect LLP

The Library
Job No.
208 Proposed Elevations
Stage: Stage 2
Status:

027

REVISION: Scale
1:50 @:A1