

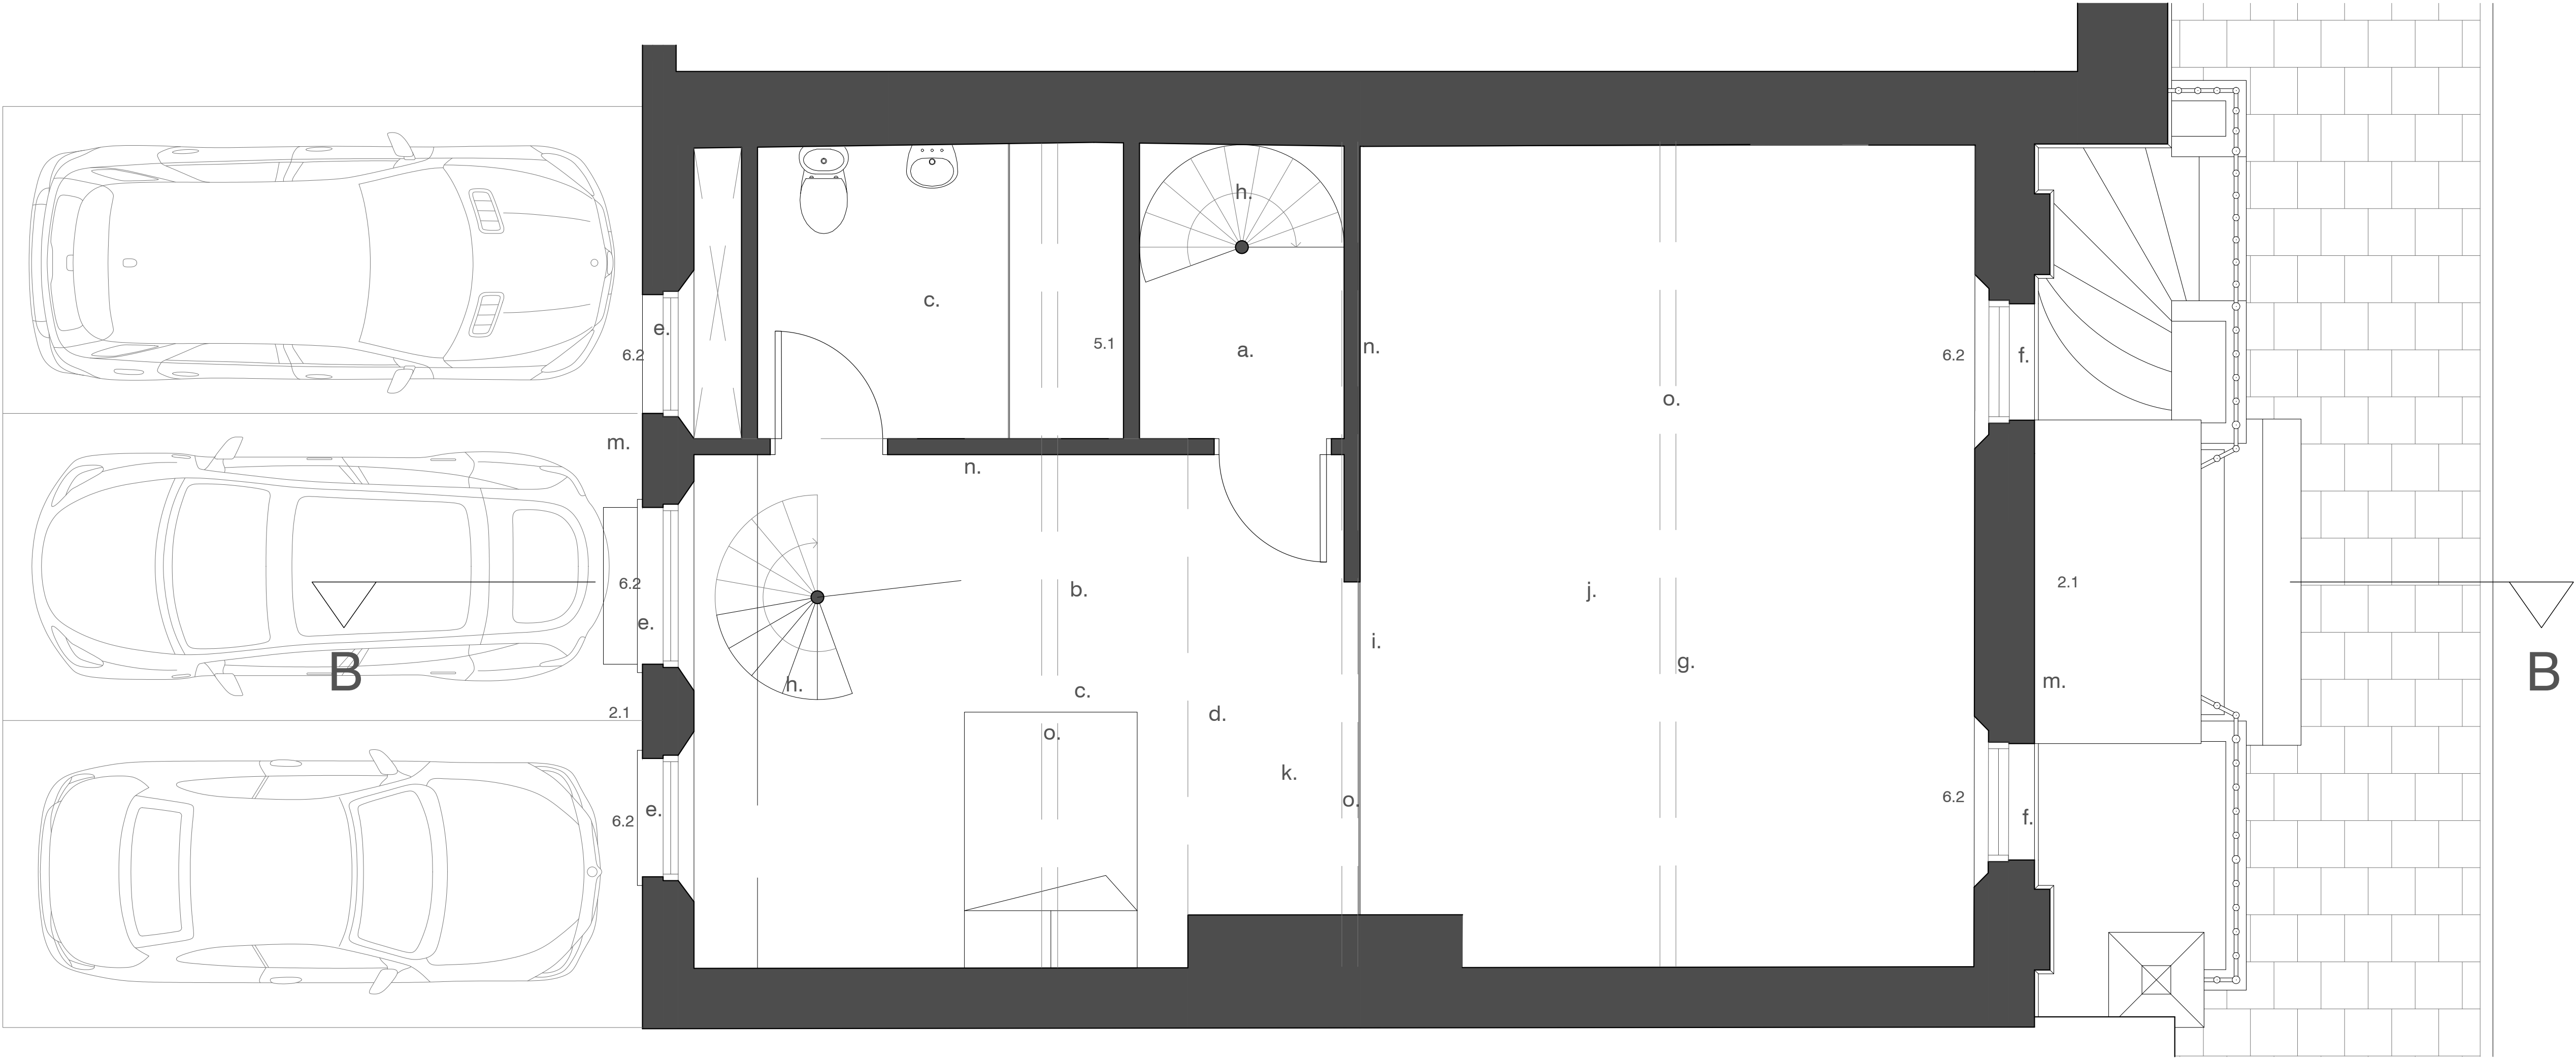


Proposed First Floor Plan

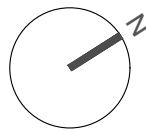

- a. Landing
- b. Bedroom
- c. Ensuite bathroom
- d. mezzanine over
- e. New timber windows (double glazed with timber vertical astragals.
- f. Repairs and slimline glazing to existing sashes
- g. Existing ceiling removed and rafters exposed
- h. New metal spiral stair to mezzanine over
- i. Sliding internal window
- j. void over
- k. Rooflight over
- l. Insulated plasterboard to existing walls
- m. Reparis and new masonry paint to facade.
- n. New timber stud partitions
- o. Existing trusses retained and exposed

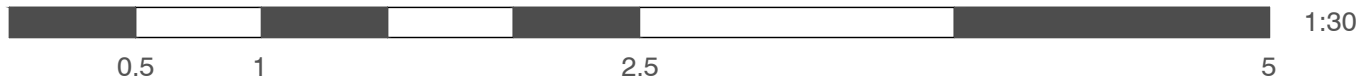

Suite 4a, 30 Bancroft
Hitchin, SG5 1LE
01462 236966
michael@michaelcollinsarchitects.com
www.michaelcollinsarchitects.com

Note:
- This drawing is copyright.
- These layouts are preliminary until further surveys are undertaken.
- Scale and boundaries are indicative.
- Ownership boundary indicative based on OS data.
- Red dotted line is shown as site boundary.

Michael Collins Architect LLP

The Library
Job No.
208 Proposed First
Floor Plan
Stage: Stage 2
Status:

022

REVISION: B
Scale
1:30 @:A1