



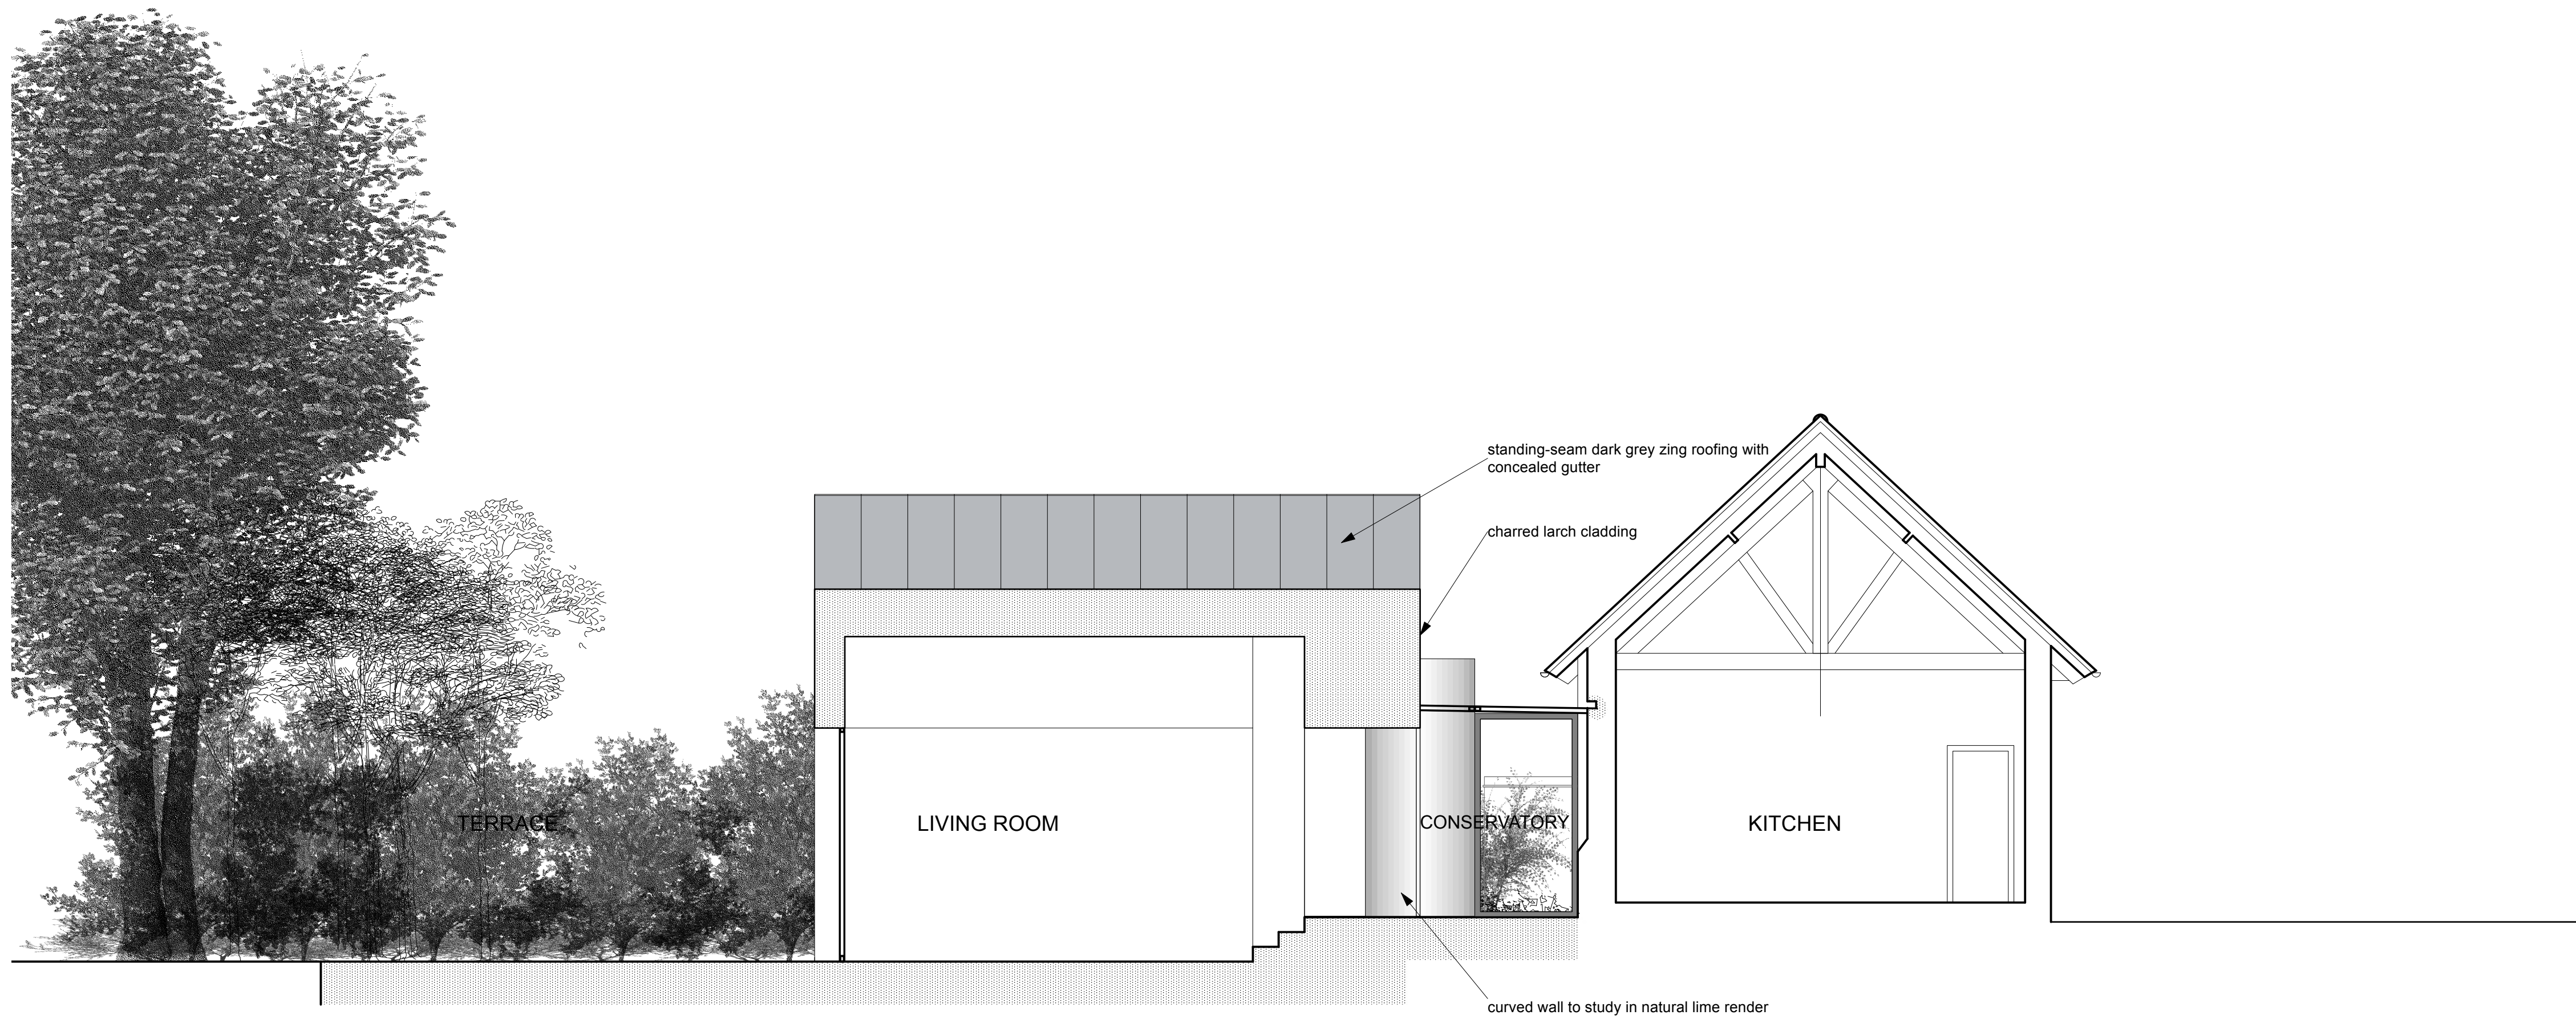

SECTION tt AS PROPOSED

← EXTENSION TO LODGE → → EXISTING LODGE →

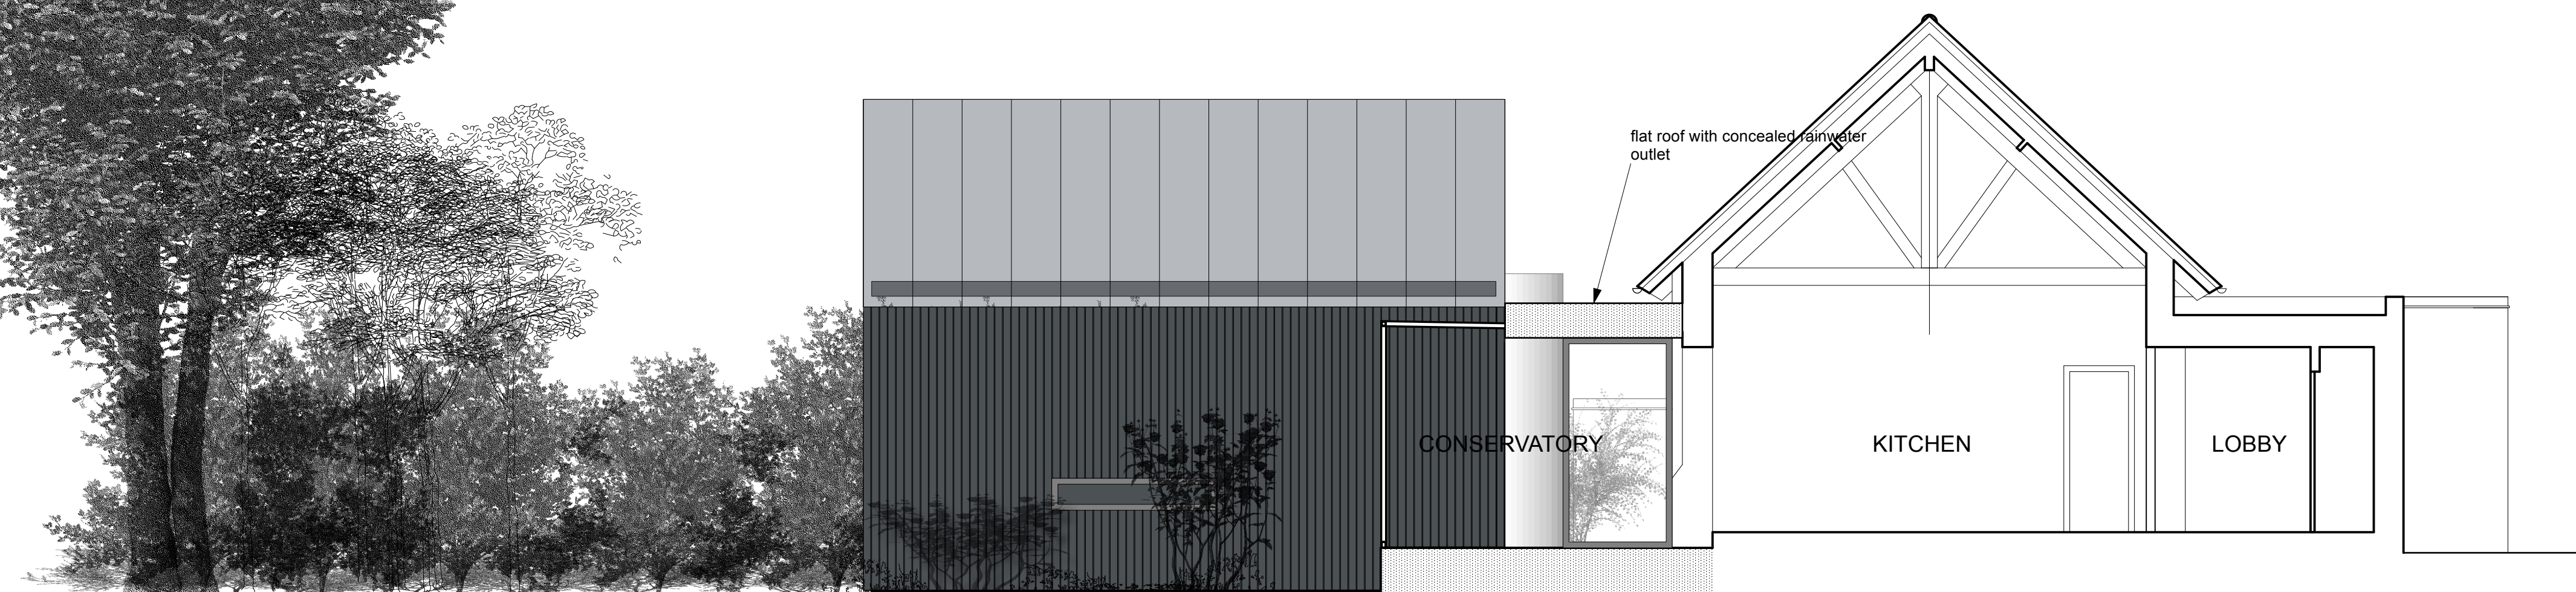

SECTION ss AS PROPOSED

← EXTENSION TO LODGE → → EXISTING LODGE →

Tillman Architects ©
E keith.tillman@me.com
84 Speedwell St London SE8 4AT

Title
Sections ss & tt - extension
to The Lodge as proposed

Project
Refurbishment and Alterations to
The Old Manor Shaffenhoe
for
Phil and Cess Noblet

580
02 15
B

scale
1:50
@ A1

oct
24

