
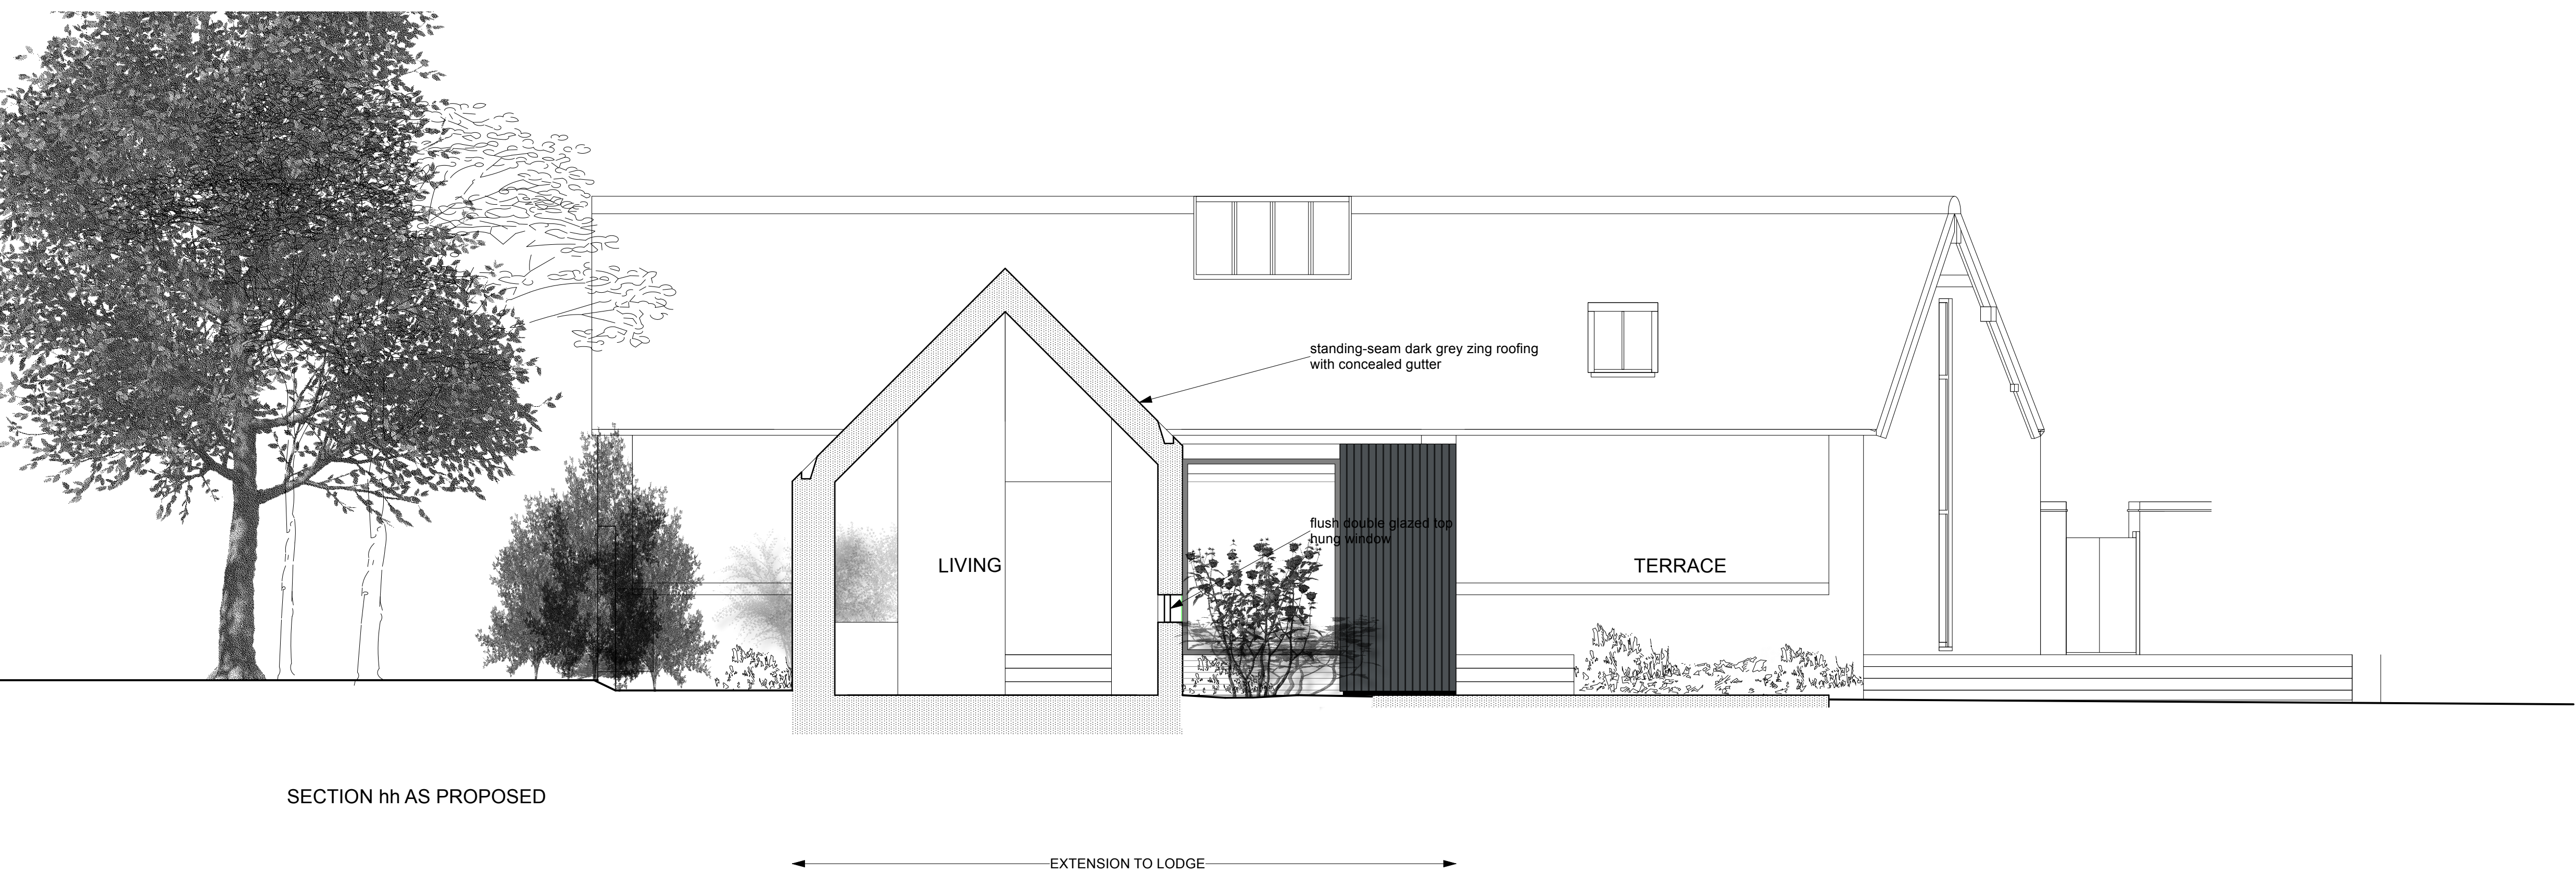


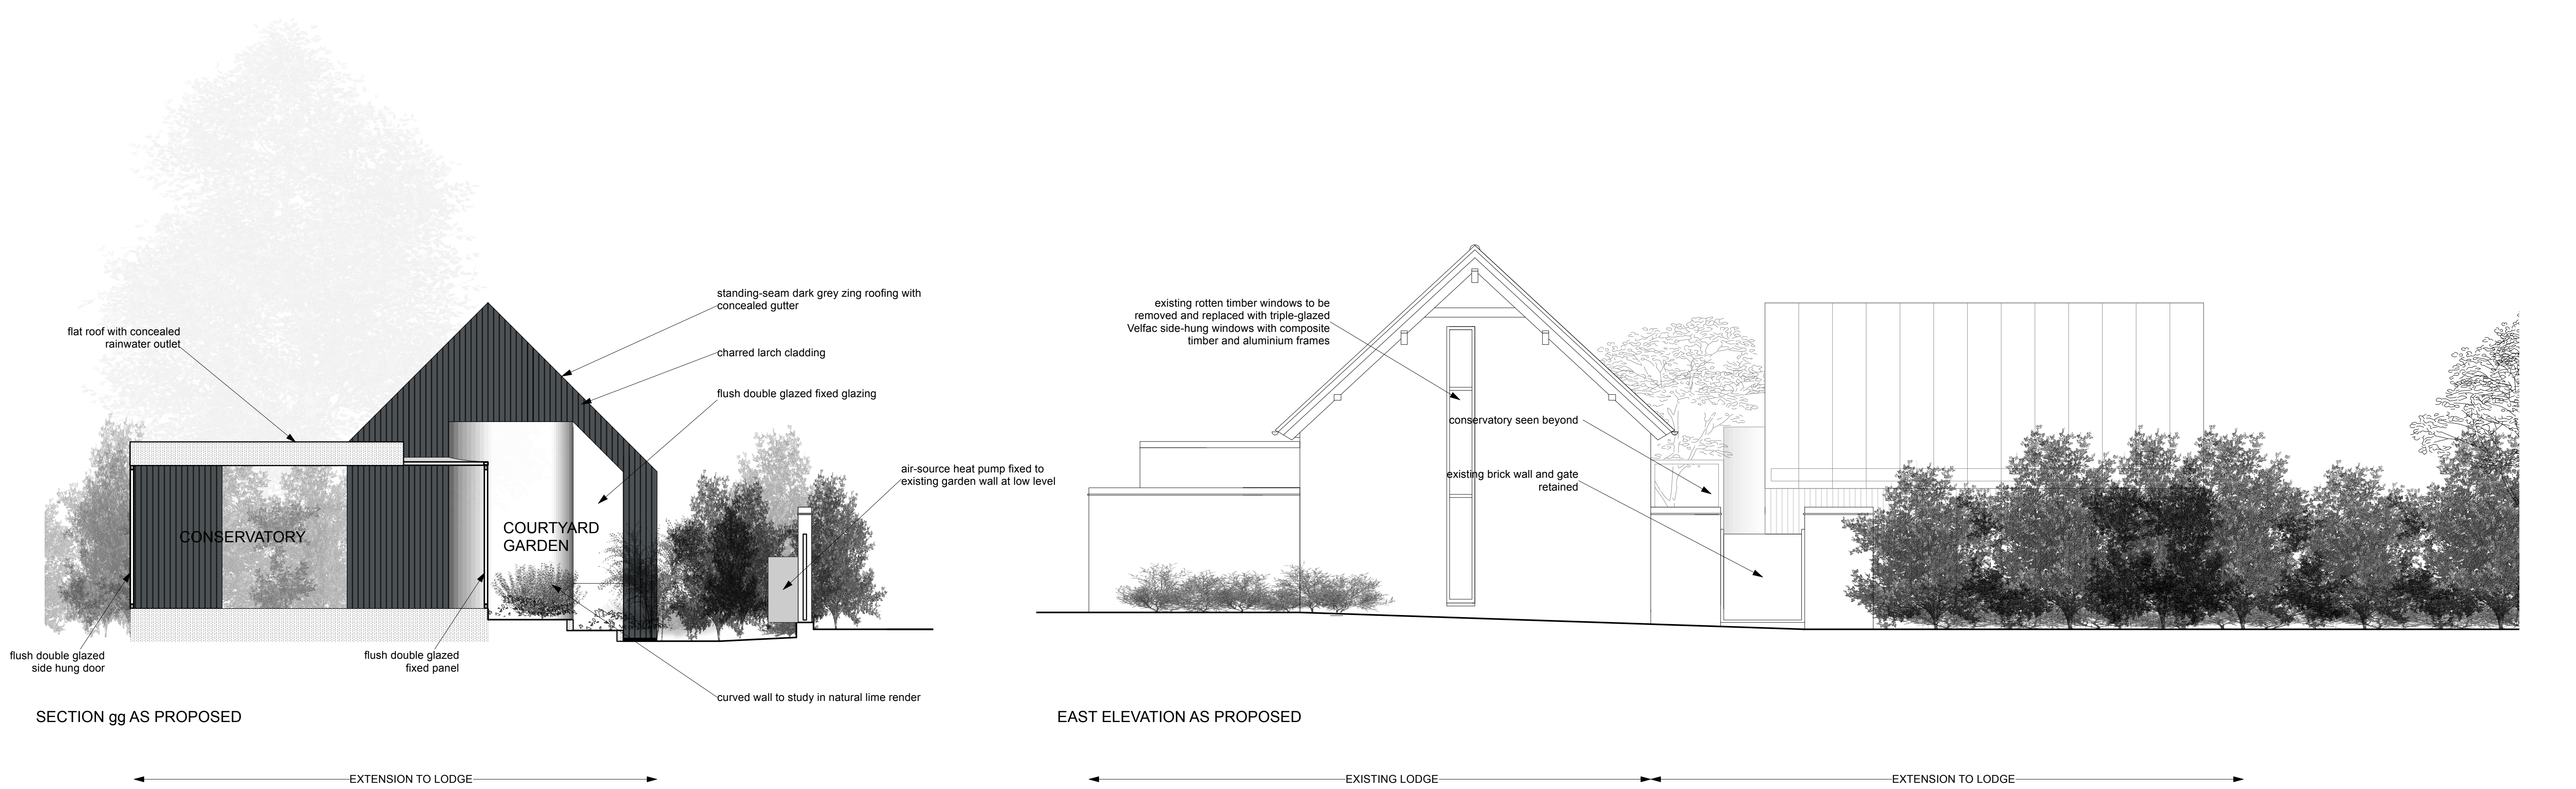

Tillman Architects

E keith.tillman@me.com

84 Speedwell St London SE8 4AT

Title

East elevation and section gg & hh - extension to The Lodge as proposed

Project

Refurbishment and Alterations to The Old Manor Shaffenhoe for Phil and Cess Noblet

580

02 14

C

scale

1:50

@ A1

oct

24