



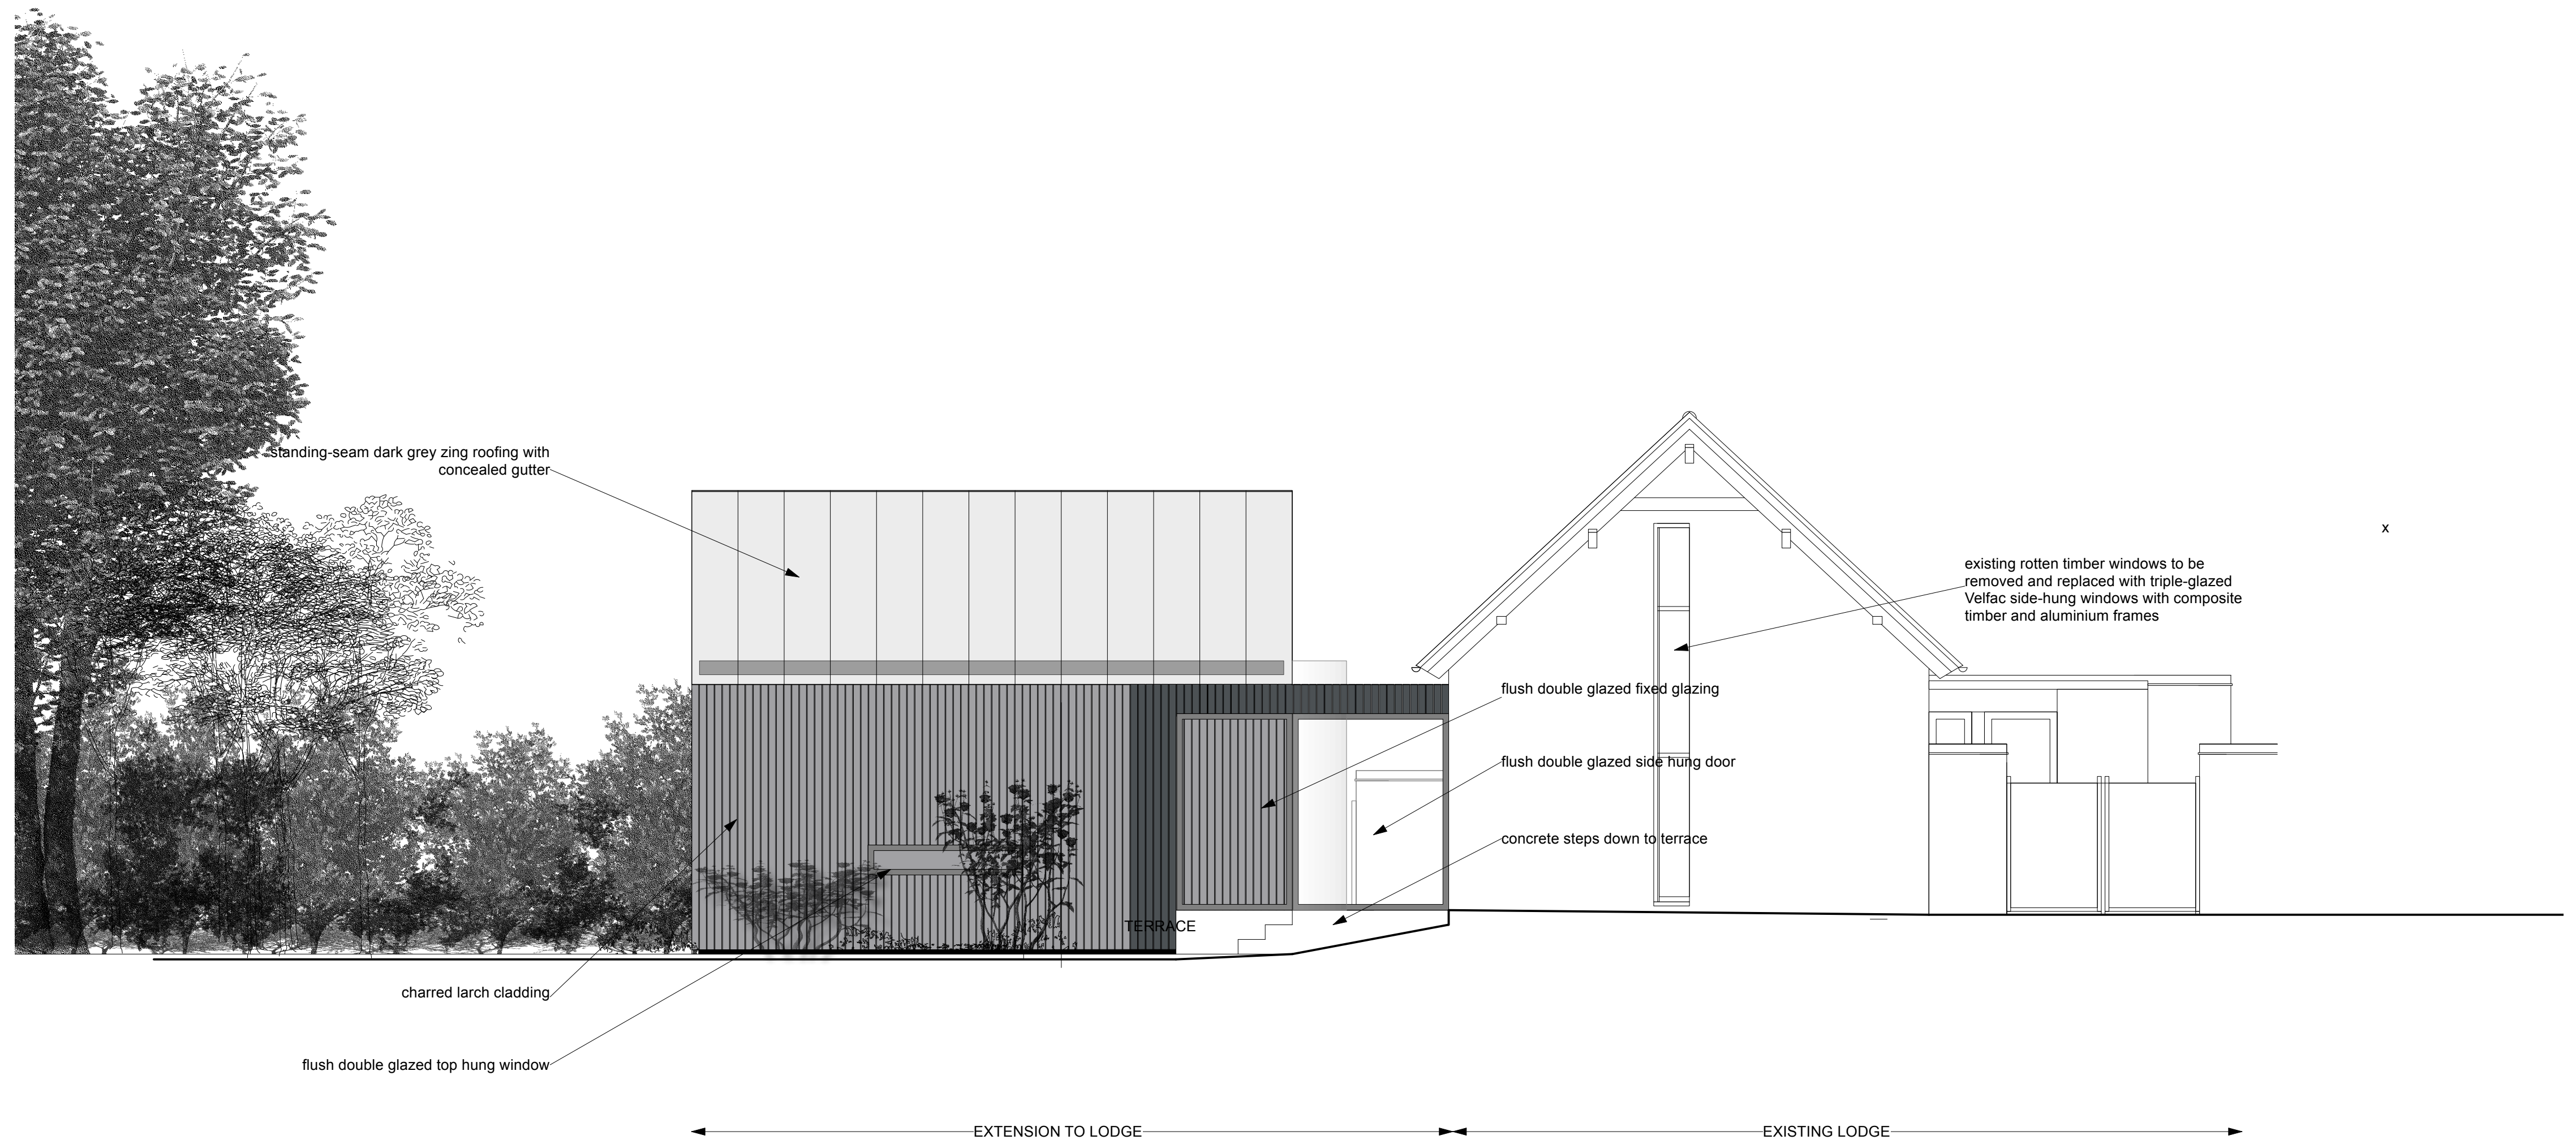

WEST ELEVATION AS PROPOSED

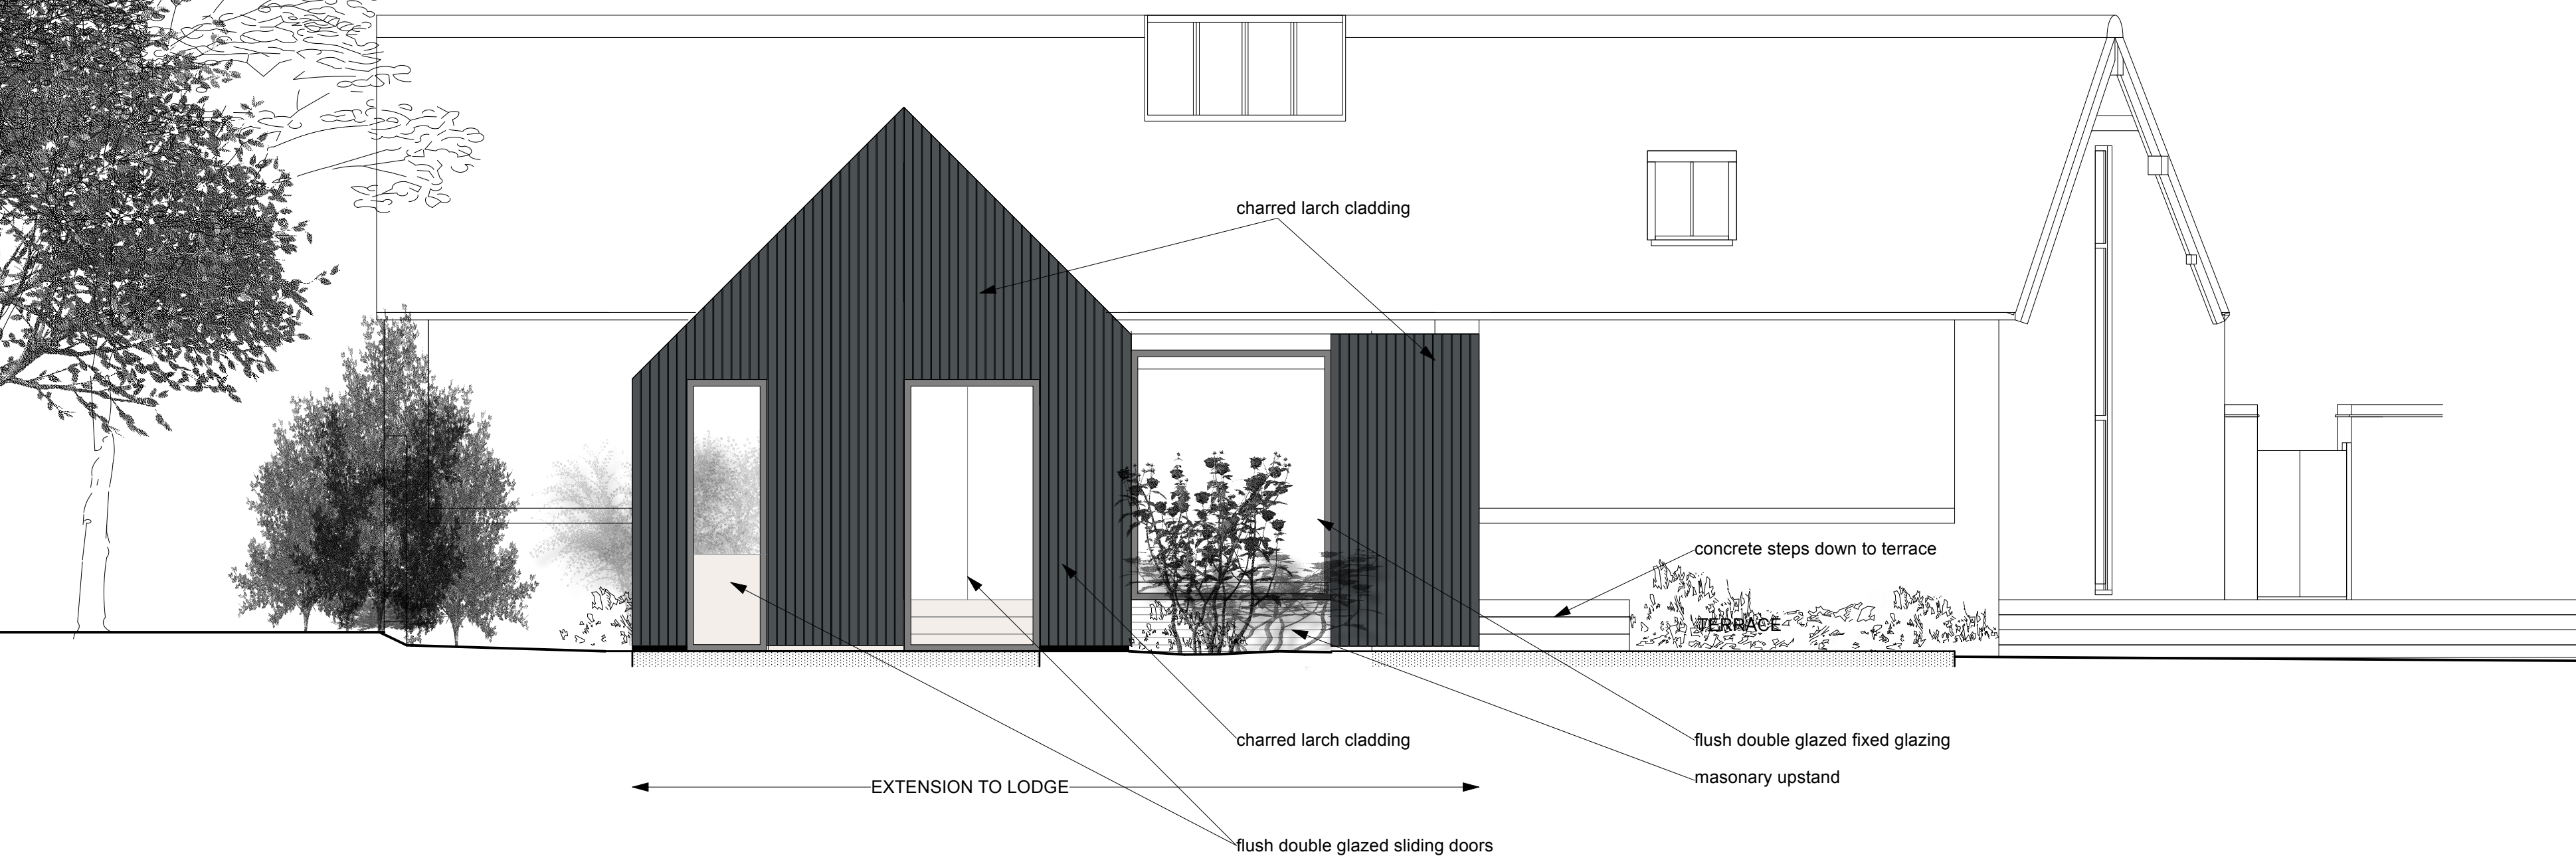

NORTH ELEVATION AS PROPOSED



SOUTH ELEVATION (part) AS PROPOSED

Tillman Architects ©
E keith.tillman@me.com
84 Speedwell St London SE8 4AT

Title
North South & West
elevations - extension to
The Lodge as proposed

Project
Refurbishment and Alterations to
The Old Manor Shaftehoe
for
Phil and Cess Noblet

580
02 13
B

scale
1:50
@ A1

oct
24

