


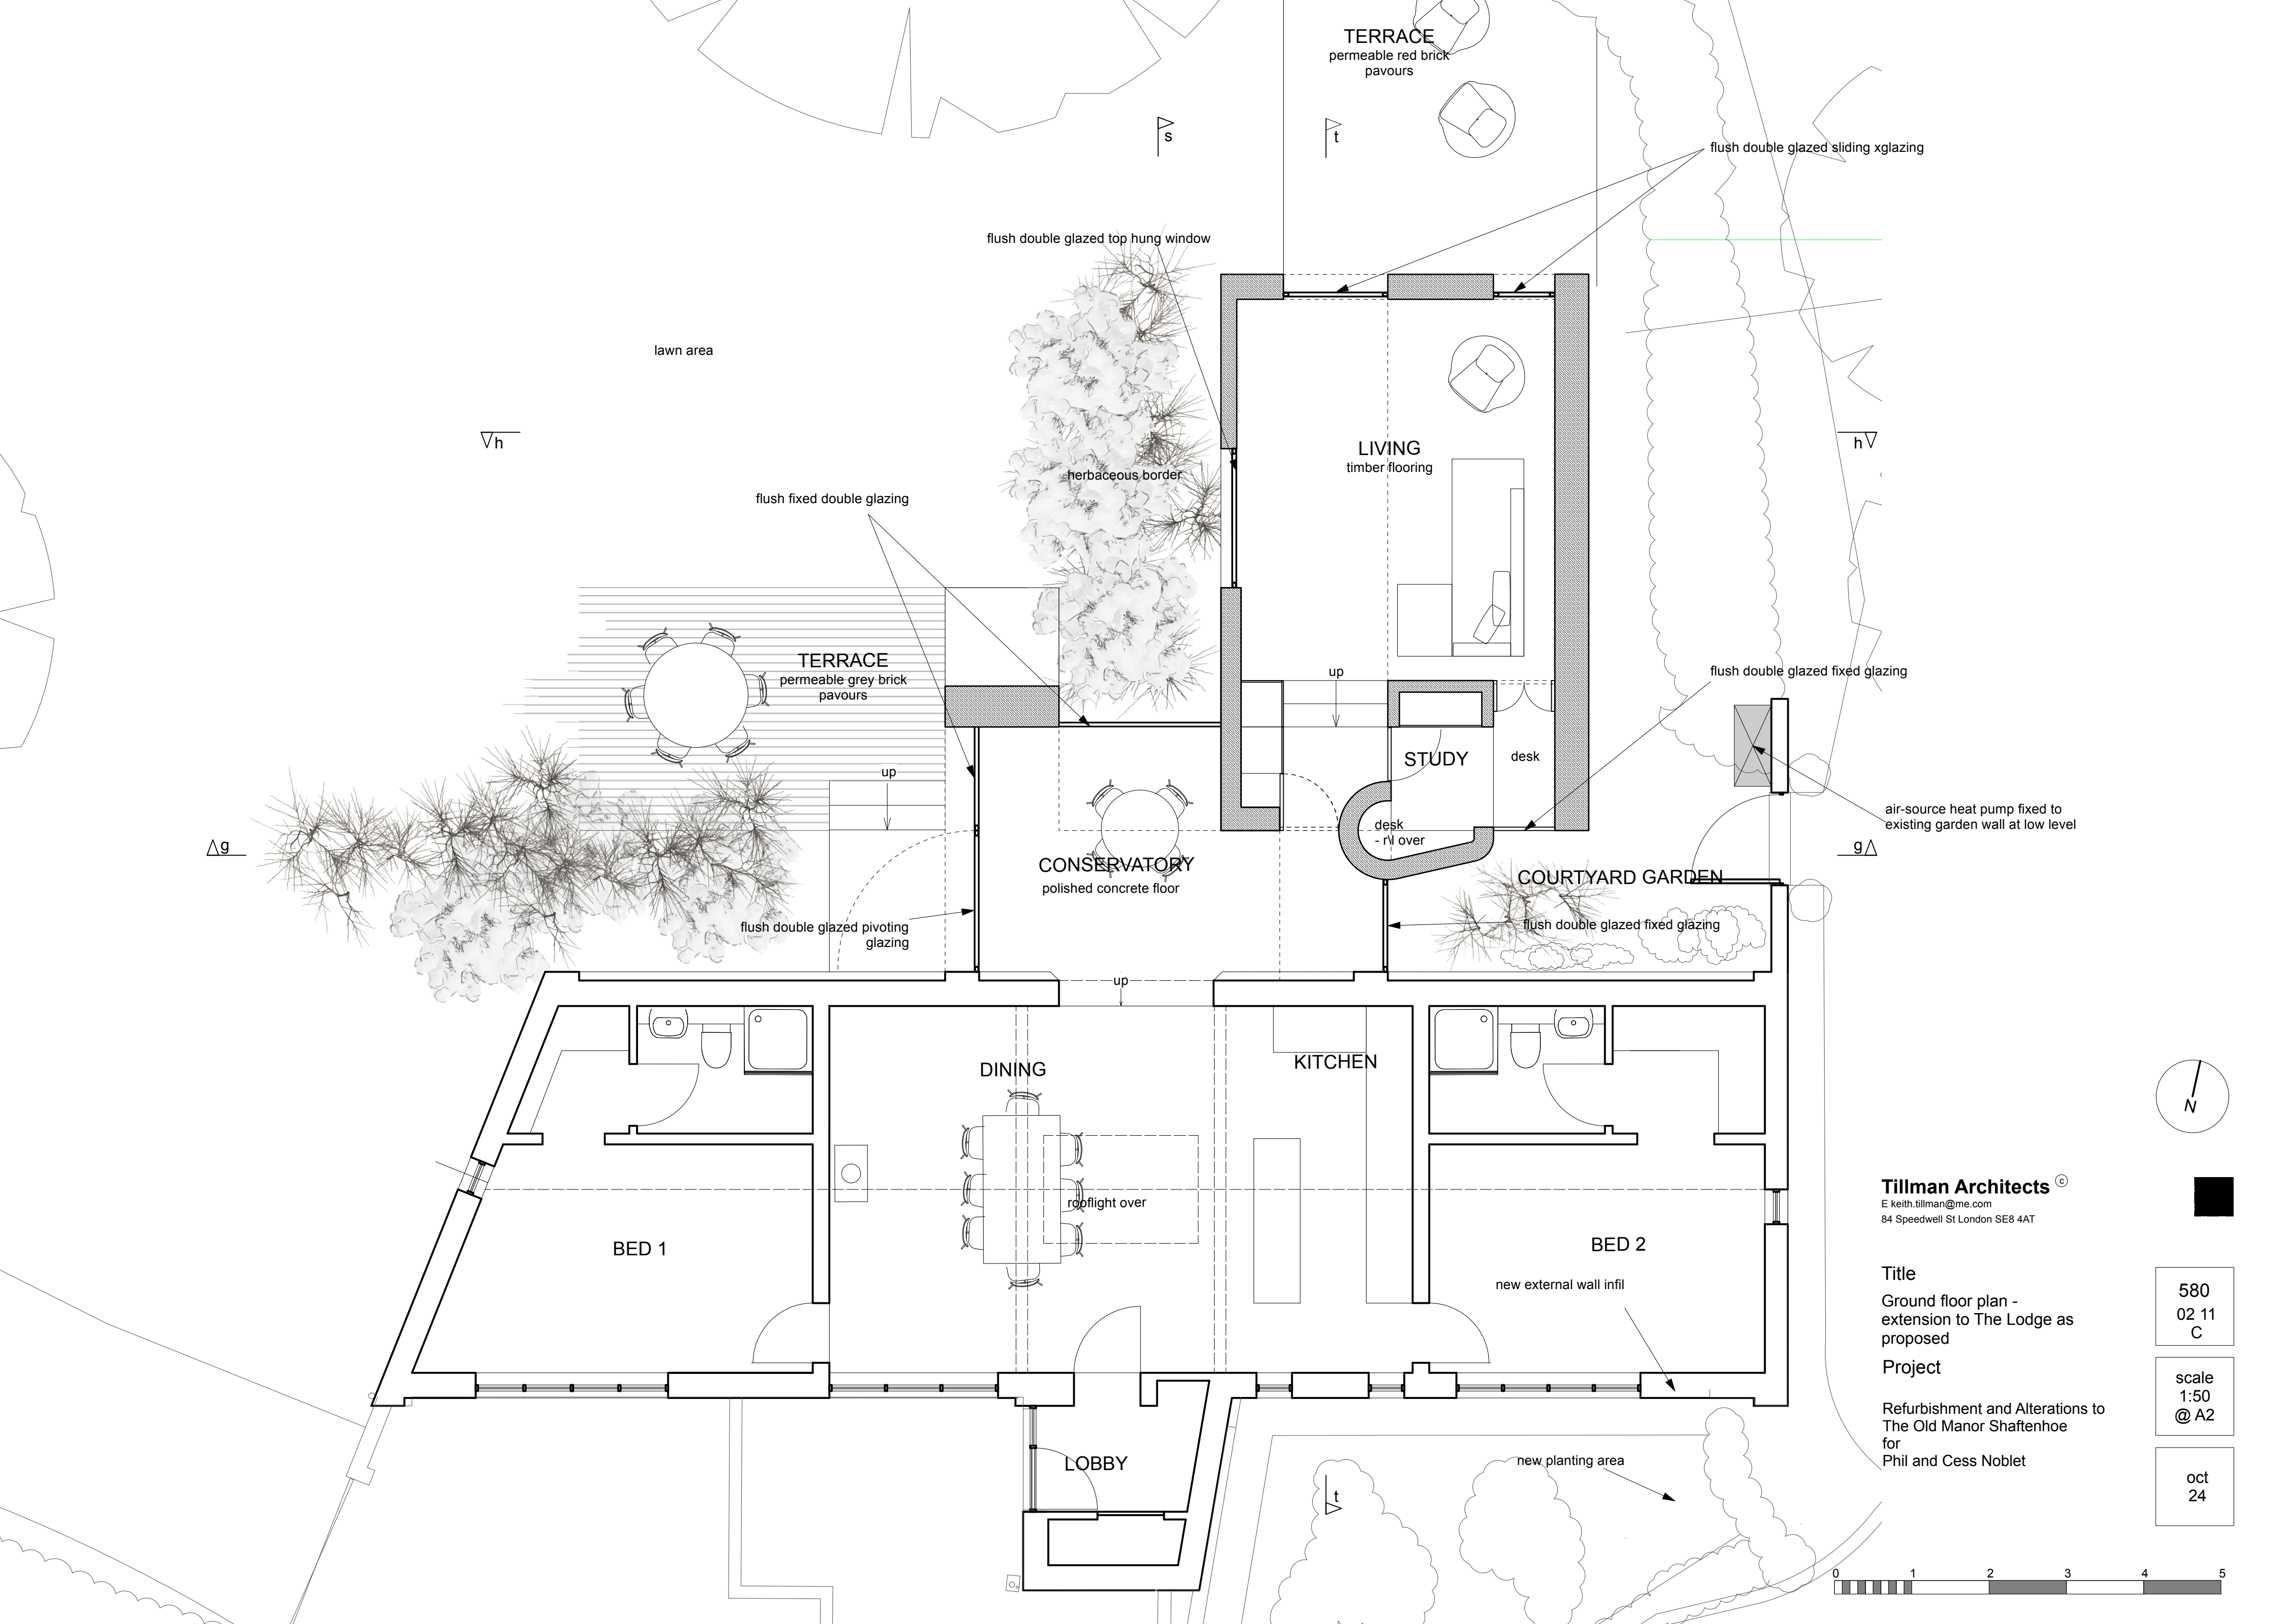

TERRACE
permeable red brick
pavours

flush double glazed sliding xglazing

flush double glazed top hung window

lawn area

herbaceous border

flush fixed double glazing

TERRACE
permeable grey brick
pavours

LIVING
timber flooring

STUDY

COURTYARD GARDEN

CONSERVATORY
polished concrete floor

flush double glazed pivoting
glazing

flush double glazed fixed glazing

air-source heat pump fixed to
existing garden wall at low level

flush double glazed fixed glazing

DINING

KITCHEN

BED 1

LOBBY

BED 2

new external wall infill

rooflight over

new planting area

Tillman Architects ©
E keith.tillman@me.com
84 Speedwell St London SE8 4AT

Title
Ground floor plan -
extension to The Lodge as
proposed
Project
Refurbishment and Alterations to
The Old Manor Shafterhoe
for
Phil and Cess Noblet

580
02 11
C

scale
1:50
@ A2

oct
24

