


This drawing may not be reproduced without written consent. All copyrights reserved.

Based on drawings supplied by BL Architecture and Design Ltd.

The original of this drawing was produced in colour – a monochrome copy should not be relied upon.

The position of trees is indicative where access was restricted during the Arboricultural Survey or they were not shown on the Topographical Plan. The site boundary is indicative only and will need to be confirmed.

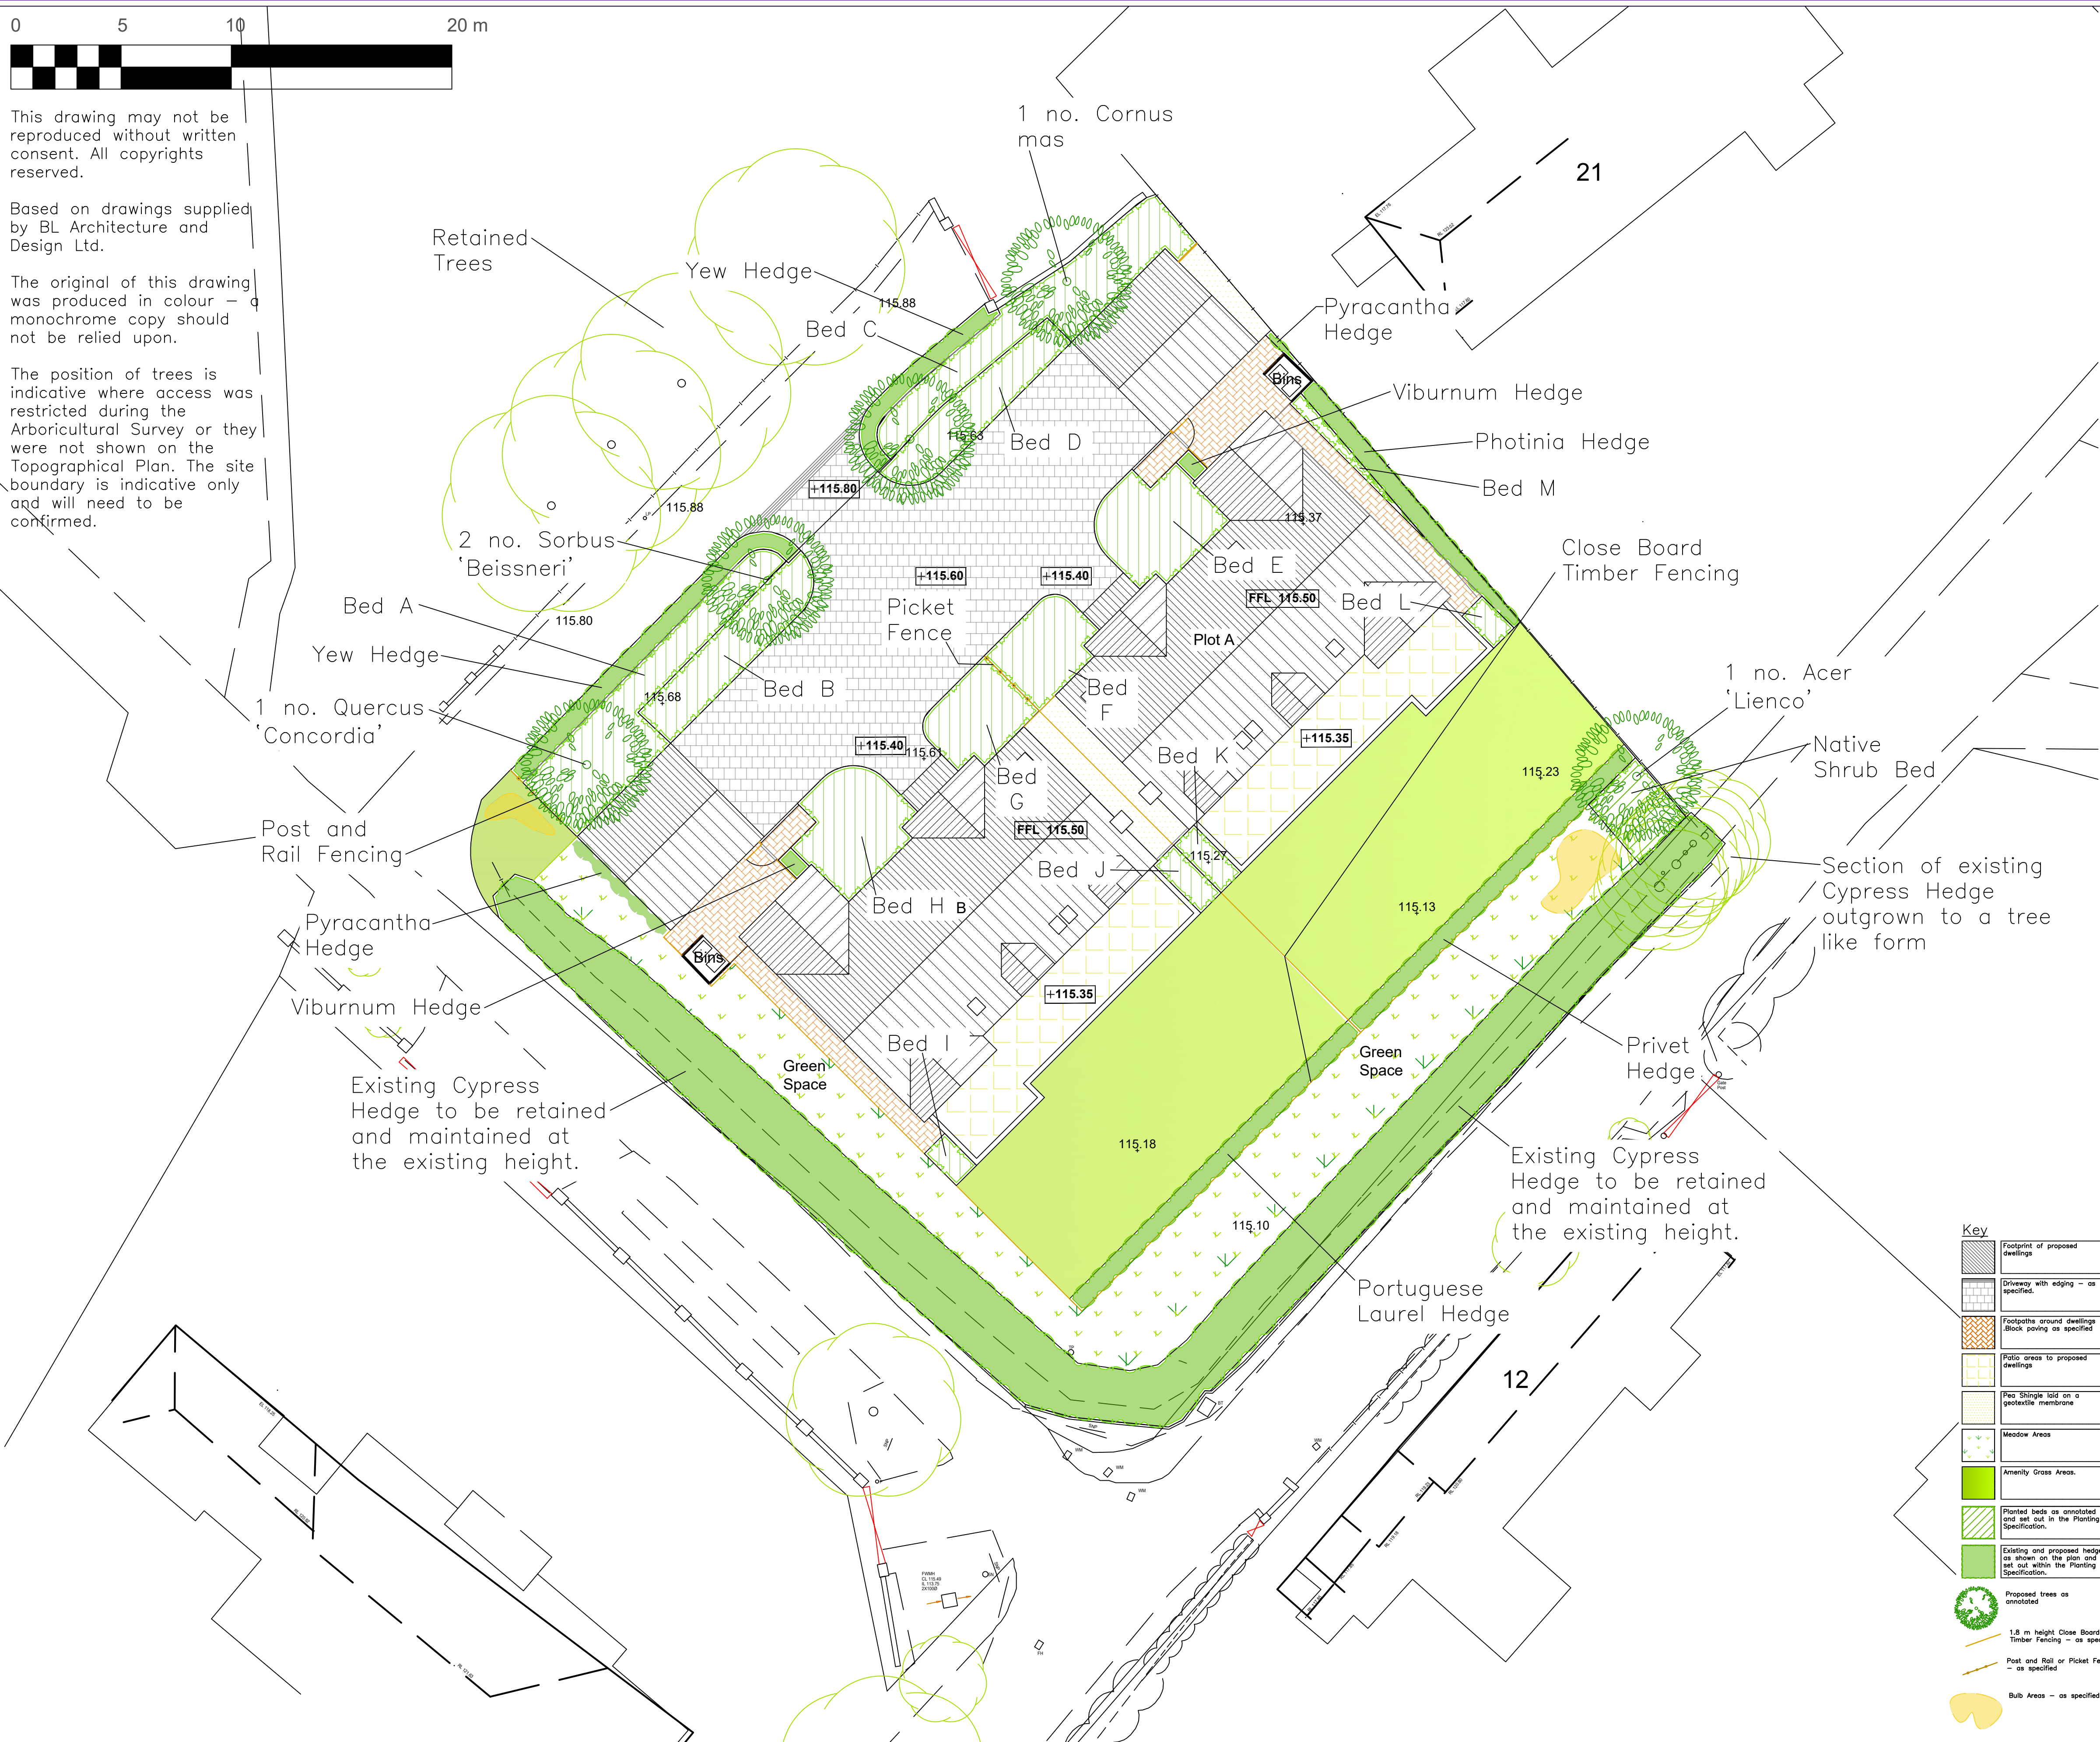

Key	
	Footprint of proposed dwellings
	Driveway with edging – as specified.
	Footpaths around dwellings (Block paving as specified)
	Paved areas to proposed dwellings
	Pea Shingle laid on a geotextile membrane
	Meadow Areas
	Amenity Grass Areas.
	Planted beds as amended and set out in the Planting Specification.
	Existing and proposed hedges as shown on the plan and set out within the Planting Specification.
	Proposed trees as amended
	1.8 m height Close Board Timber Fencing – as specified
	Post and Rail or Picket Fencing – as specified
	Bulb Areas – as specified

Danesbury Park
Road, Welwyn,
Herts

Drawing Title:
Landscape Plan

Drawing No:
LP/21DPRWH/020 A
Client: DLA Town
Planning Ltd
Scale: 1:150 @ A1
Drawn By: drc
Date: November 2025

DCCLA

David Clarke BSc (Hons) PD Arb (RFS) CMLI M Arbor A
Offices in Hertfordshire and Warwickshire
Head Office: Willowbrook House, Church Lane, Fillongley,
Warwickshire, CV7 8EW
M: (07775) 650 835
e-mail: info@dccla.co.uk