


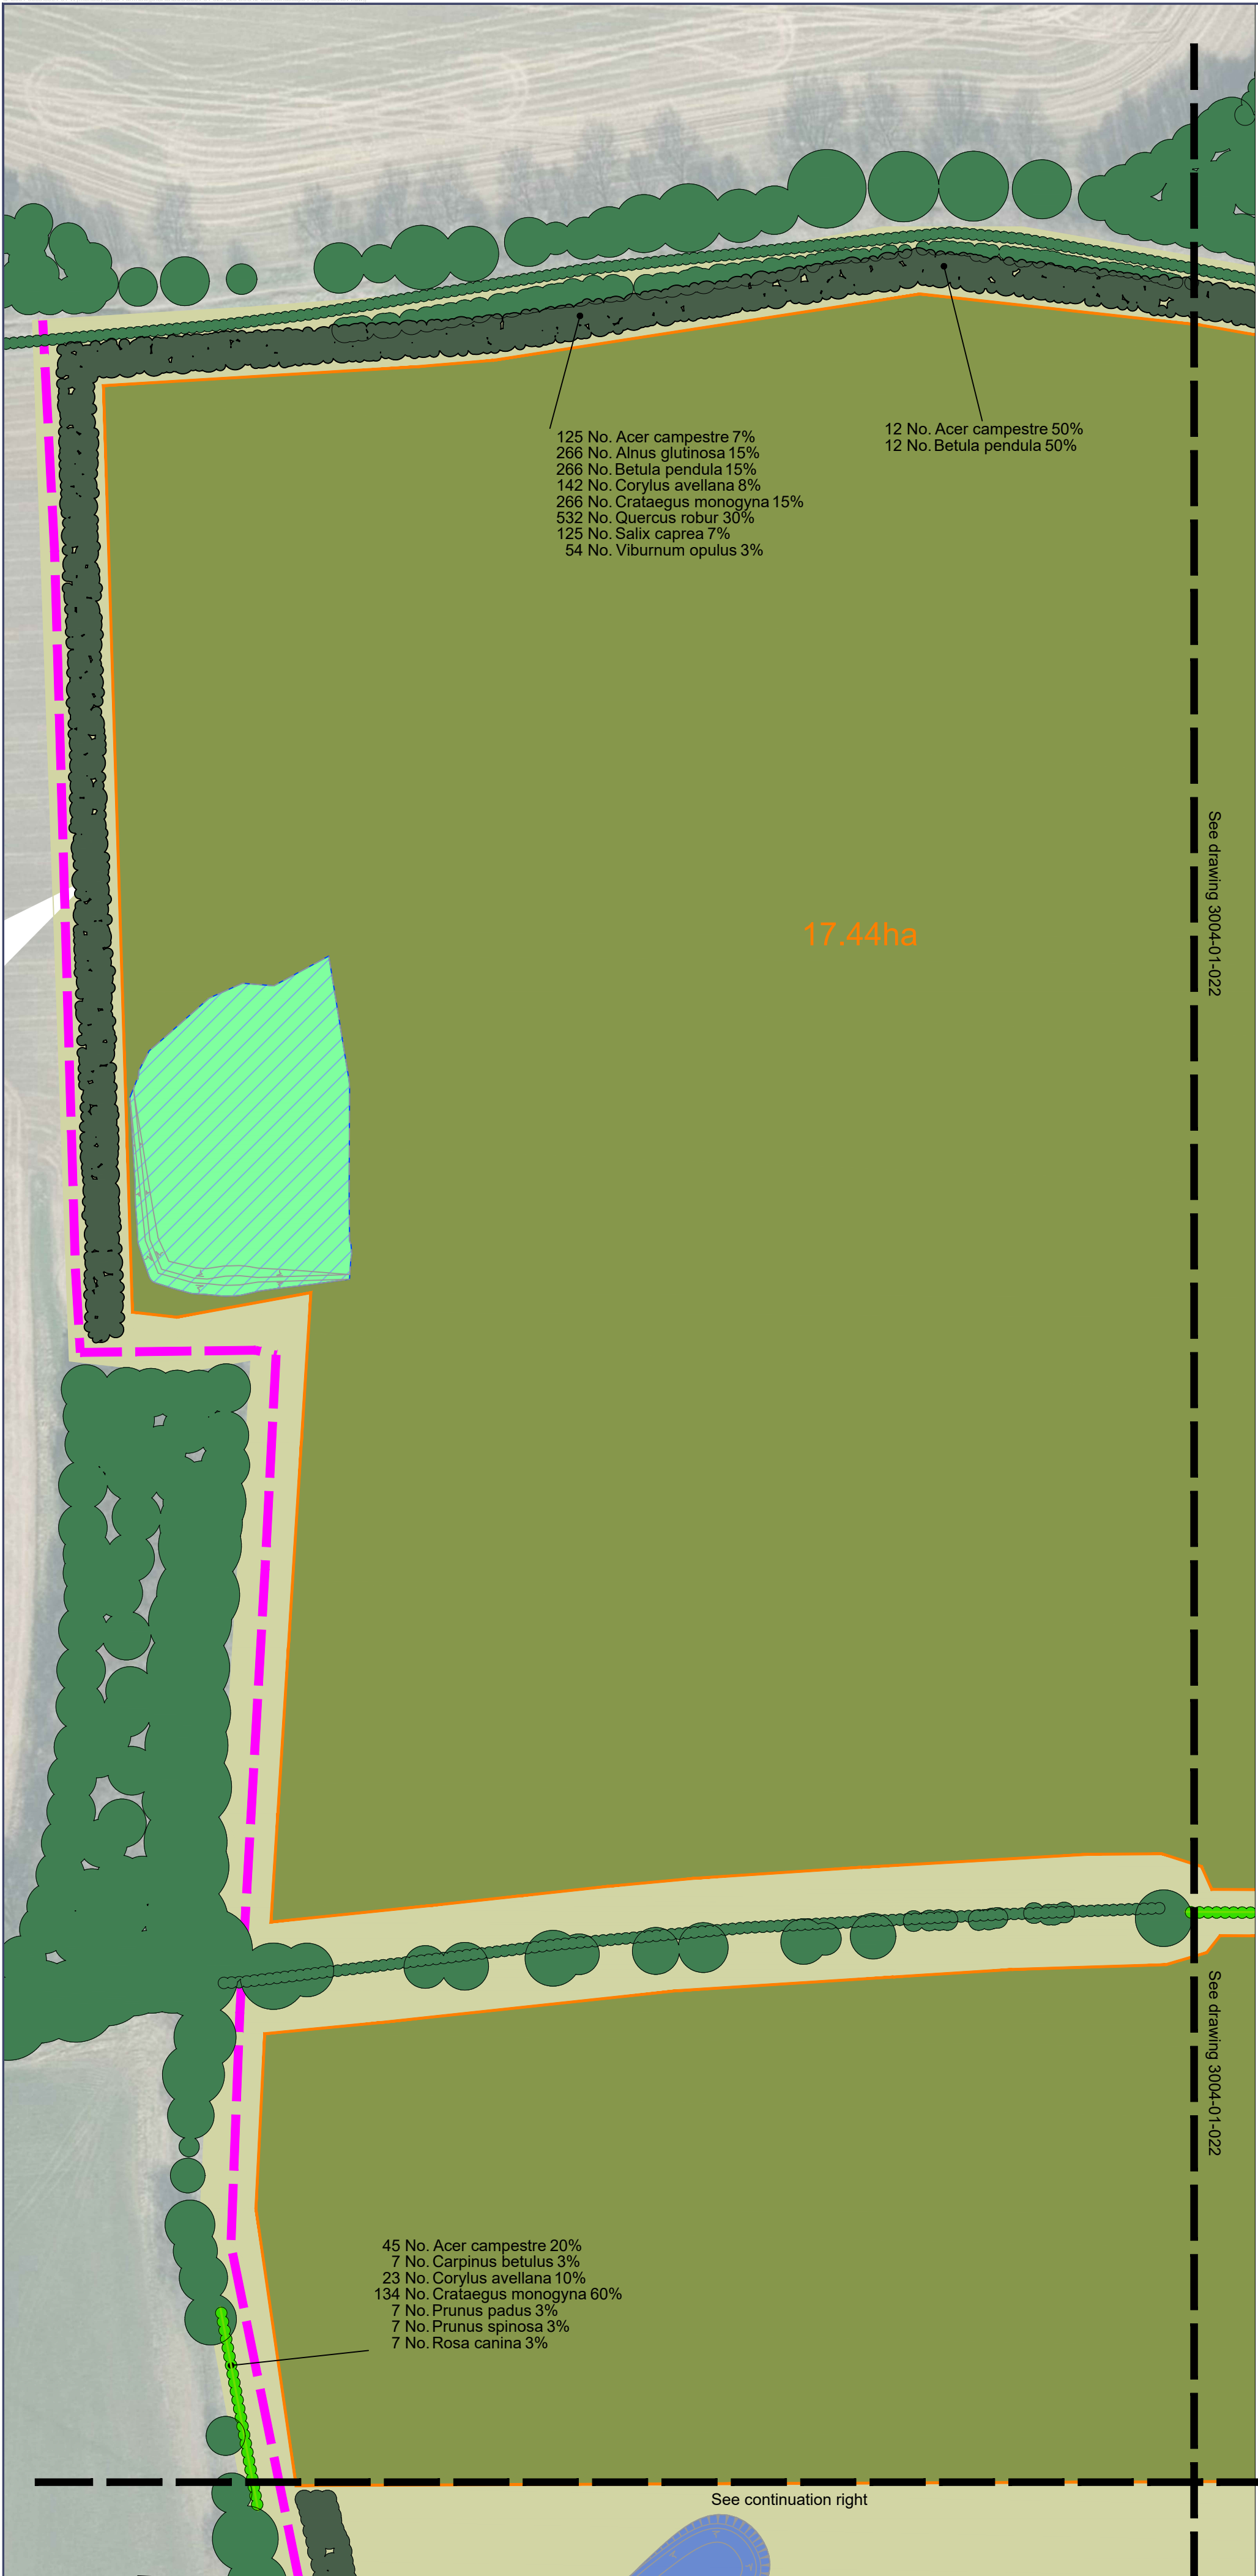

Native Woodland, undersown with EM2 Seed mix					
Abbreviation	Species	Specification	Height	Density	% of Mix
ACECAM	Acer campestre	1+1 :Transplant :BR	60-80cm	1.5Ctr	17%
A gl	Alnus glutinosa	1+1 :Transplant :BR	60-80cm	1.5Ctr	15%
BET PEN	Betula pendula	1+1 :Transplant :BR	60-80cm	1.5Ctr	15%
CORAV	Corylus avellana	1+1 :Transplant :BR	60-80cm	1.5Ctr	8%
C mon	Crataegus monogyna	1+1 :Transplant :BR	60-80cm	1.5Ctr	15%
QUE ROB	Quercus robur	1+1 :Transplant :BR	60-80cm	1.5Ctr	30%
SALCA	Salix caprea	0/1 :Transplant :BR	80-100cm	1.5Ctr	7%
V op	Viburnum opulus	1+1 :Transplant :BR	60-80cm	1.5Ctr	3%
Total					:9265

Feathers in Woodland - 5% of total woodland area					
Abbreviation	Species	Specification	Height	Density	% of Mix
ACECAM	Acer campestre	2x :Feather :BR	175-200cm	3Ctr	50%
BET PEN	Betula pendula	2x :Feather :BR	175-200cm	3Ctr	50%
Total					:122

Hedgerow					
Abbreviation	Species	Specification	Height	Density	% of Mix
ACECAM	Acer campestre	1+1 :Transplant :BR	60-80cm	5/m	20%
C be	Carpinus betulus	1+1 :Transplant :BR	60-80cm	5/m	3%
CORAV	Corylus avellana	1+1 :Transplant :BR	60-80cm	5/m	10%
C mon	Crataegus monogyna	1+1 :Transplant :BR	60-80cm	5/m	60%
PRUPA	Prunus padus	1+1 :Transplant :BR	60-80cm	5/m	3%
PRUSP	Prunus spinosa	1+1 :Transplant :BR	60-80cm	5/m	3%
ROSCA	Rosa canina	1+1 :Transplant :BR	60-80cm	5/m	3%
Total					:15301

Grass Areas			
Seed Mix Name	Seed Mix Supplier	Density	Weight
EM2 Standard General Purpose Meadow Mixture	Emorsgate	40kg/ha	462 kg
EM8 Meadow Mixture for Wetlands	Emorsgate	40kg/ha	30 kg
Mix20: HERBAL' Grazing Ley - Four Year Drought Resistant	Cotswold Seeds	32.5kg/ha	2359 kg

- Existing vegetation
- Proposed woodland
- Proposed hedgerow
- Proposed grazing pasture: Cotswold Seeds mix20 'Herbal' Grazing Ley mix
- Proposed species rich grassland: Emorsgate EM2 Standard General Purpose Meadow Mixture
- Surface Water Attenuation Basin: Emorsgate EM8 Meadow Mixture for Wetlands
- Flood Storage Area: Emorsgate EM8 Meadow Mixture for Wetlands
- Grazing parcels and areas
- Grasscrete or similar turning heads and passing bays, sown with Cotswold Seeds Mix 20 'Herbal' Grazing Ley mix
- Permissive footpath: grass surface. Where route is not maintained as short grass/ bare ground by standard use, grass will be cut regularly to maintain a 1.5m wide clearly defined path
- Access Track

Note:

No existing or proposed services will be affected by the proposed landscape works.

For hard landscaping proposals see drawings 3004-01-024 to 025.

For landscape details see drawing 3004-01-026.