


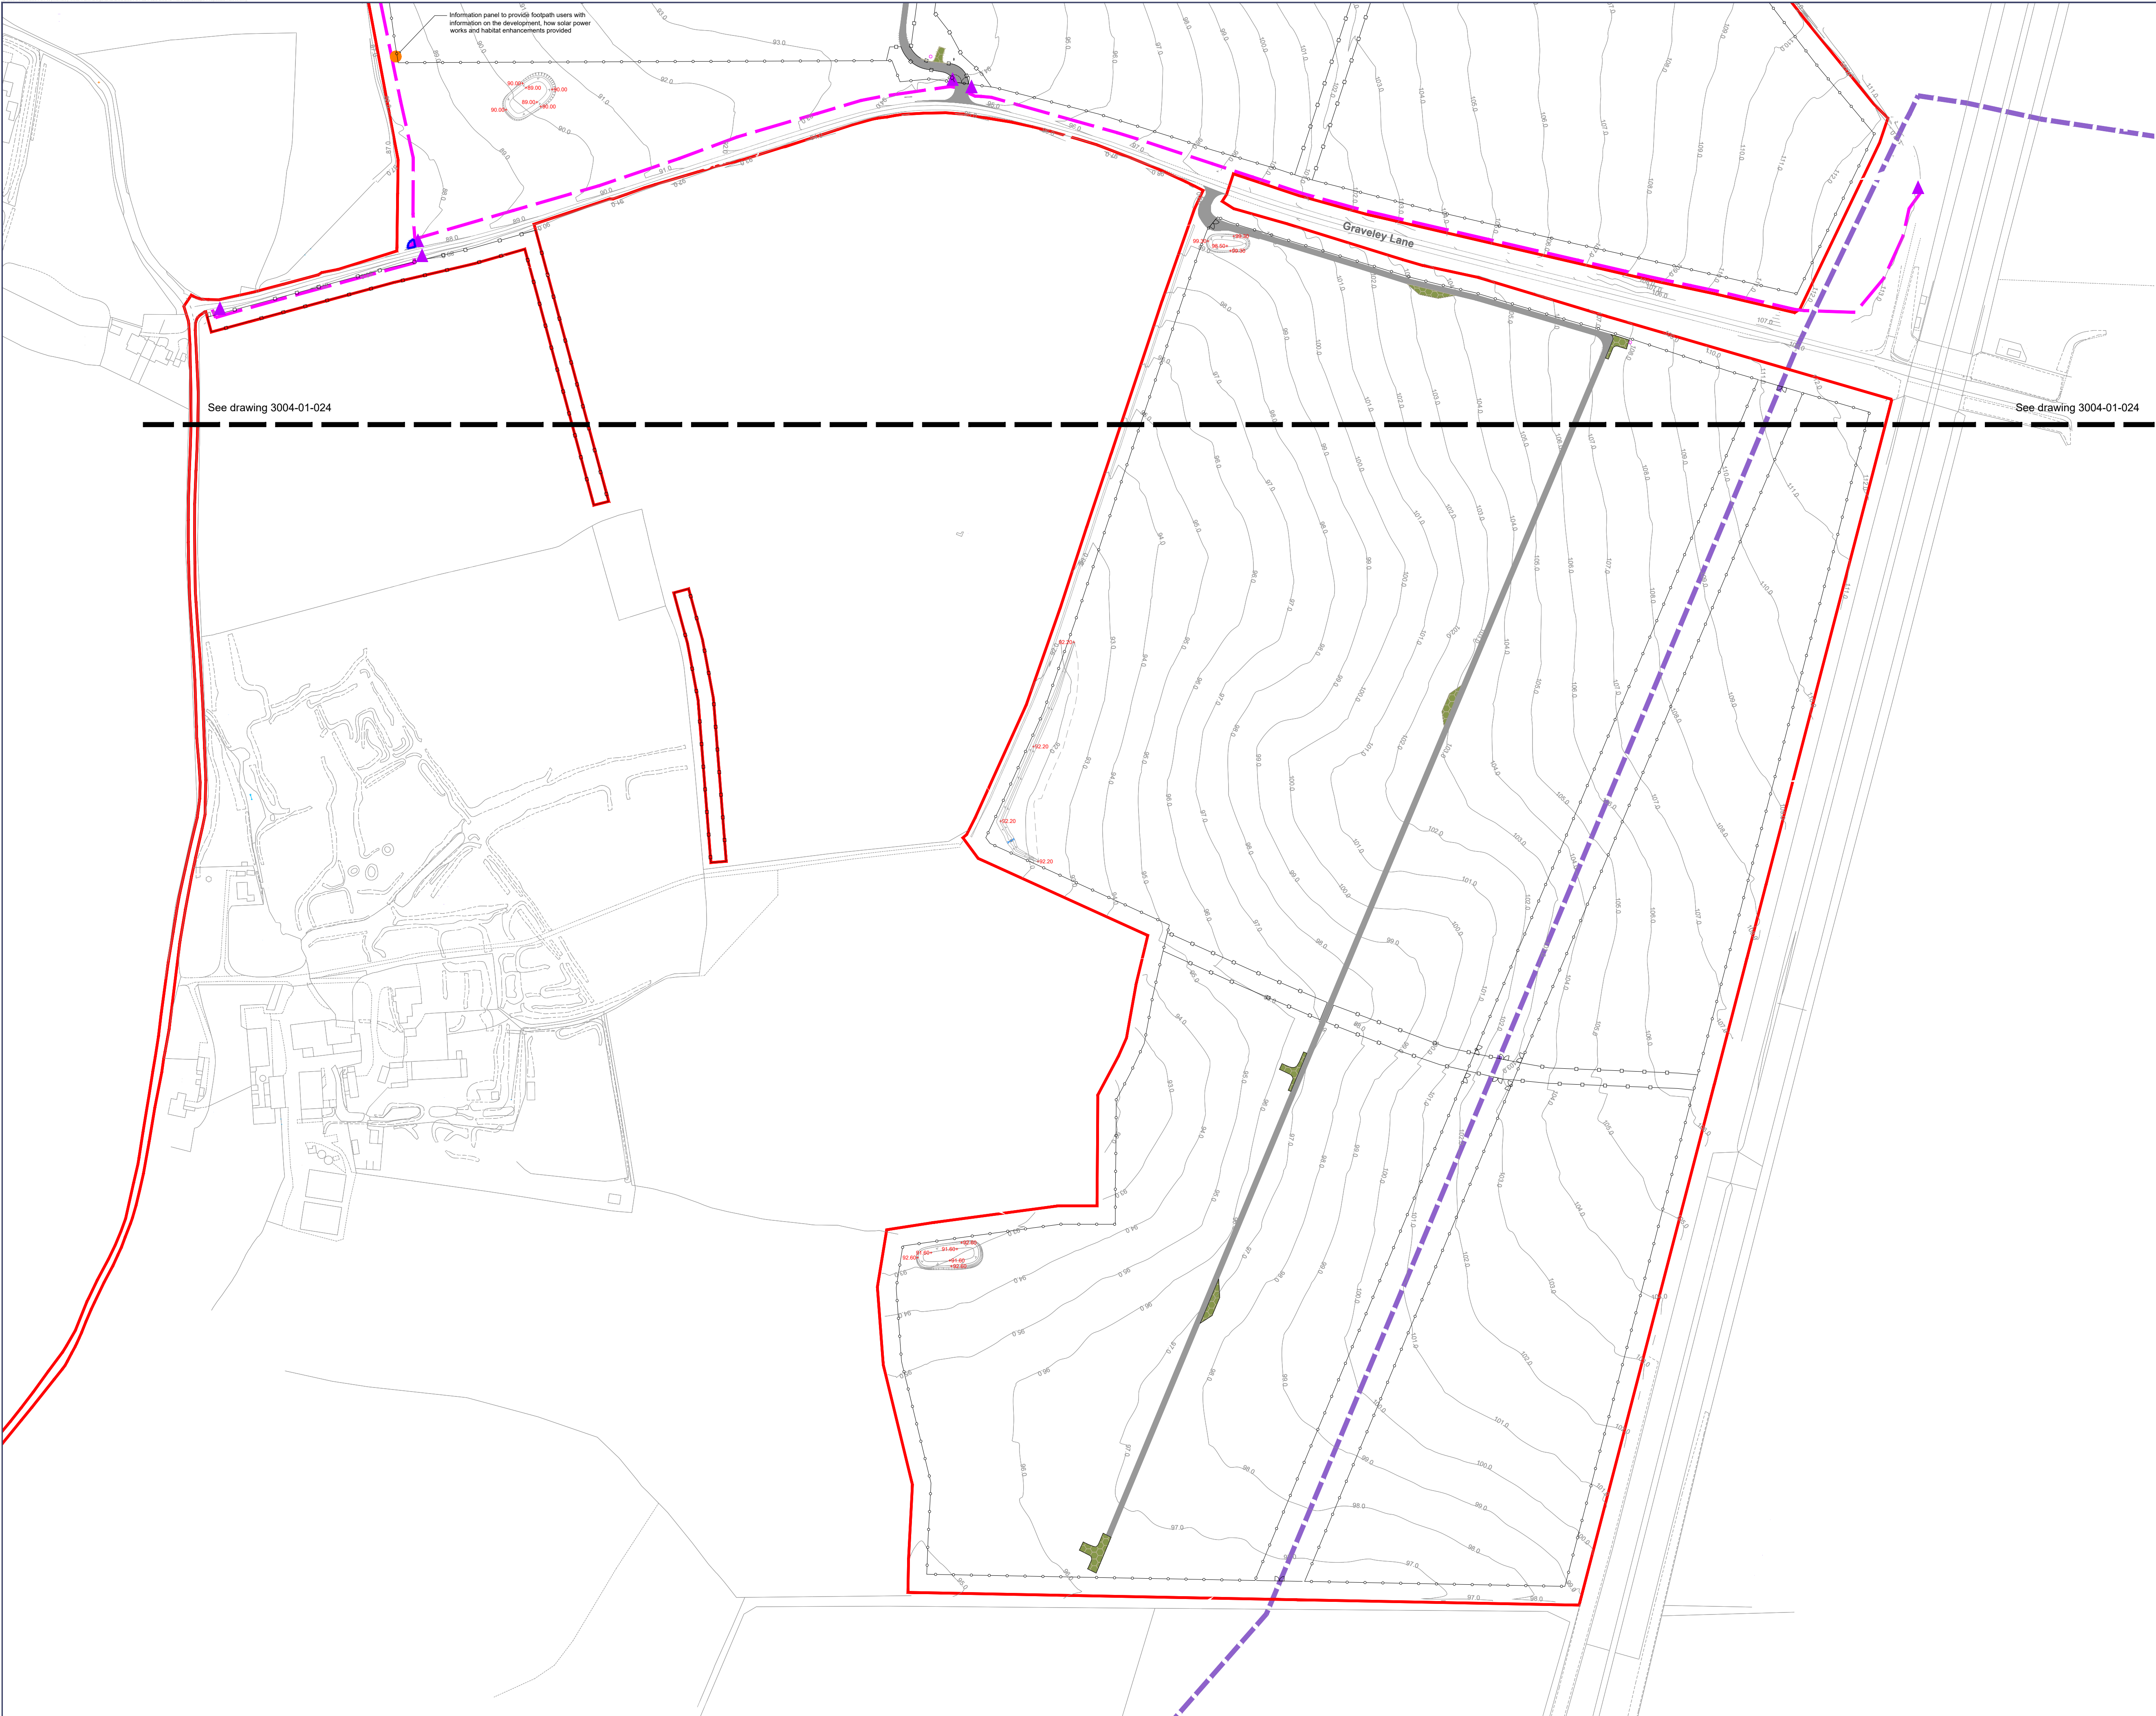

- Site Boundary
- Proposed 4.5m wide crushed stone access track; see dwg 3004-01-26
- Permissive footpath; grass surfaced 1.5m wide path
- Proposed 2.1m height deer/stock proof fence; see dwg no. 3004-01-26
- Proposed 2.1m height gate to deer/stock proof fence; see detail dwg no. 3004-01-26
- Proposed 1.2m height stock proof fence; see dwg no. 3004-01-26
- Mobility Timber Kissing Gate, supplied by Jacksons Fencing. Installed to manufacturers recommendations
- Oxford timber Waymarker Post (71007), 150x150mm min. 900mm height above ground. Supplied by Landmark, installation to manufacturer's recommendation
- Aberdeen timber Display Sign (71001B) Face Fixed, A1 panel size. Height min.1500mm above ground level. Supplied by Landmark; installation to manufacturer's recommendation
- Grasscrete or similar turning heads and passing bays, sown with Cotswold Seeds Mix 20 'Herbal' Grazing Ley mix
- Existing below ground gas pipeline
- Fire Hydrant
- Existing Contours/Levels retained
- Proposed Levels

Note:

No existing or proposed services will be affected by the proposed landscape works.

For soft landscaping proposals see drawings 3004-01-020 to 023.

For landscape details see drawing 3004-01-026.

0344 8700 007
axis.co.uk



Client
AGR
Project
Priory Farm Solar Array
Drawing Title

Hard Landscape Proposals
Sheet 2 of 2

Scale
1:2000 @A1
Date
June 2024

Status
D o C 12
Drawn
NG
Checked
AR

Dwg no
3004-01-025
Rev
K