



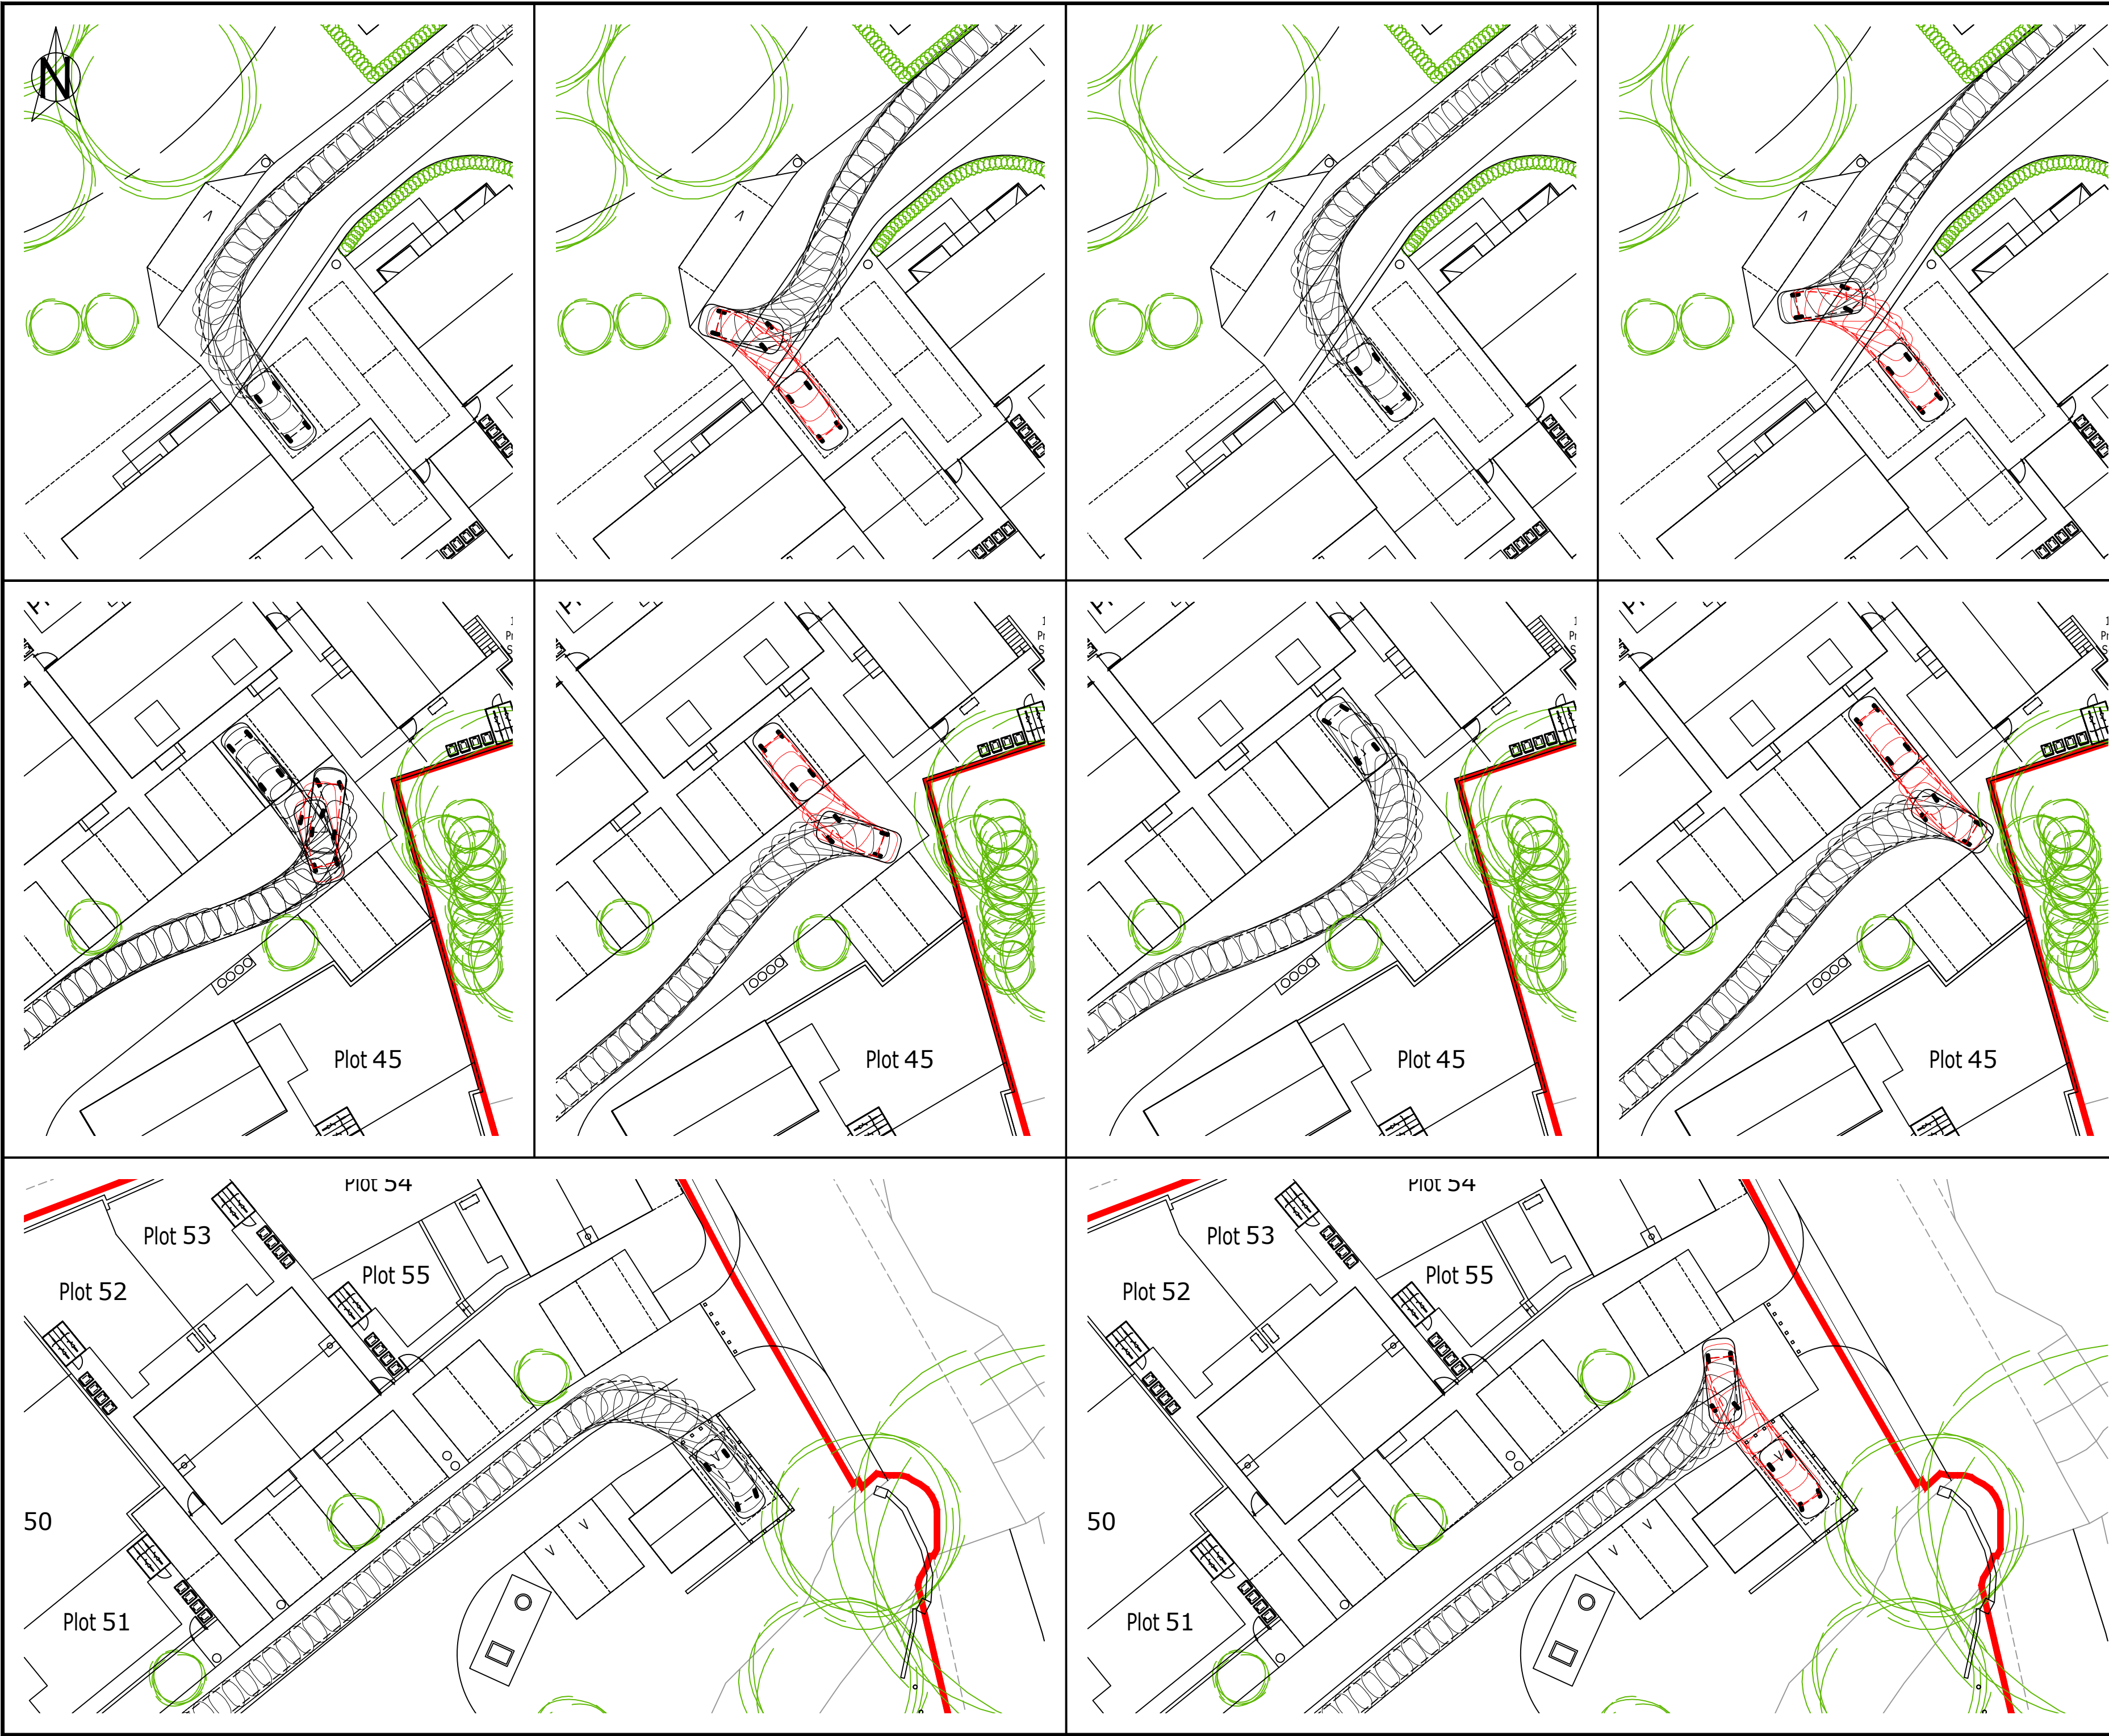

- NOTES :**
1. (C) This drawing is copyright.
 2. All dimensions to be checked on site.
 3. Do not scale from this drawing; only figured dimensions are to be worked from.
 4. Any discrepancies must be reported immediately before proceeding.
 5. This drawing to be read & printed in colour.


LARGE SIZE CAR (Jaguar S-Type)

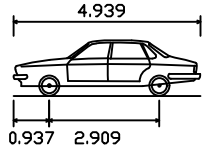

Overall Length 4.939m
Overall Width 1.878m
Overall Body Height 1.474m
Min Body Ground Clearance 0.259m
Max Track Width 1.544m
Lock to Lock Time 4.00s
Kerb to Kerb Turning Radius 6.000m

 **FORWARD MOVEMENTS**
(design speed - 5kph)

 **REVERSE MOVEMENTS**
(design speed - 2.5kph)

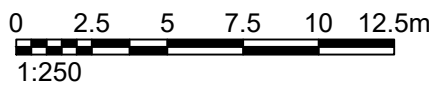

C	25.06.2026	Site layout updated.	DW	AS	KMcM
B	27.04.2026	Swept paths revised.	DW	AS	KMcM
A	18.02.2026	Site layout updated.	DW	AS	KMcM
REV	DATE	DESCRIPTION	DRN	CHKD	APRD

Issue Status		
☐ CONCEPT	☐ CONSTRUCTION	
☒ PRELIMINARY	☐ AS BUILT	
☐ TENDER	☐ H&S FILE ISSUE	

Client
Hill Residential Ltd

Project
Ickleford Mill, Ickleford, Hertfordshire

Drawing Title
Vehicular Swept Paths Analysis
using Large Size Car

Scale @ A2 1:250	Drwn Aprd	DW KMCM	Chkd Date	AS 12.01.2026
---------------------	--------------	------------	--------------	------------------

Drawing Ref KMC25232 / TR03	Rev C
--------------------------------	----------

kmc
transport planning