



Proposed Ground Floor Plan 1:50

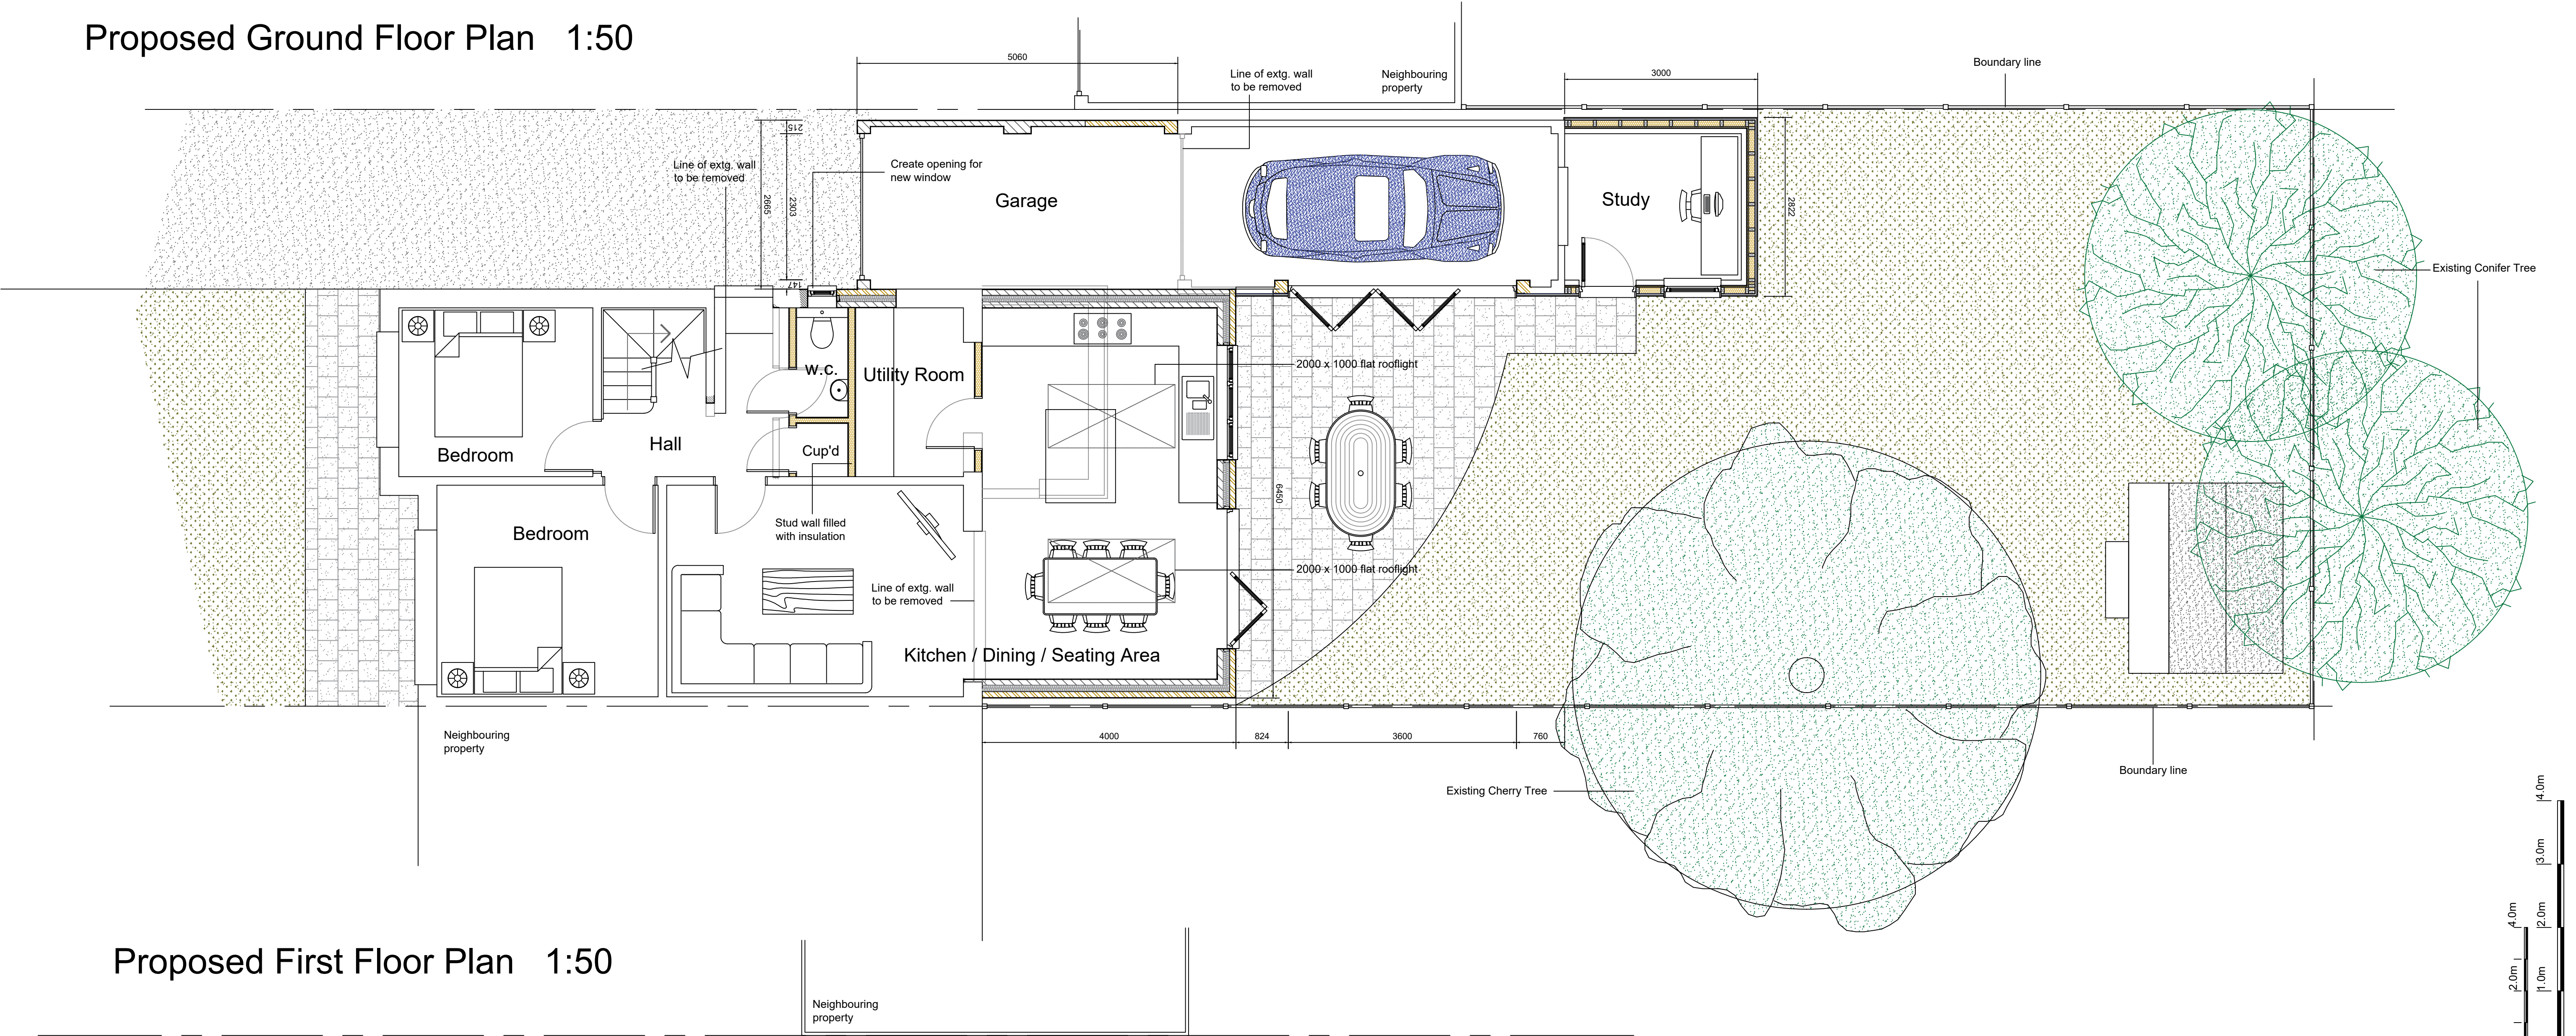

Proposed First Floor Plan 1:50

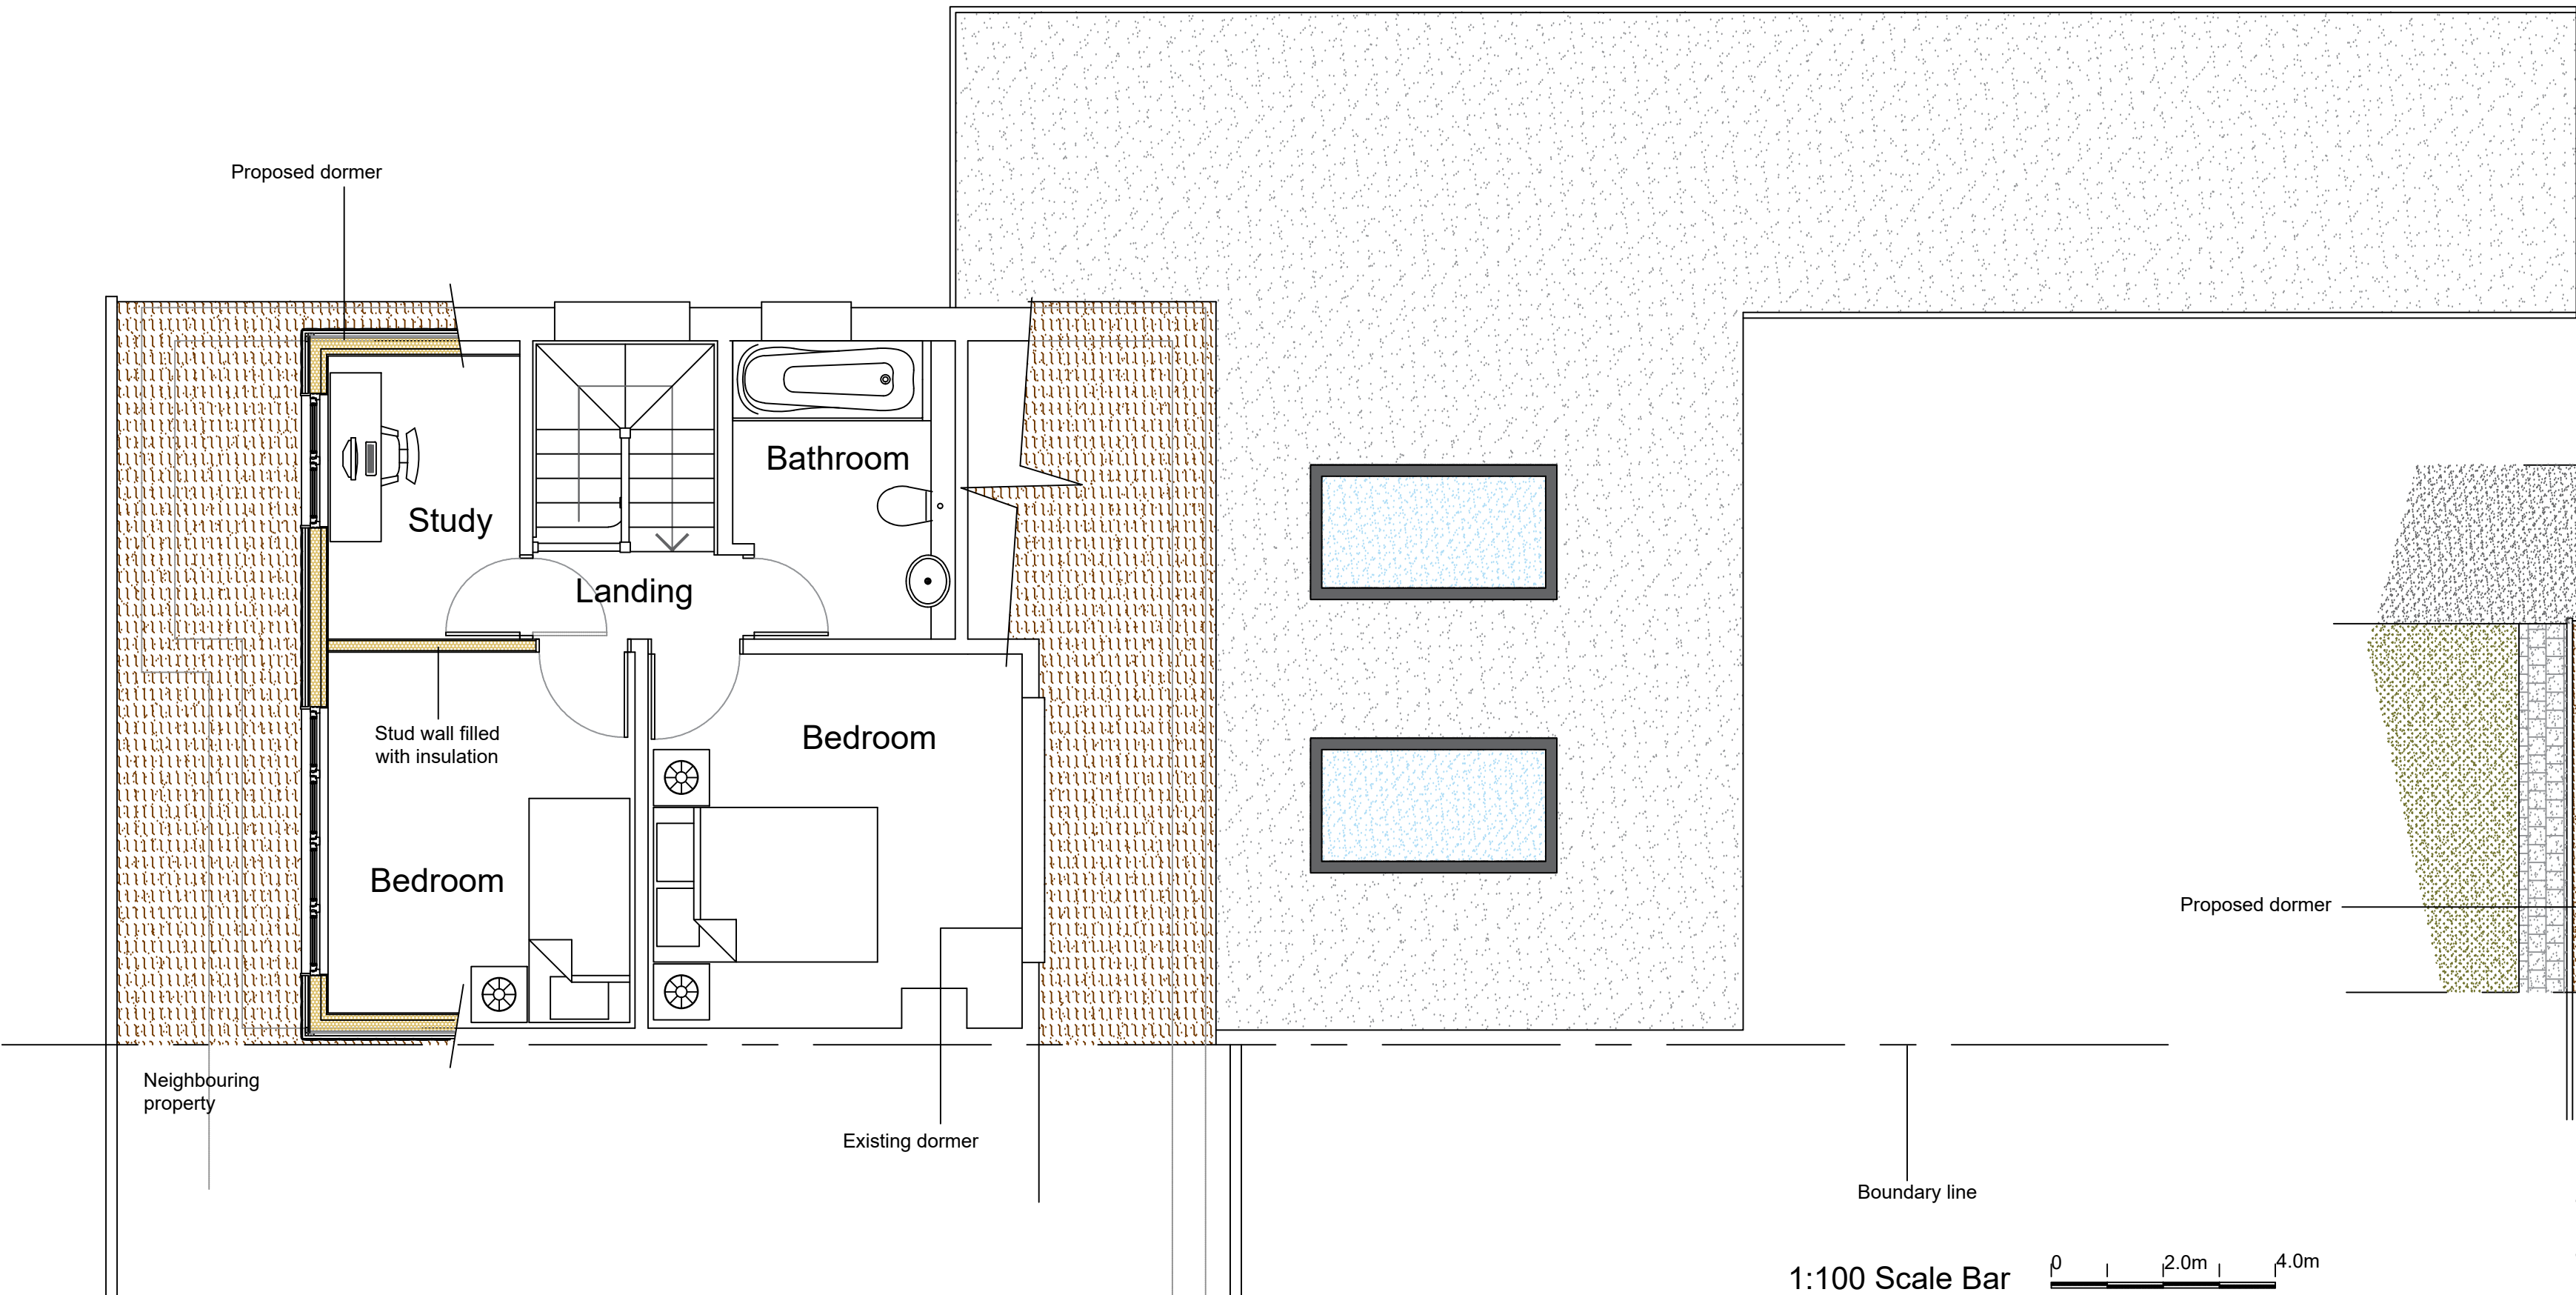

Proposed Roof / Site Plan 1:100

