
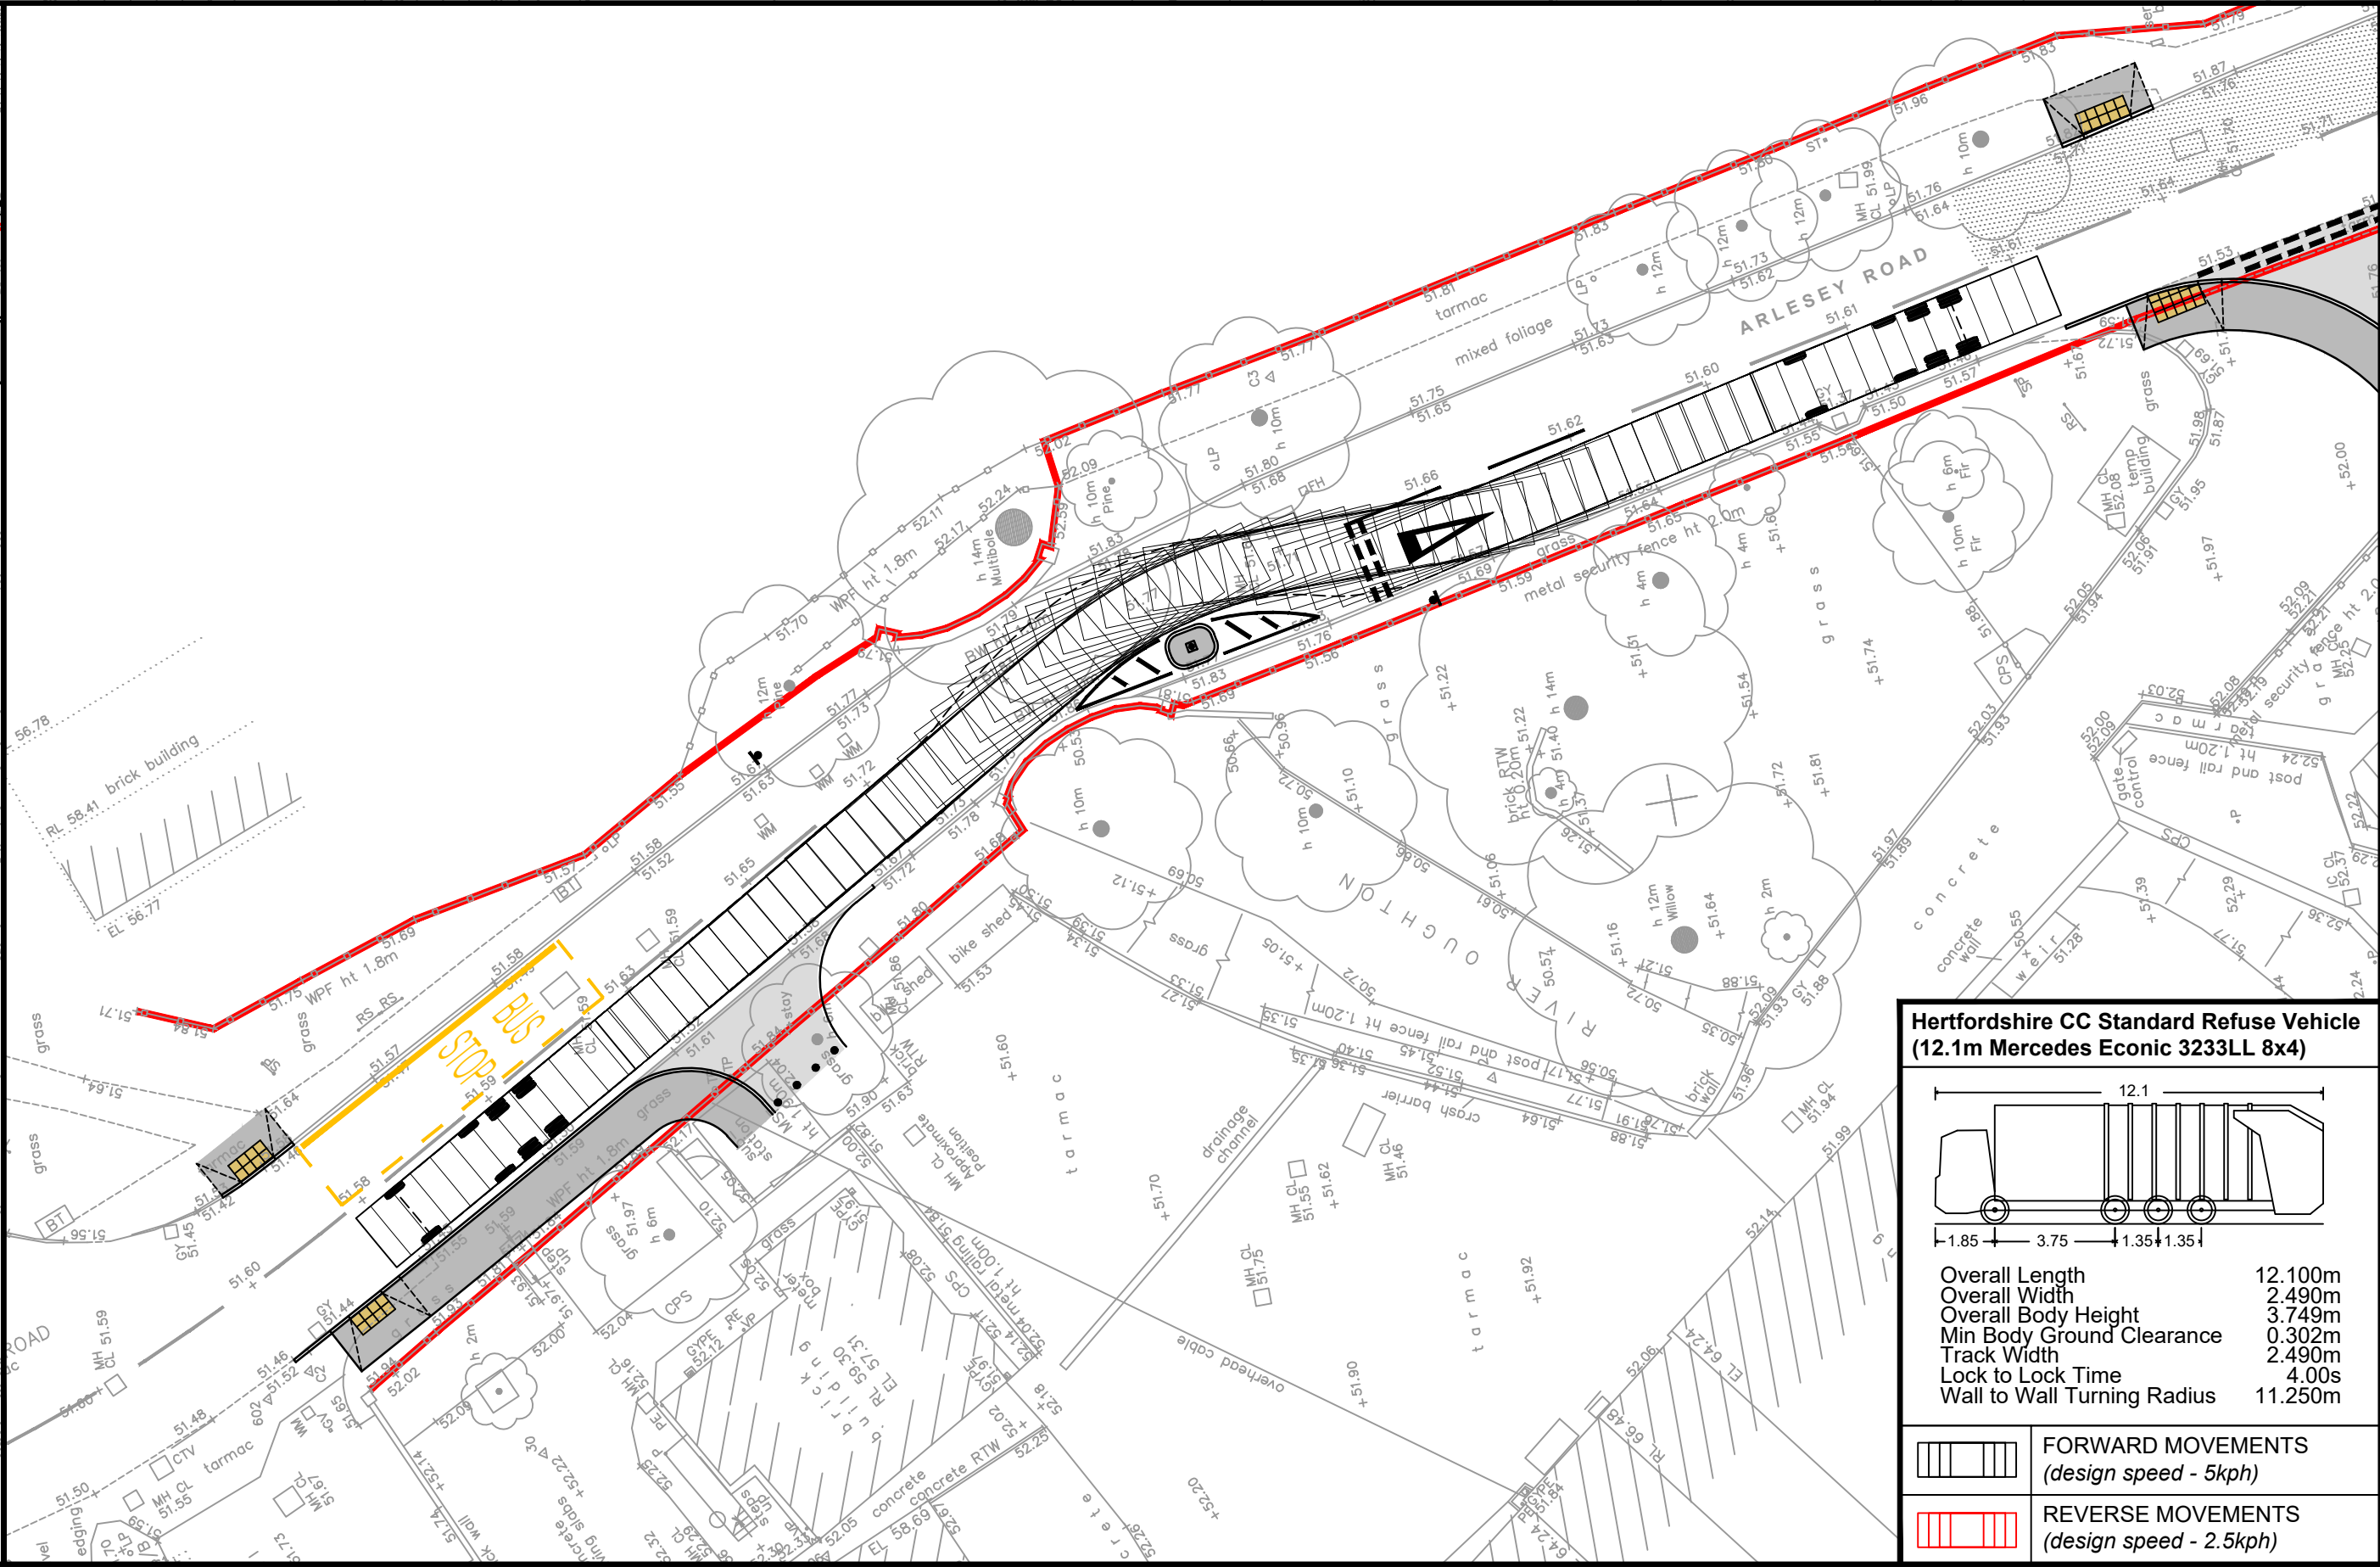
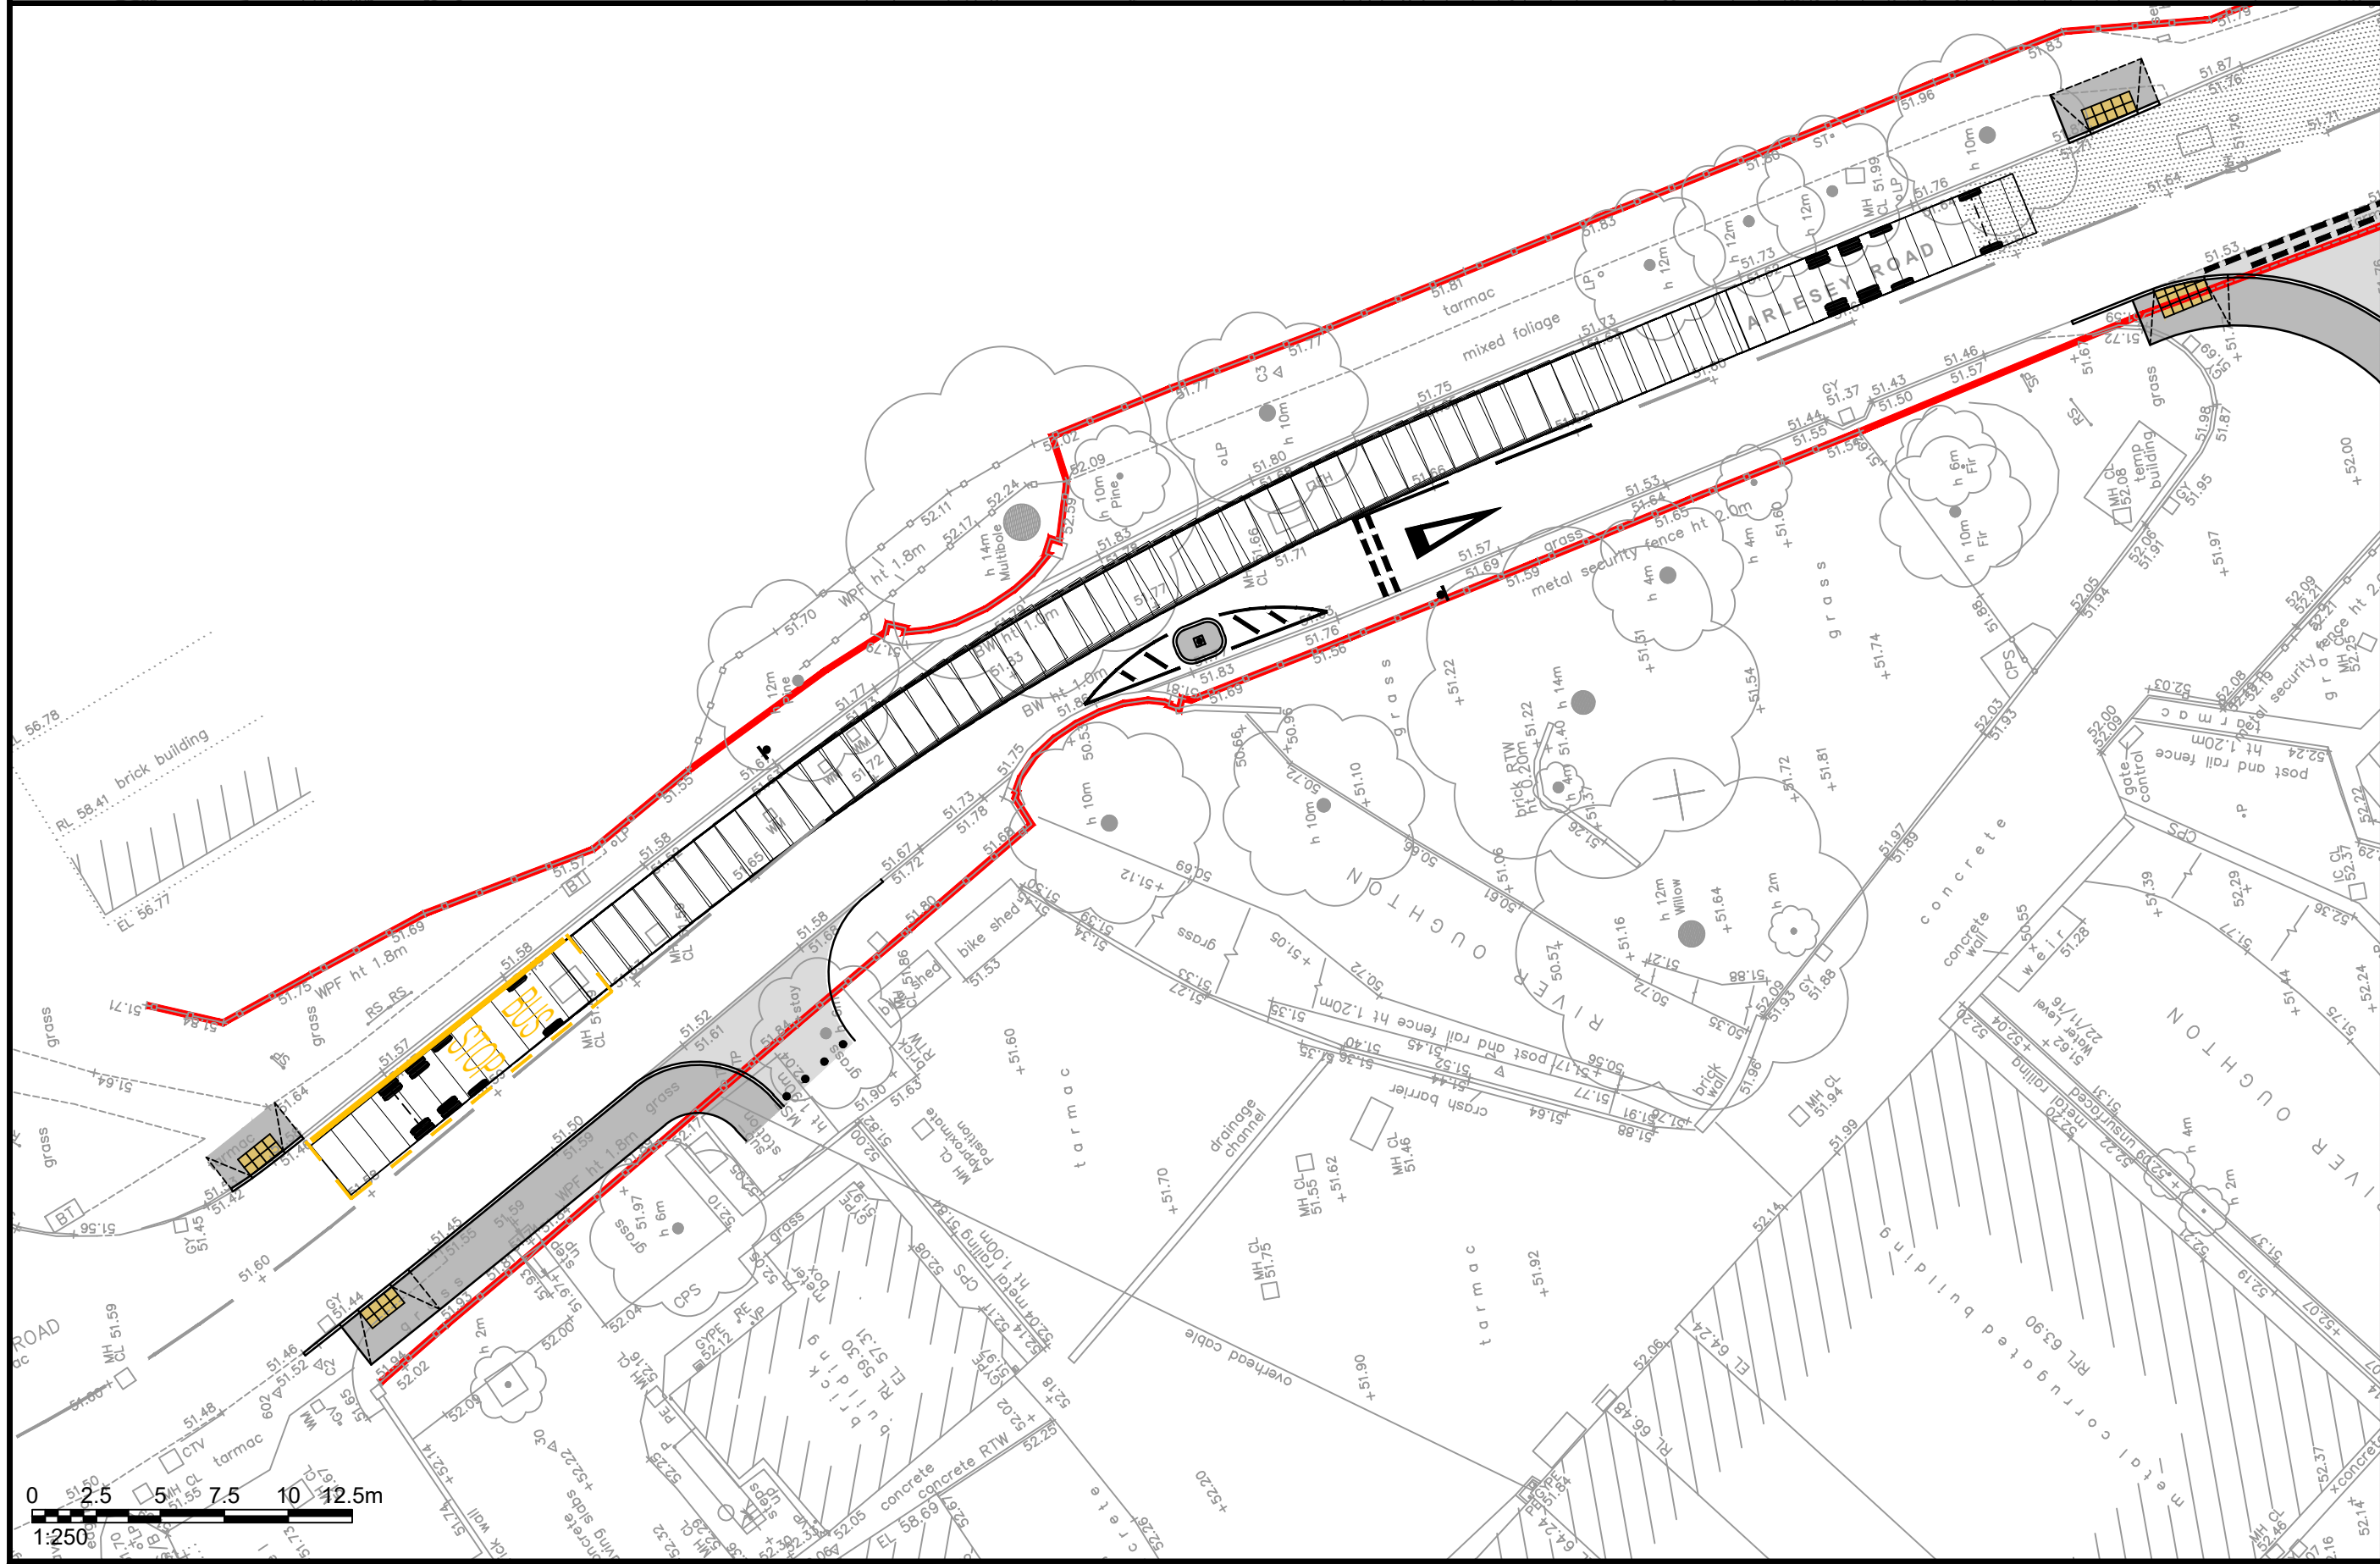


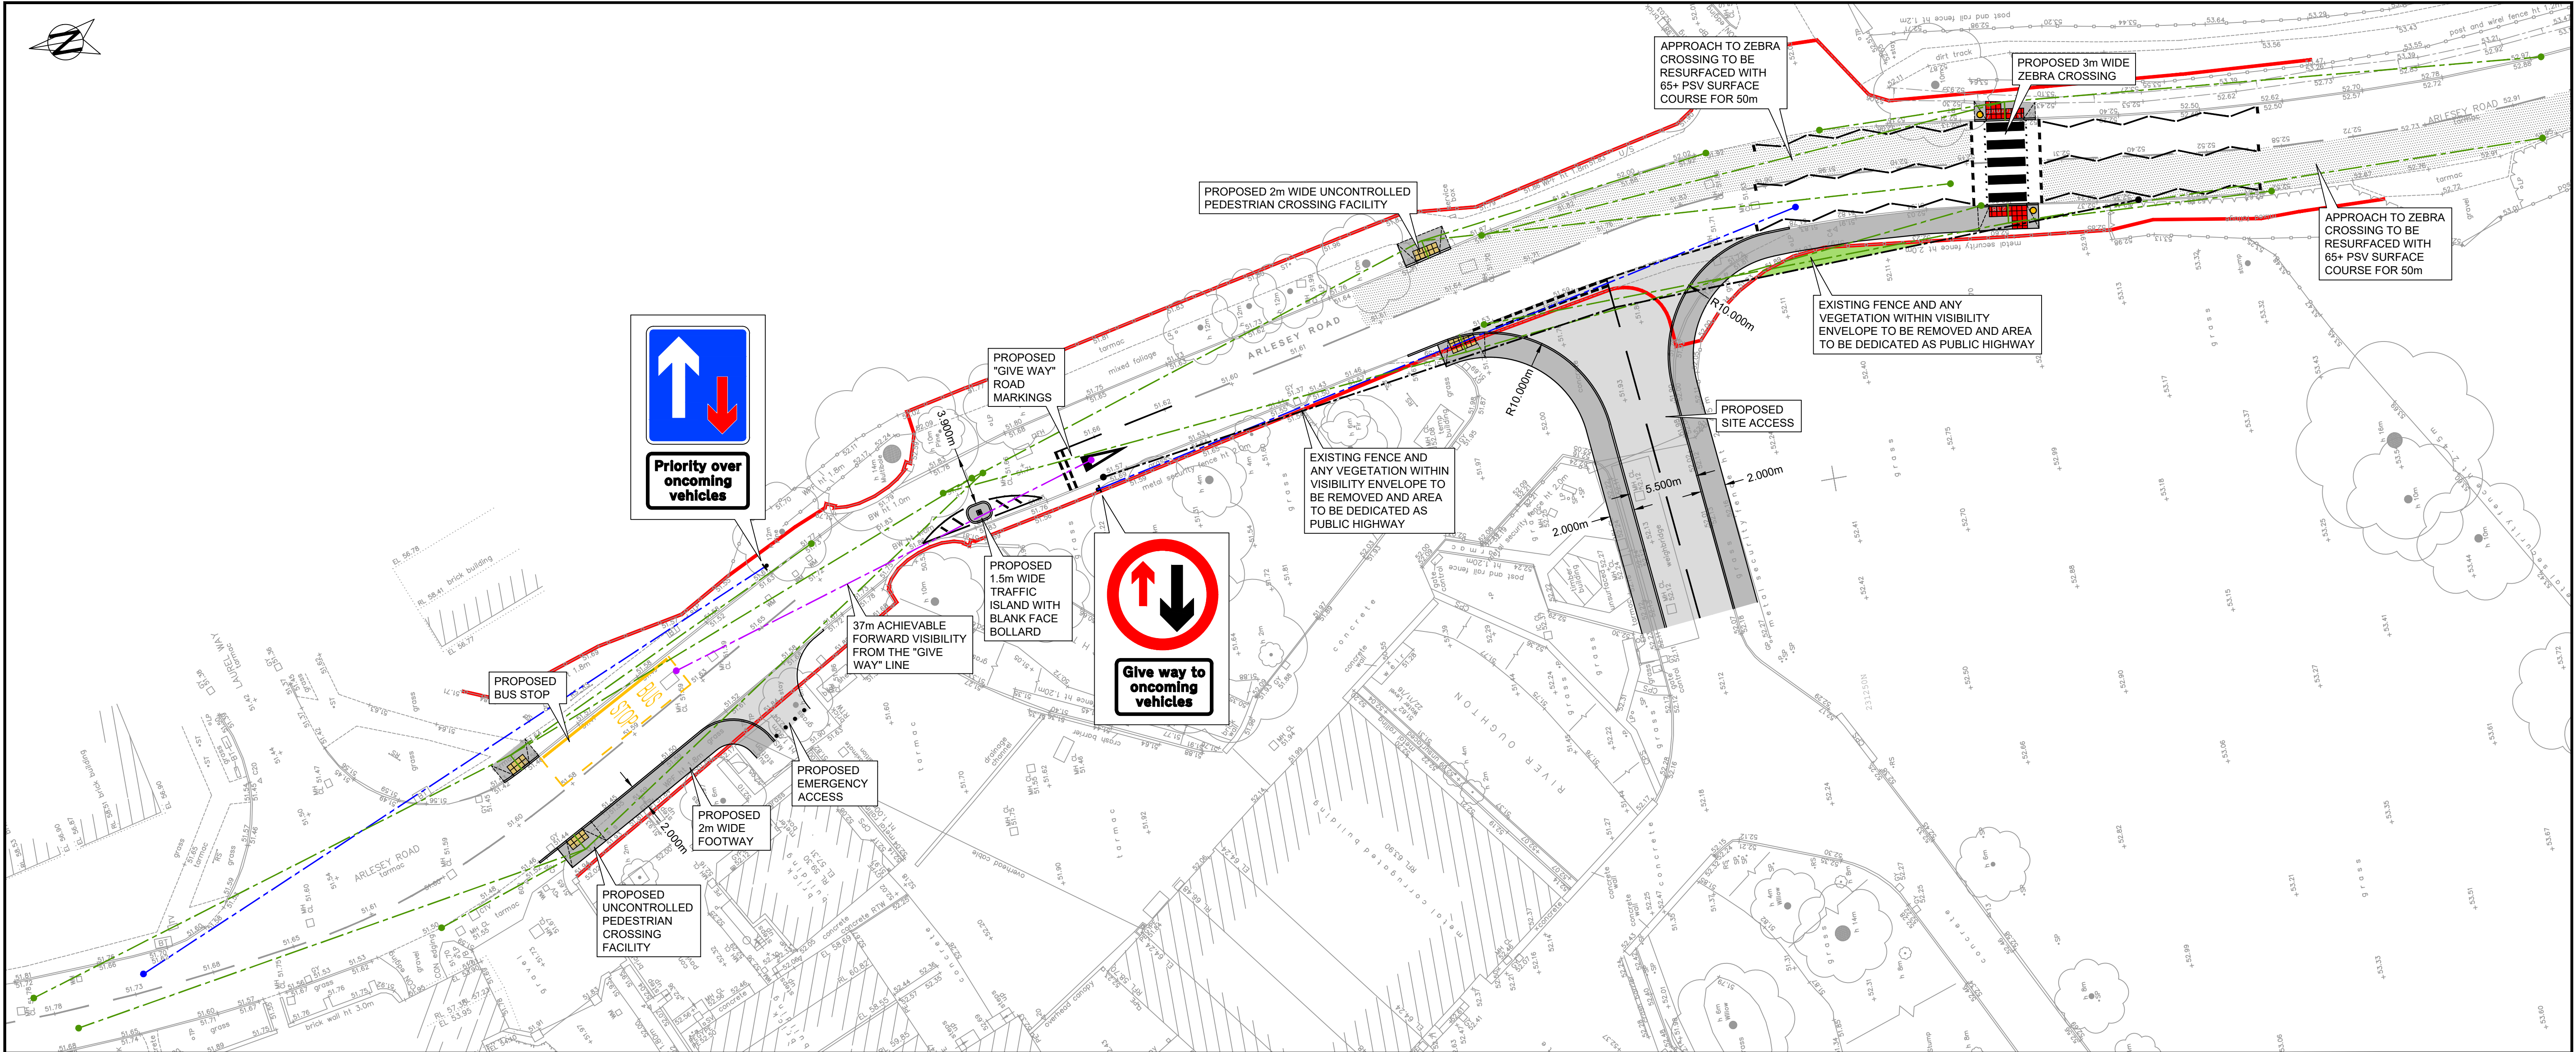

NOTES:

1. (C) This drawing is copyright.
2. All dimensions to be checked on site.
3. Do not scale from this drawing; only figured dimensions are to be worked from.
4. Any discrepancies must be reported immediately before proceeding.
5. This drawing to be read & printed in colour.

KEY:

- HIGHWAY BOUNDARY
- 2.4m X 43m ACCESS VISIBILITY
- 43m VISIBILITY TO / FROM PEDESTRIAN CROSSINGS
- 60m FORWARD VISIBILITY TO ROAD SIGNS

REV	DATE	DESCRIPTION	DRN	CHKD	APPR

Issue Status

☐ CONCEPT	☐ CONSTRUCTION
☐ PRELIMINARY	☐ AS BUILT
☐ TENDER	☐ HAS FILE ISSUE

Client
Hill Residential Ltd

Project
Ickleford Mill, Ickleford, Hertfordshire

Drawing Title
Proposed Highway Improvements

Scale @ A1
1:250

Drawn	DW	Chkd	SM
Aprd	KMcM	Date	02.03.2026

Drawing Ref
KMC25232 / 002

Rev

Hertfordshire CC Standard Refuse Vehicle (12.1m Mercedes Econic 3233LL 8x4)

Overall Length	12.100m
Overall Width	2.430m
Overall Body Height	3.749m
Min Body Ground Clearance	0.302m
Track Width	2.490m
Lock to Lock Time	4.00s
Wall to Wall Turning Radius	11.250m

FORWARD MOVEMENTS (design speed - 5kph)

REVERSE MOVEMENTS (design speed - 2.5kph)

kmc
transport planning