



NOTE:
This drawing is provided for information purposes only.
The scheme shown on this drawing sheet has been
prepared using record survey information provided by
a third party

CE & AM do not accept liability or responsibility for
dimensional accuracy of any drawn element shown.
Further and/or final proposals must be based upon a
fully measured building survey and not this drawing.

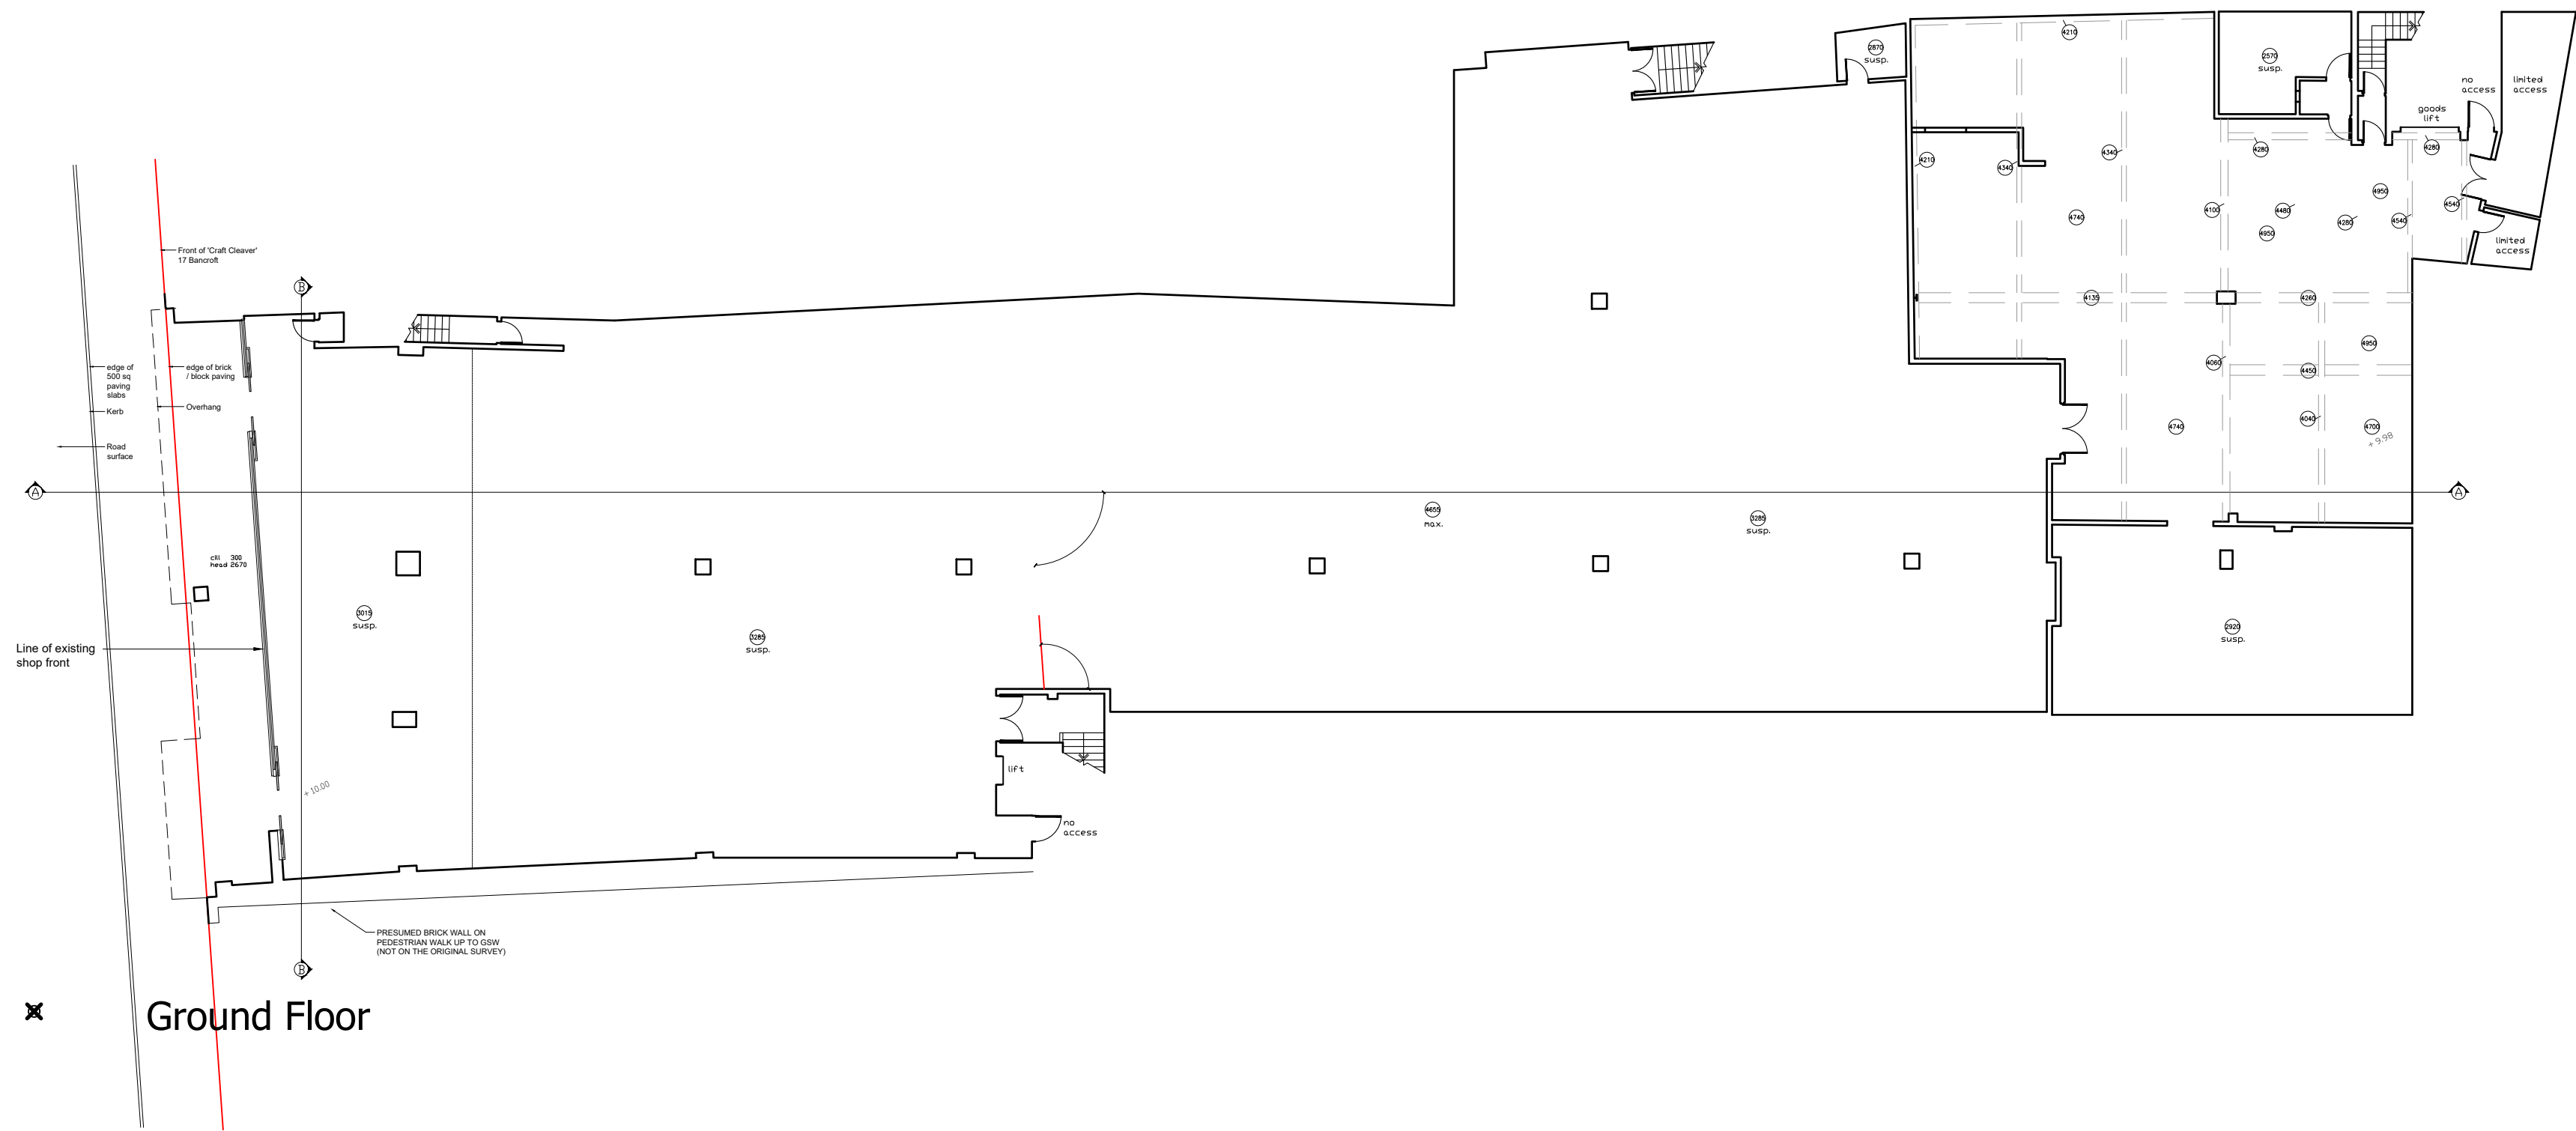

✕ Ground Floor

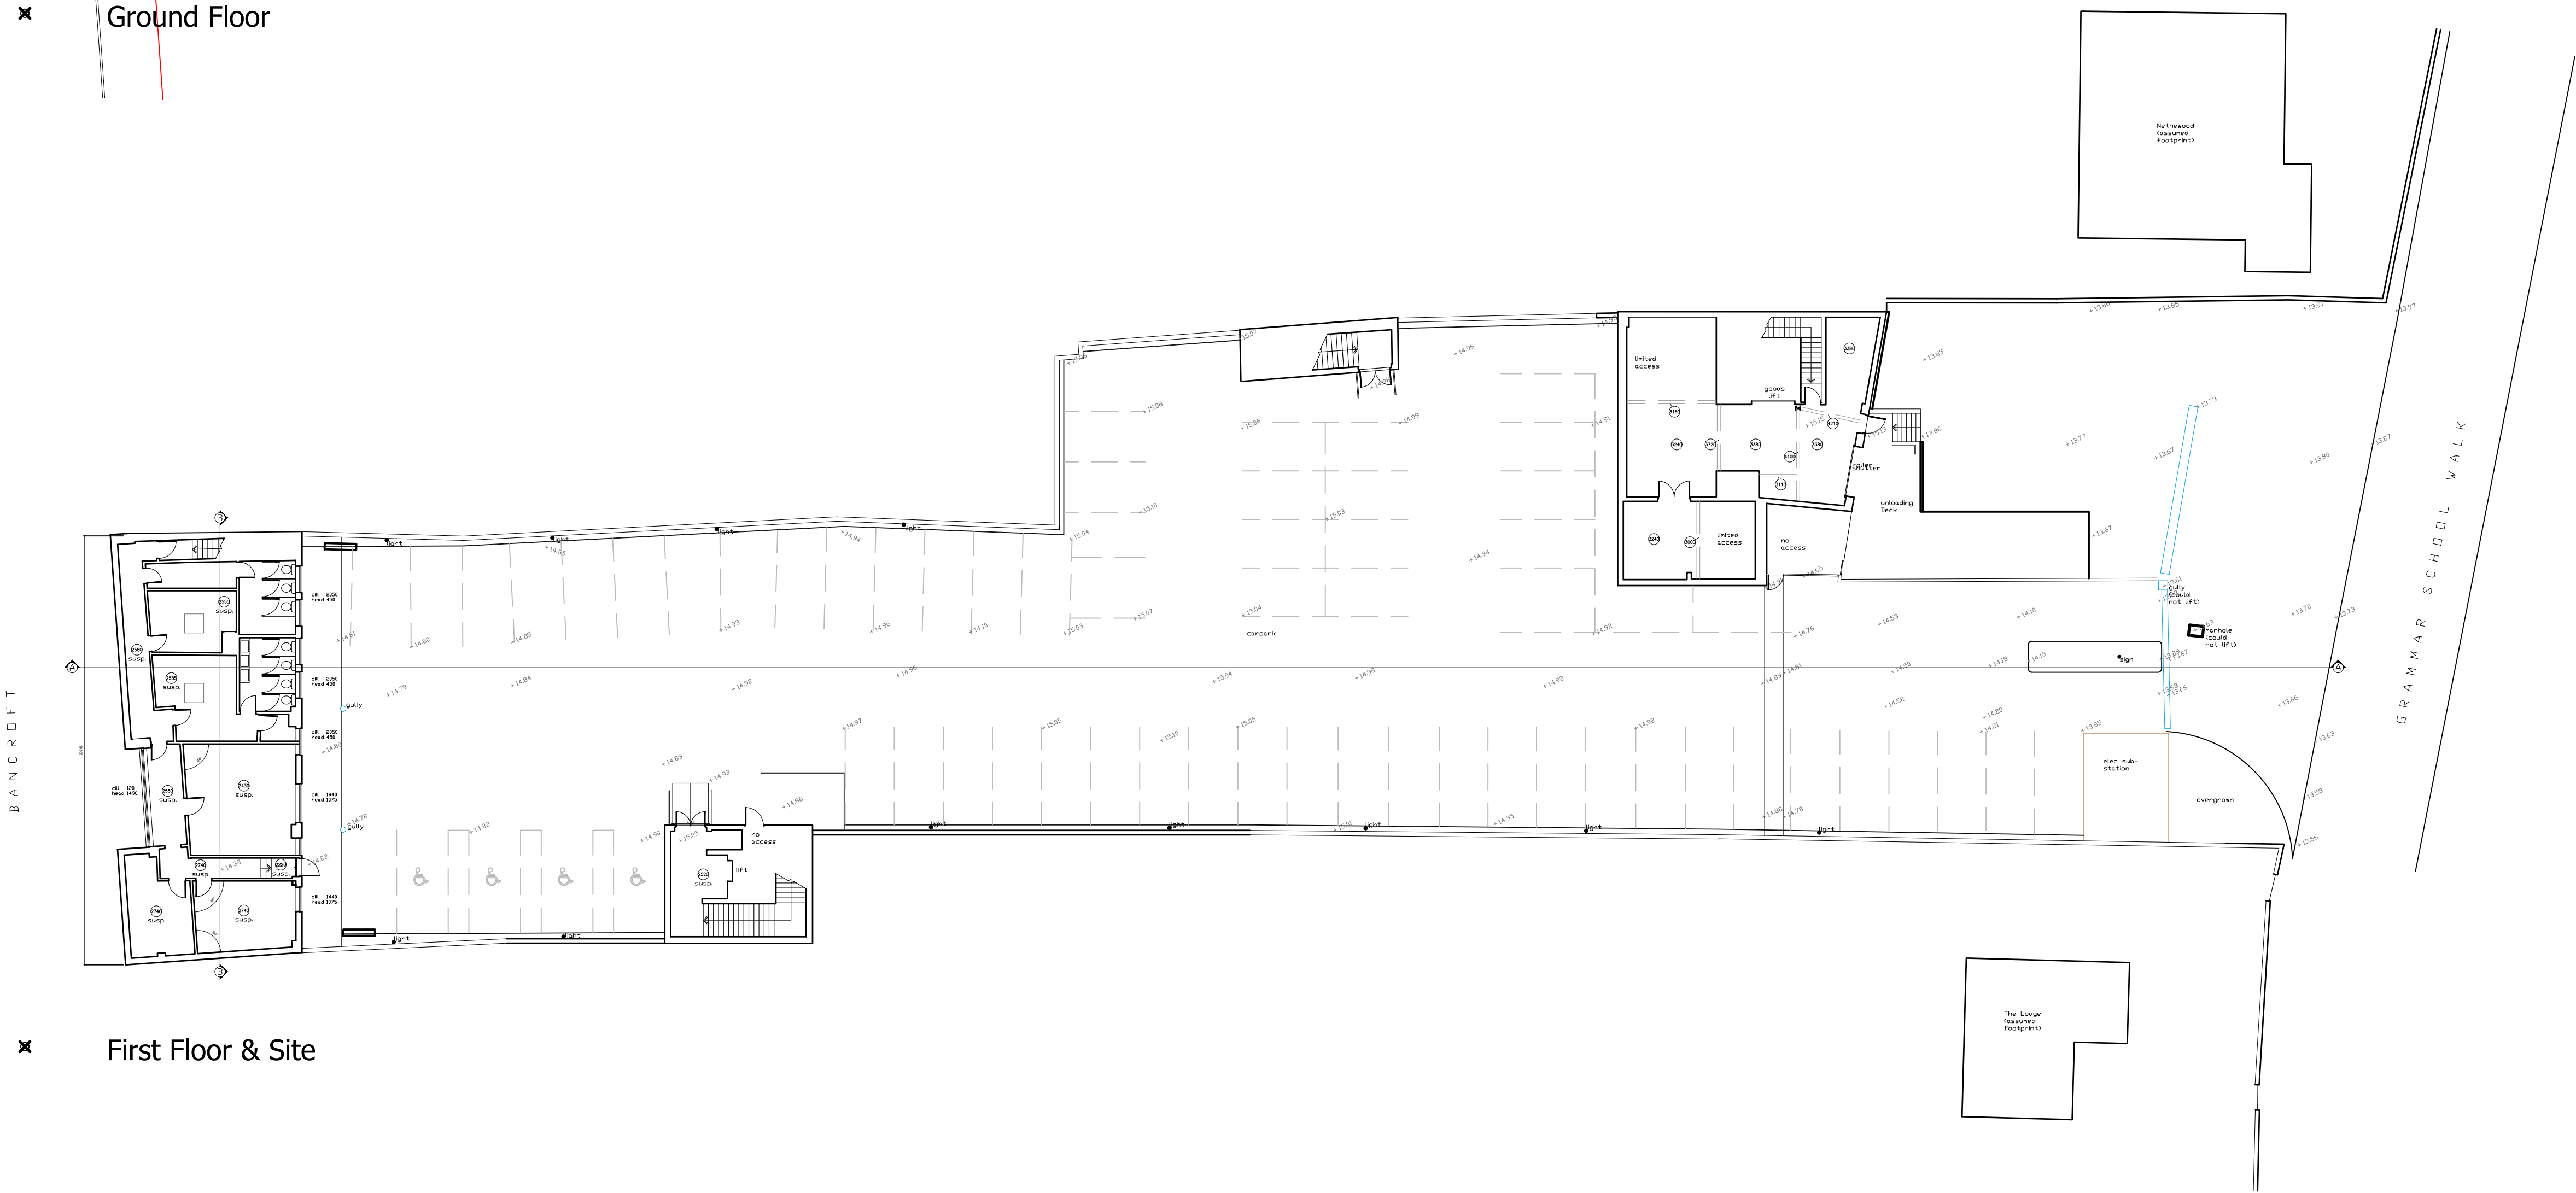

✕ First Floor & Site

Colin Eades and Amy Moss

Rose Cottage, High Street, Gosmore, Hitchin, SG4 7QQ
colinwkades@gmail.com - amy@mosspropertydevelopment.co.uk

Client: **Selumi Instruments Ltd
& Holt End House
Instruments Ltd**

Project: **Redevelopment of
18 - 19 Bancroft, Hitchin**

Drawing
Title: **EXISTING SITE SURVEY
(By Ross Laird)**

Dwg no. 001

Drawn: AM Date: MAY 2025 Checked: CE

Scale: 1:200 @ A1

Revisions:

The content of this drawing is the property of Colin Eades & Amy Moss and may not be copied in whole or part without formal consent.