
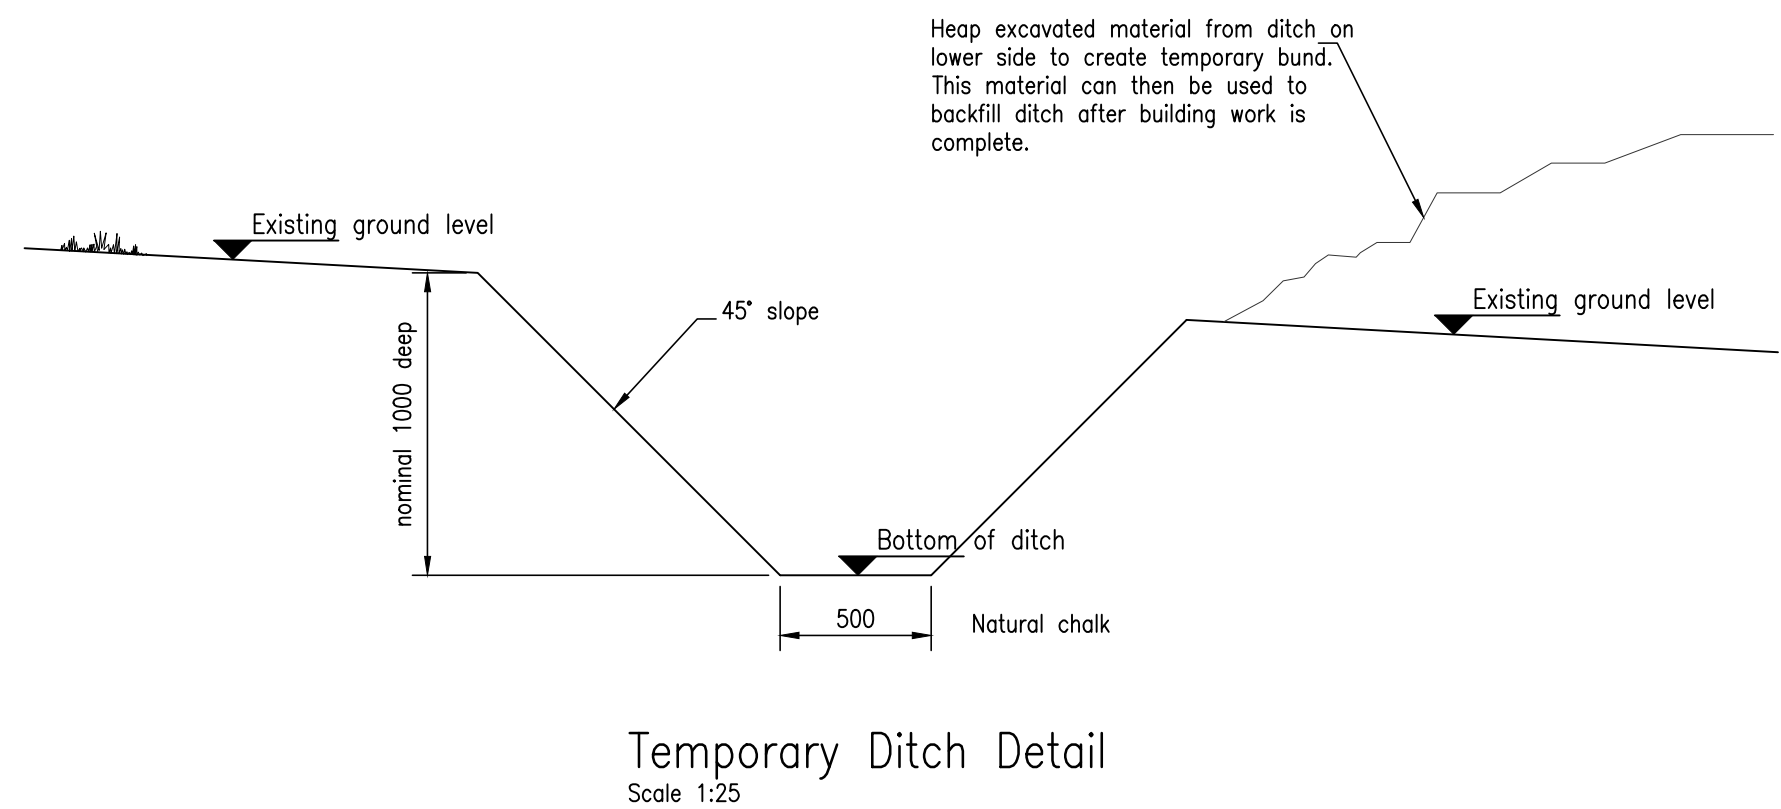


Notes.

- © This drawing is the copyright of SOLUTION Consulting Engineers Ltd
- This drawing is to be read in conjunction with the specification and all other relevant Engineer's, Architect's and specialist subcontractor's drawings.
 - Work to figured dimensions only.

KEY	
	Permeable Surface
	Bound Gravel
	Rock Setts
	Concrete
	Wetlands
	Landscaping
	Permeable Paving
	Porcelain Paving
	Asphalt Belmouth

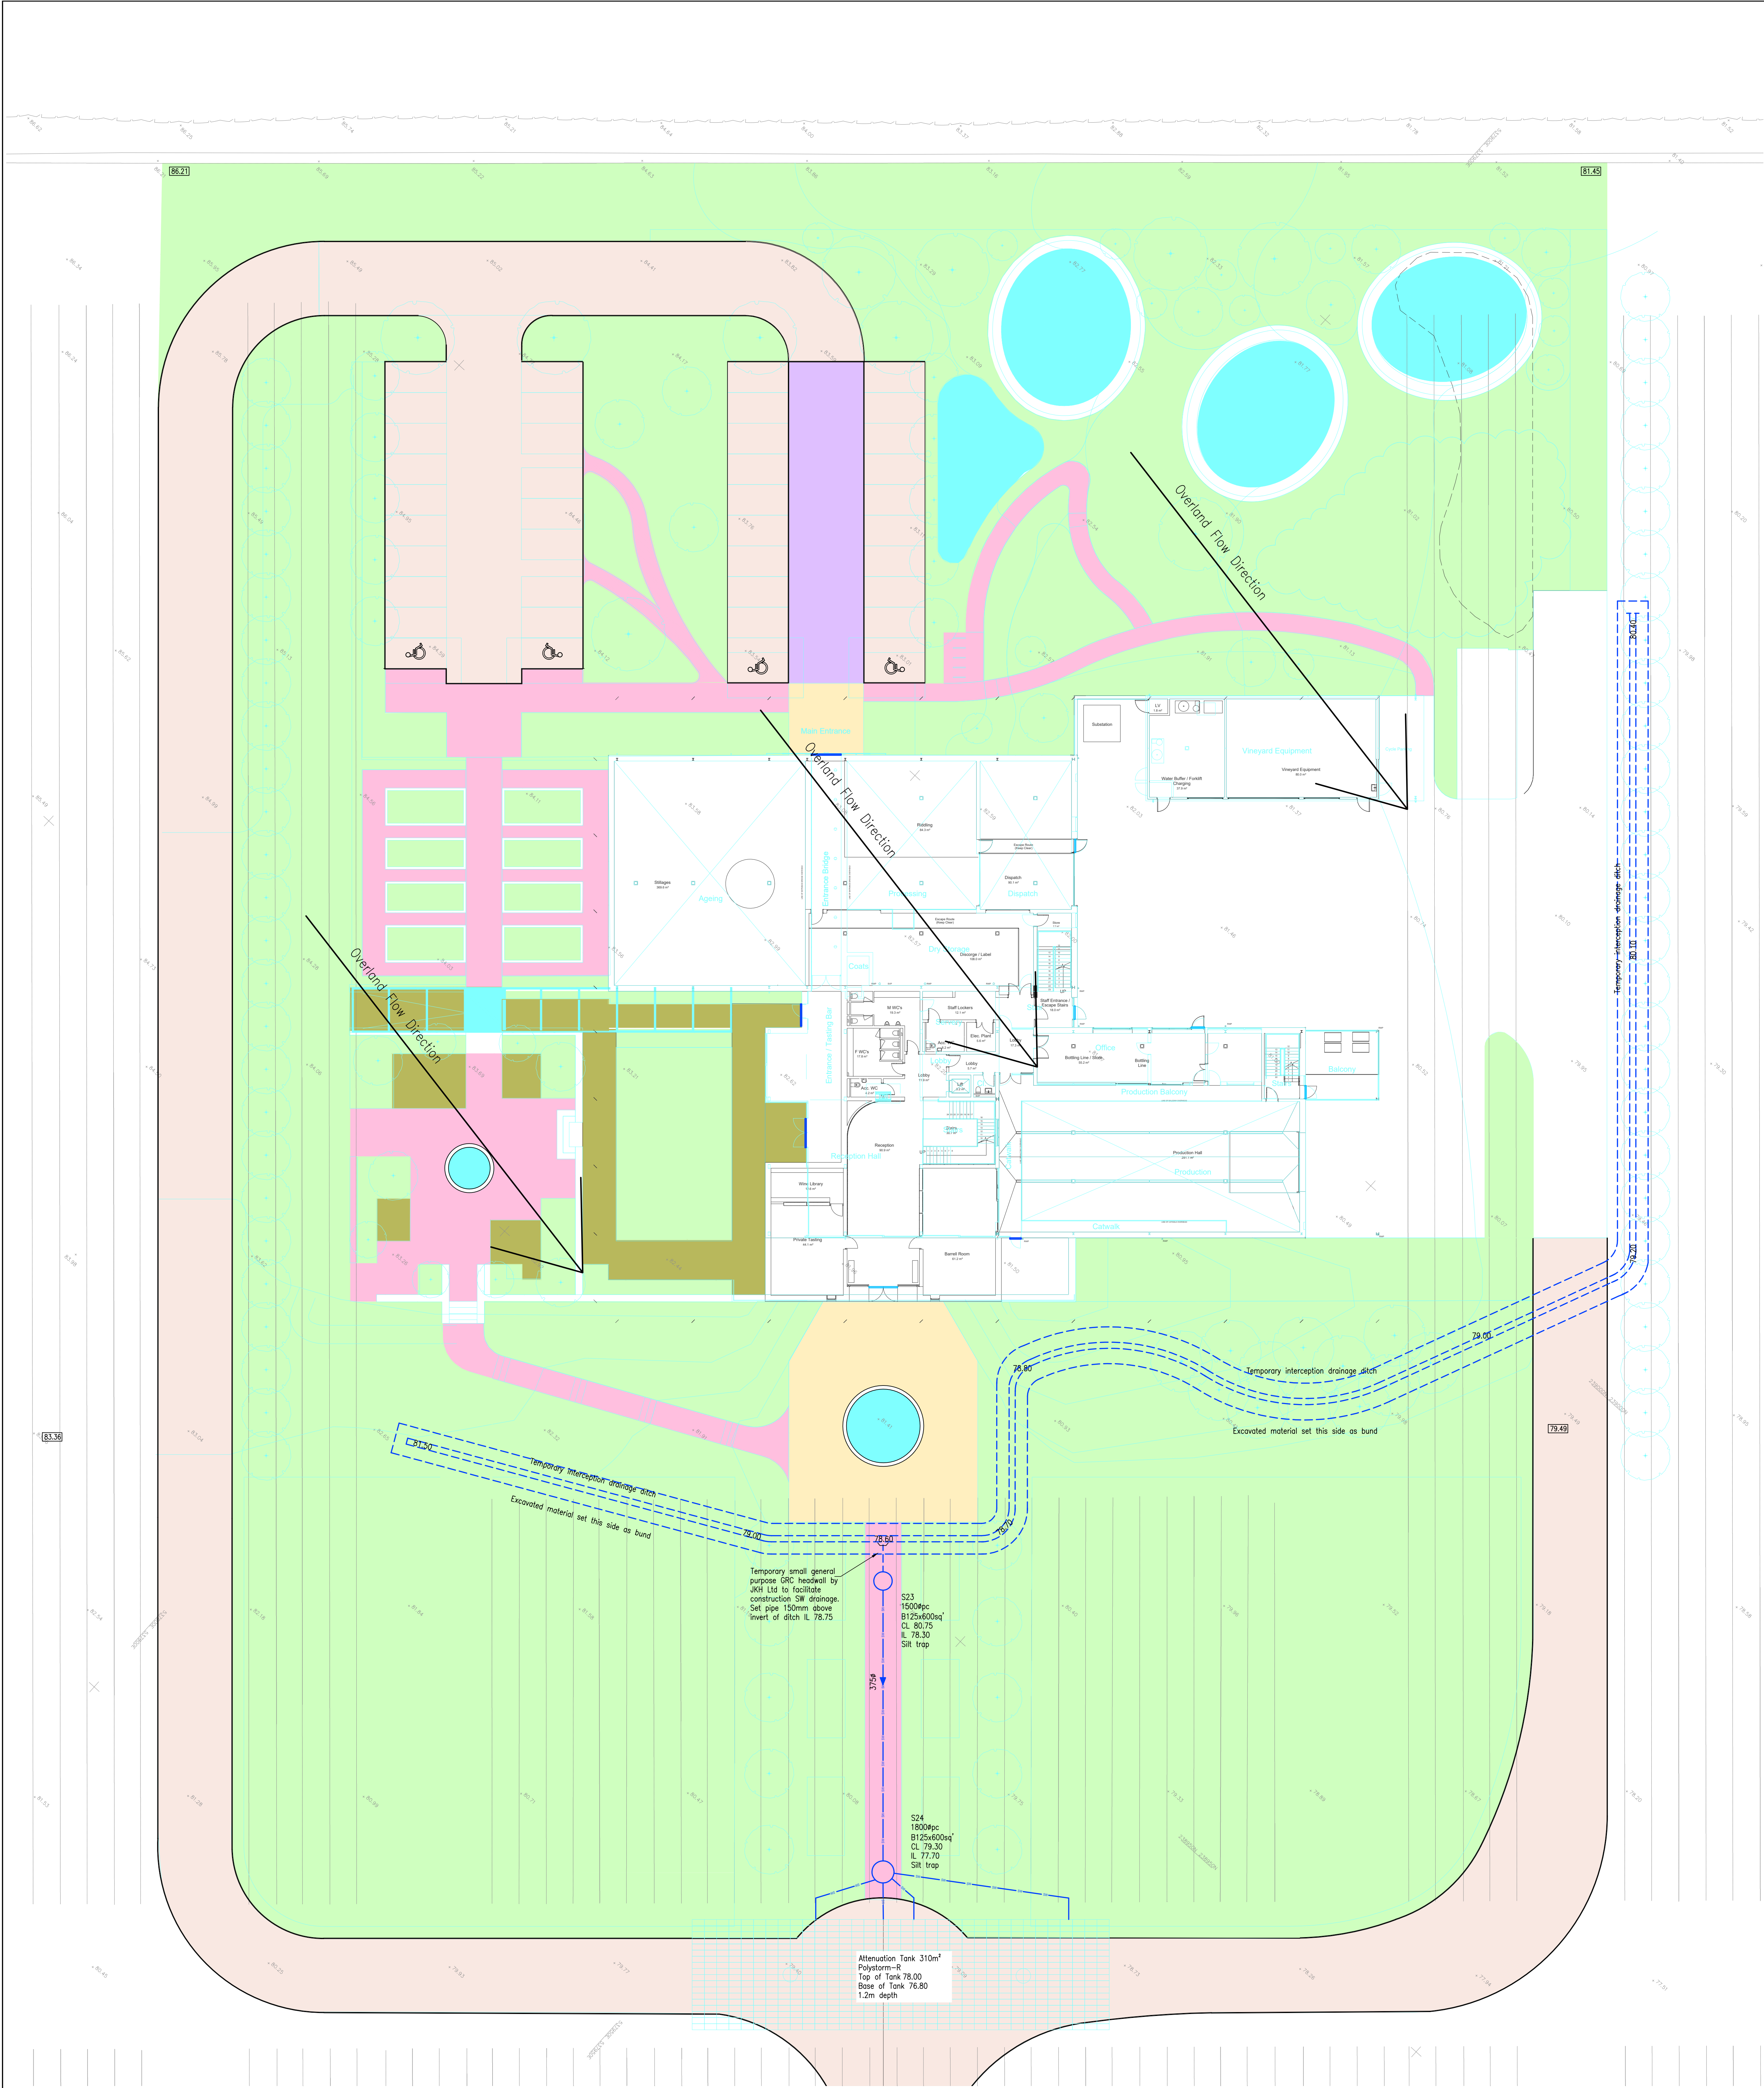

- Works Sequence**
- Install infiltration soakaway and manholes S23&24 plus linking pipework.
 - Dig interception ditch, part of which will form permanent dry swale. Install pipe from ditch to S23
 - Undertake site construction including permanent surface water drainage works.
 - Backfill ditches upon completion of works.
- Temporary Drainage Maintenance**
(by GE Construct Ltd, main contractor)
- Ensure ditch is regularly inspected and cleaned for debris and silt
 - Inspect and de-silt manholes S23&24 regularly (once per month)

---	---	---	---	---
REV	AMENDMENTS	BY	DATE	CHECKED
STATUS				
PLANNING				
PROJECT				
Whiteley Hill Winery				
CLIENT				
Newsells Park Estate				
ARCHITECT				
Designcubed				
TITLE				
Temporary Construction Drainage				
Job No.		DATE		
1315		02/05/2024		
DRAWING No.		SCALE		
103		1:2000AD		
		DRAWN		
		LC		
		CHECKED		
		SRB		
SOLUTION				
CONSULTING CIVIL & STRUCTURAL ENGINEERS				
HAWTHORNE HOUSE, COWARDS LANE, CODICOTE, HERTFORDSHIRE, SG4 8UN				
TELEPHONE: 01438 920110, MOB: 07903 162414				
E-mail: enquiries@solution.co.uk				