


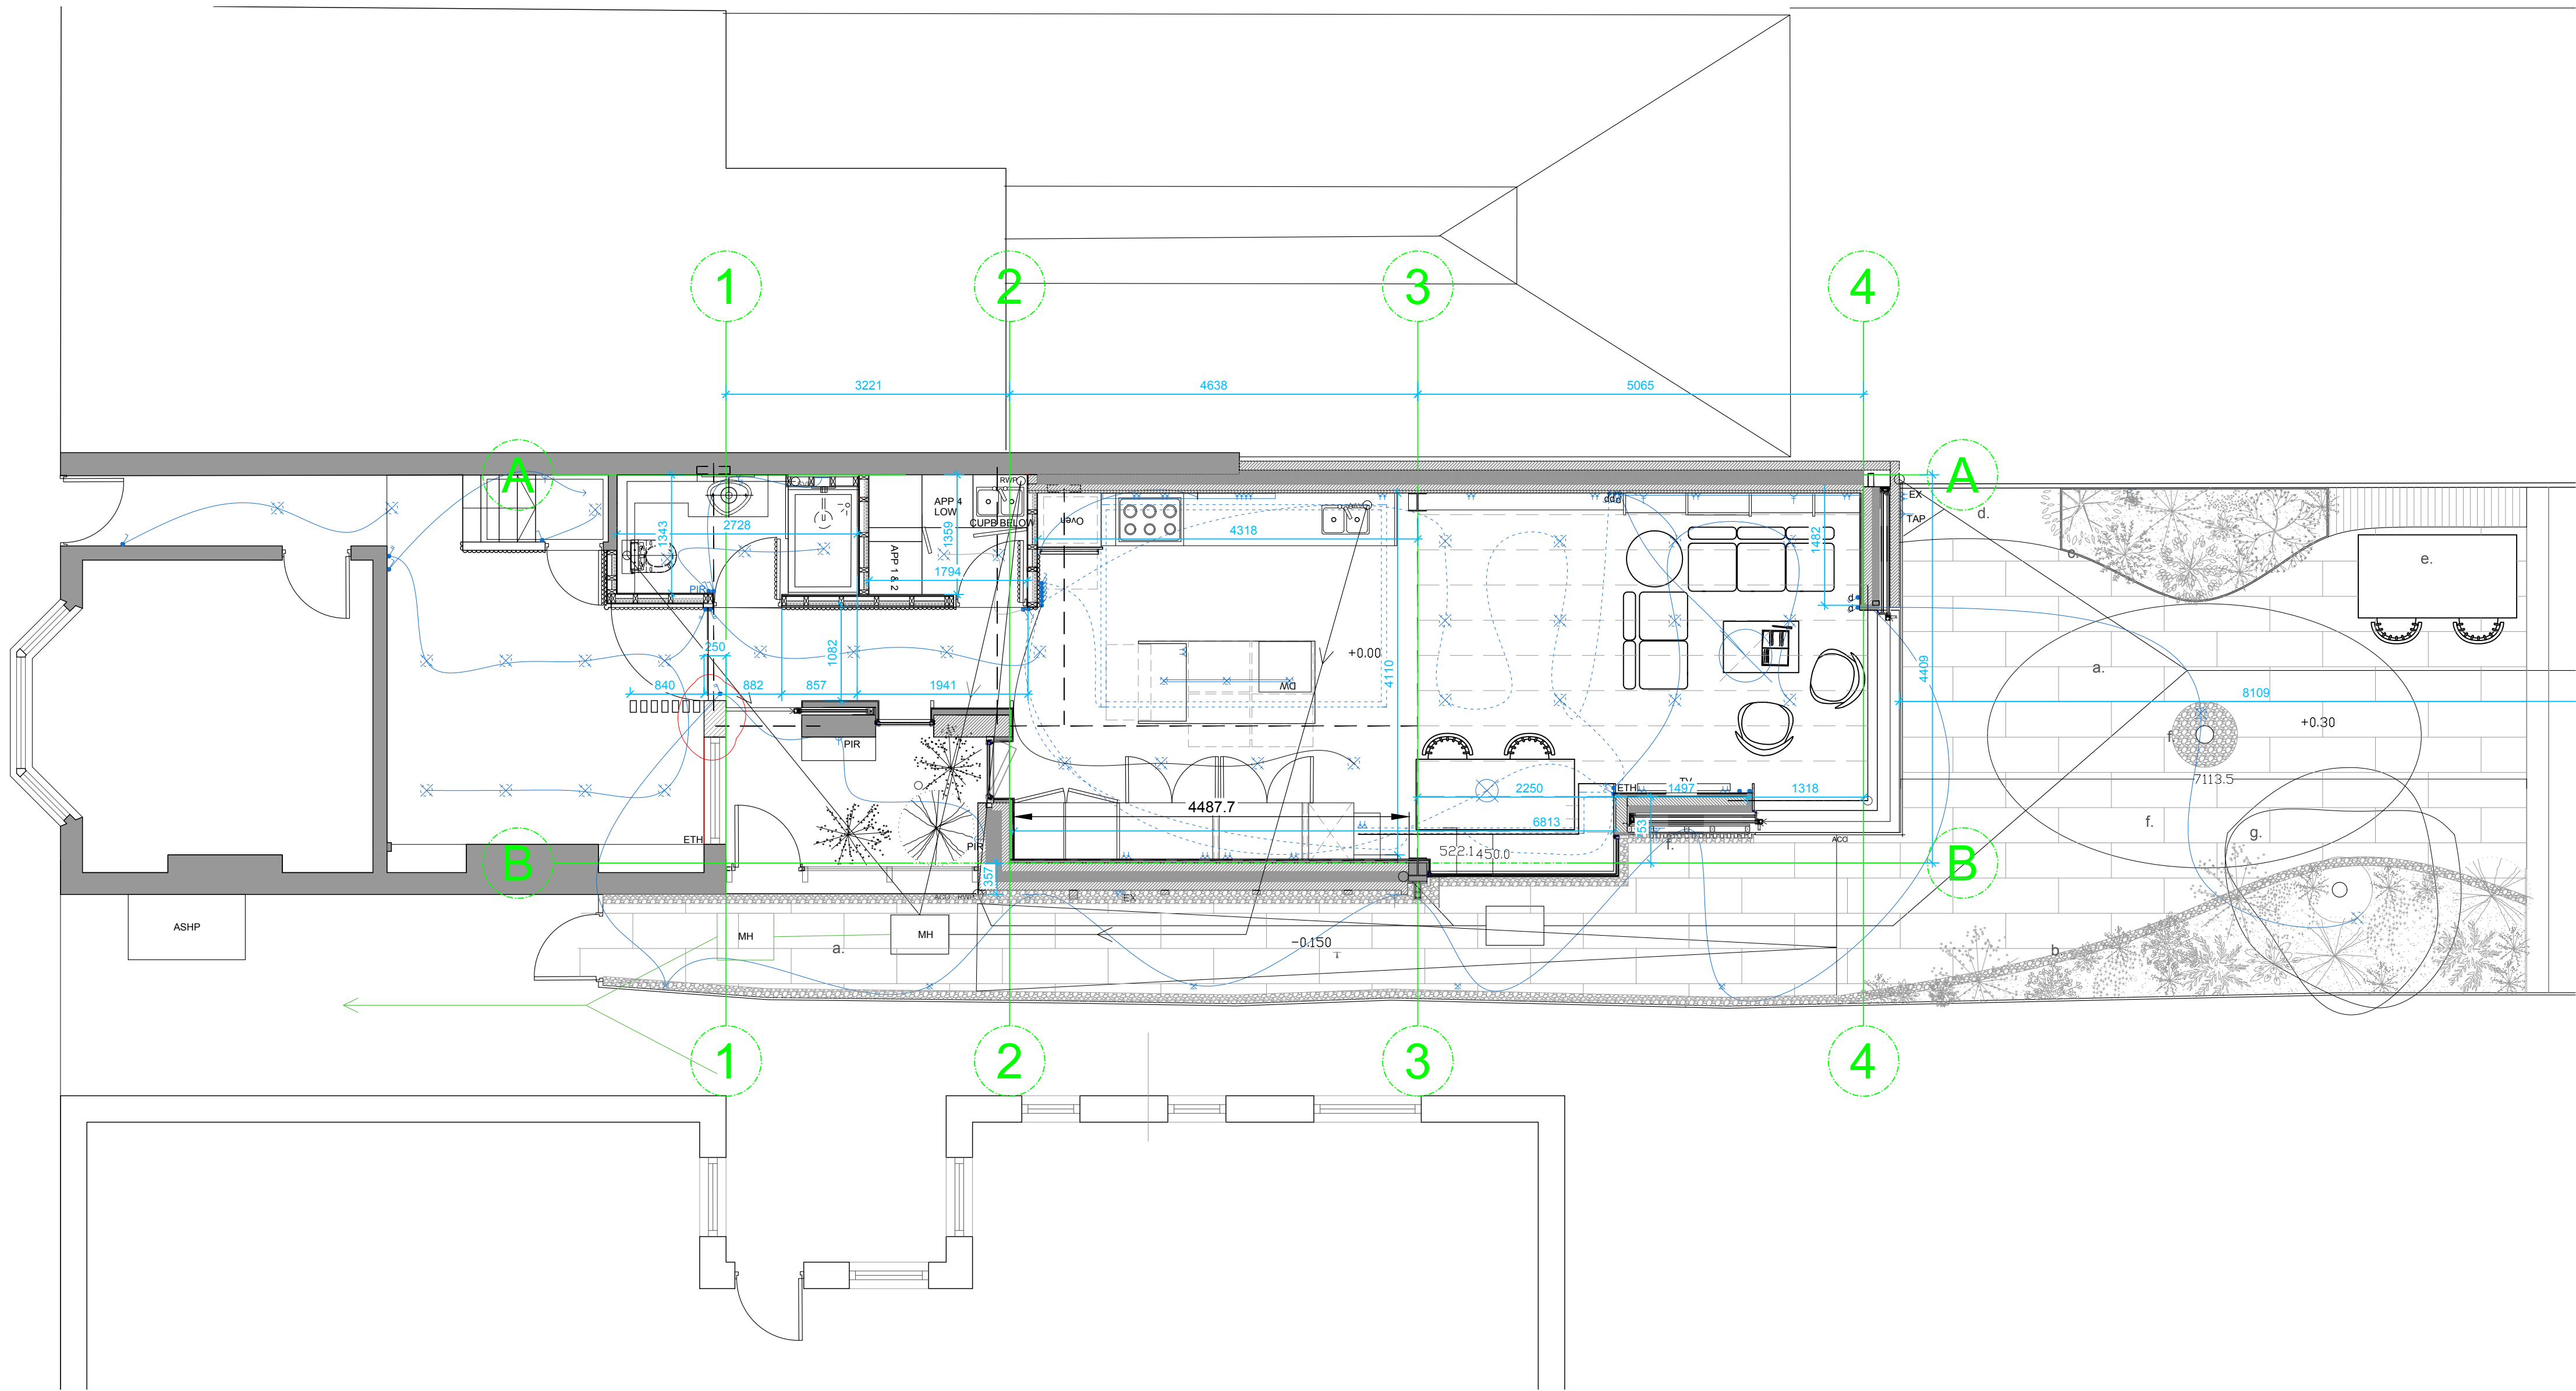

Notes:

- a. Permeable Paving
- b. Aluminium planter (Colour to match RAL of exterior cladding)
- c. Raised Aluminium planter (Colour to match RAL of exterior cladding)
- d. Outdoor Kitchen
- e. Outdoor Dining Area
- f. Gravel Edging
- g. Stone Stepping Stones