



Proposed Site Plan as Approved

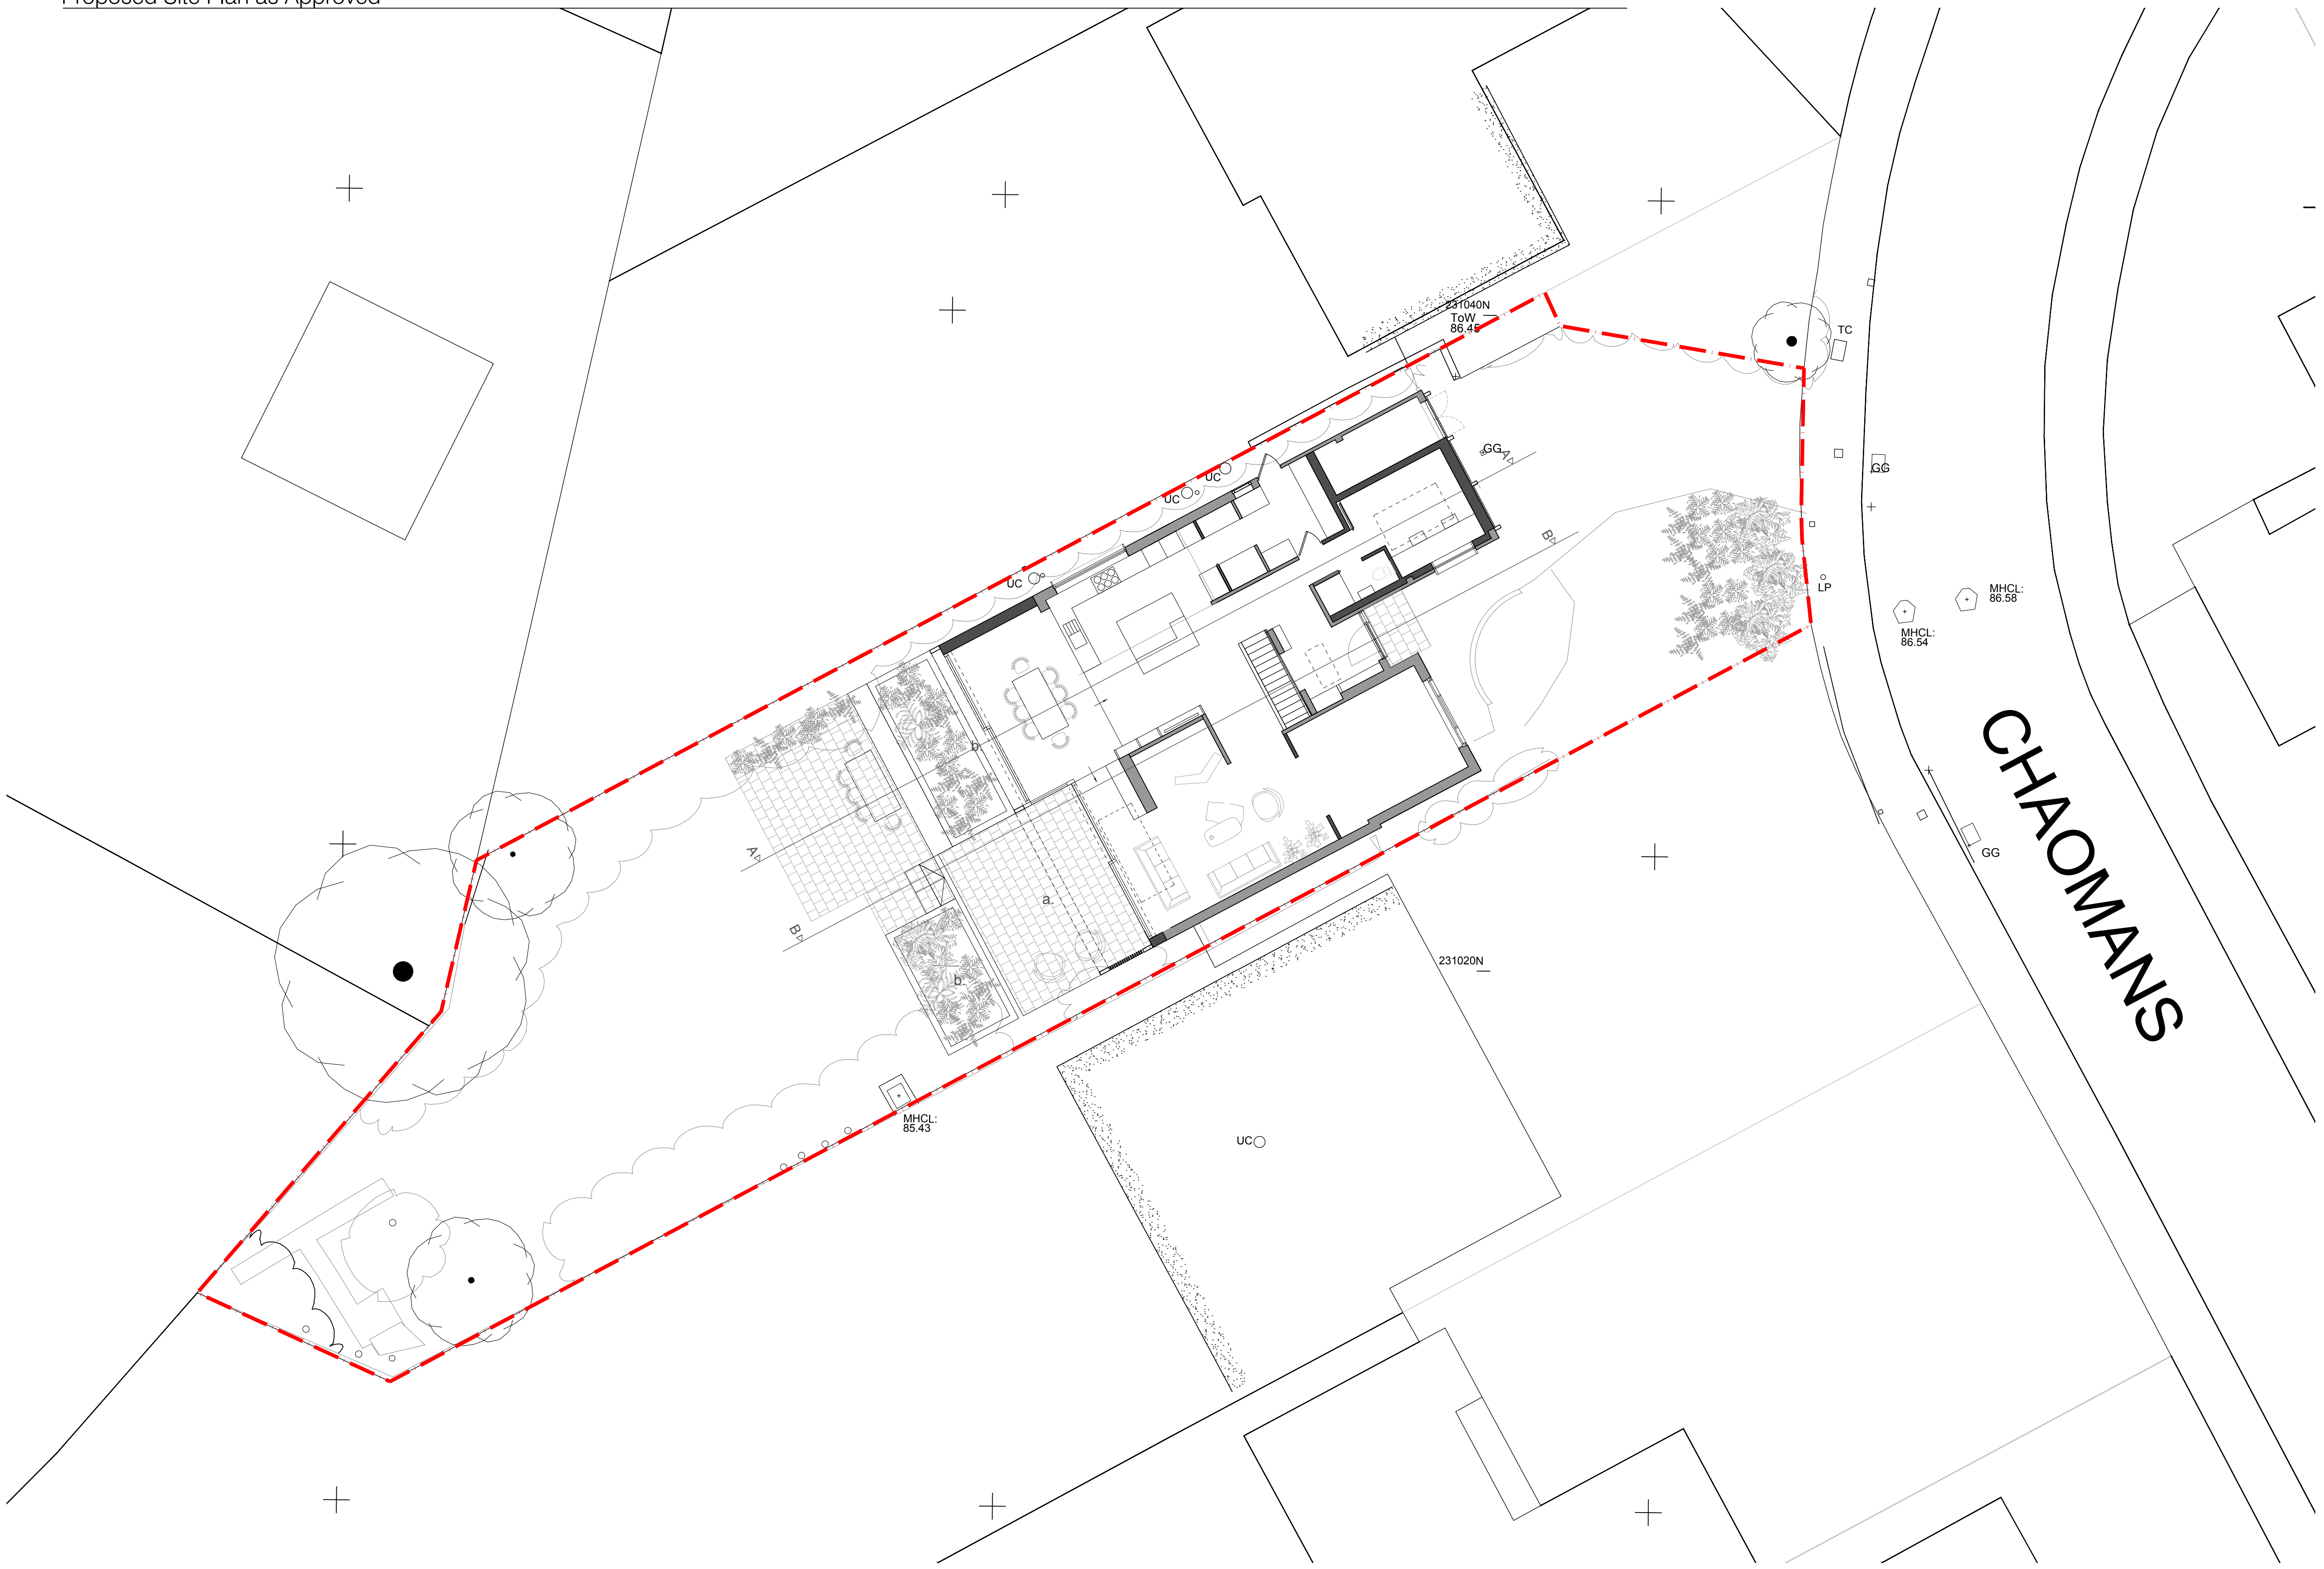


Proposed Site Plan as Proposed

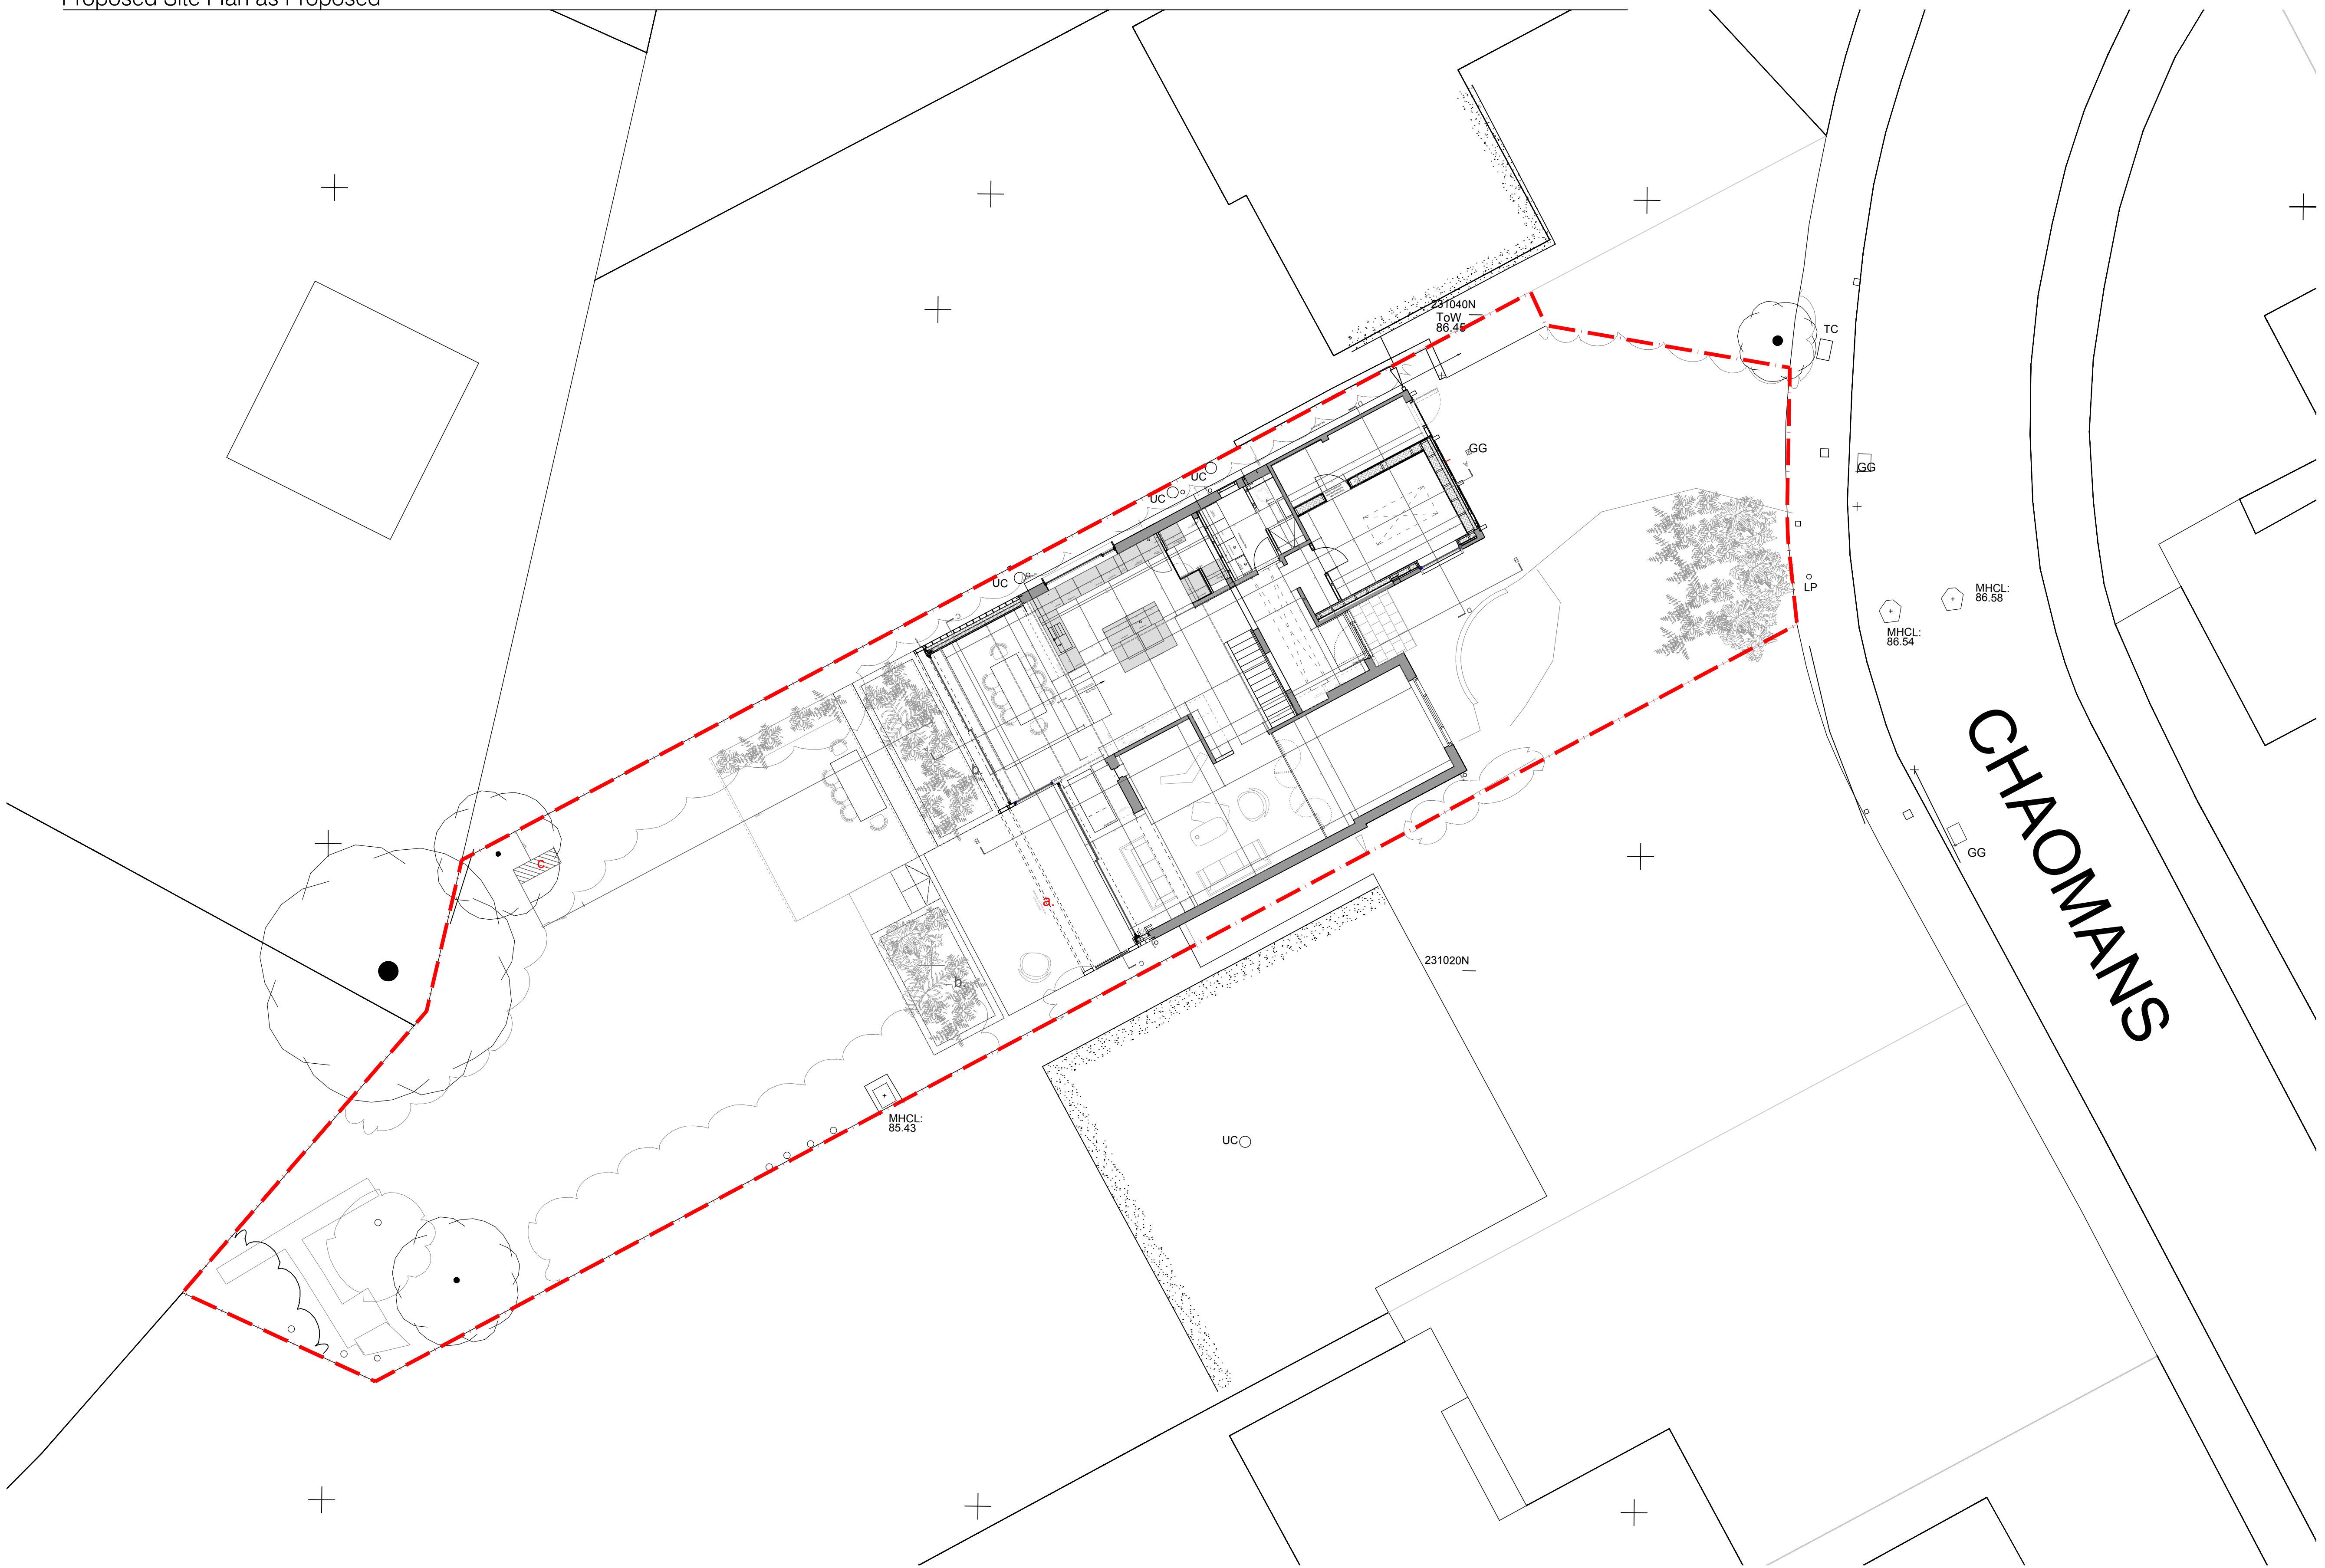

Notes:

- Existing boundary
- a. Brick terrace / timber decking terrace
- b. Raise bed
- c. External ASHP - 1 m away from boundary

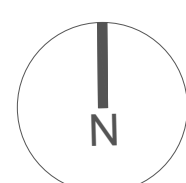

Suite 4a, 30 Bancroft
Hitchin, SG5 1LE
01462 236900
michael@michaelcollinsarchitects.com
www.michaelcollinsarchitects.com

Note: This drawing is copyright

Do not scale from this drawing
Note: to be read in conjunction with Structural Engineers
information, specification and drawings

All setting out dimensions to be checked on site by
contractor and any discrepancies to be noted ASAP.
Windows, steelwork, to be site sized.

All sundry work not shown to be undertaken in accordance
with the British Standards.

Note: This drawing is not a deed plan.

Michael Collins Architect LLP

6 Chaomans Letchworth

188 Site Plan as Proposed

Stage: Stage 3
Status: Non-material amendment

005

REVISION Scale
B 1:100@A1