


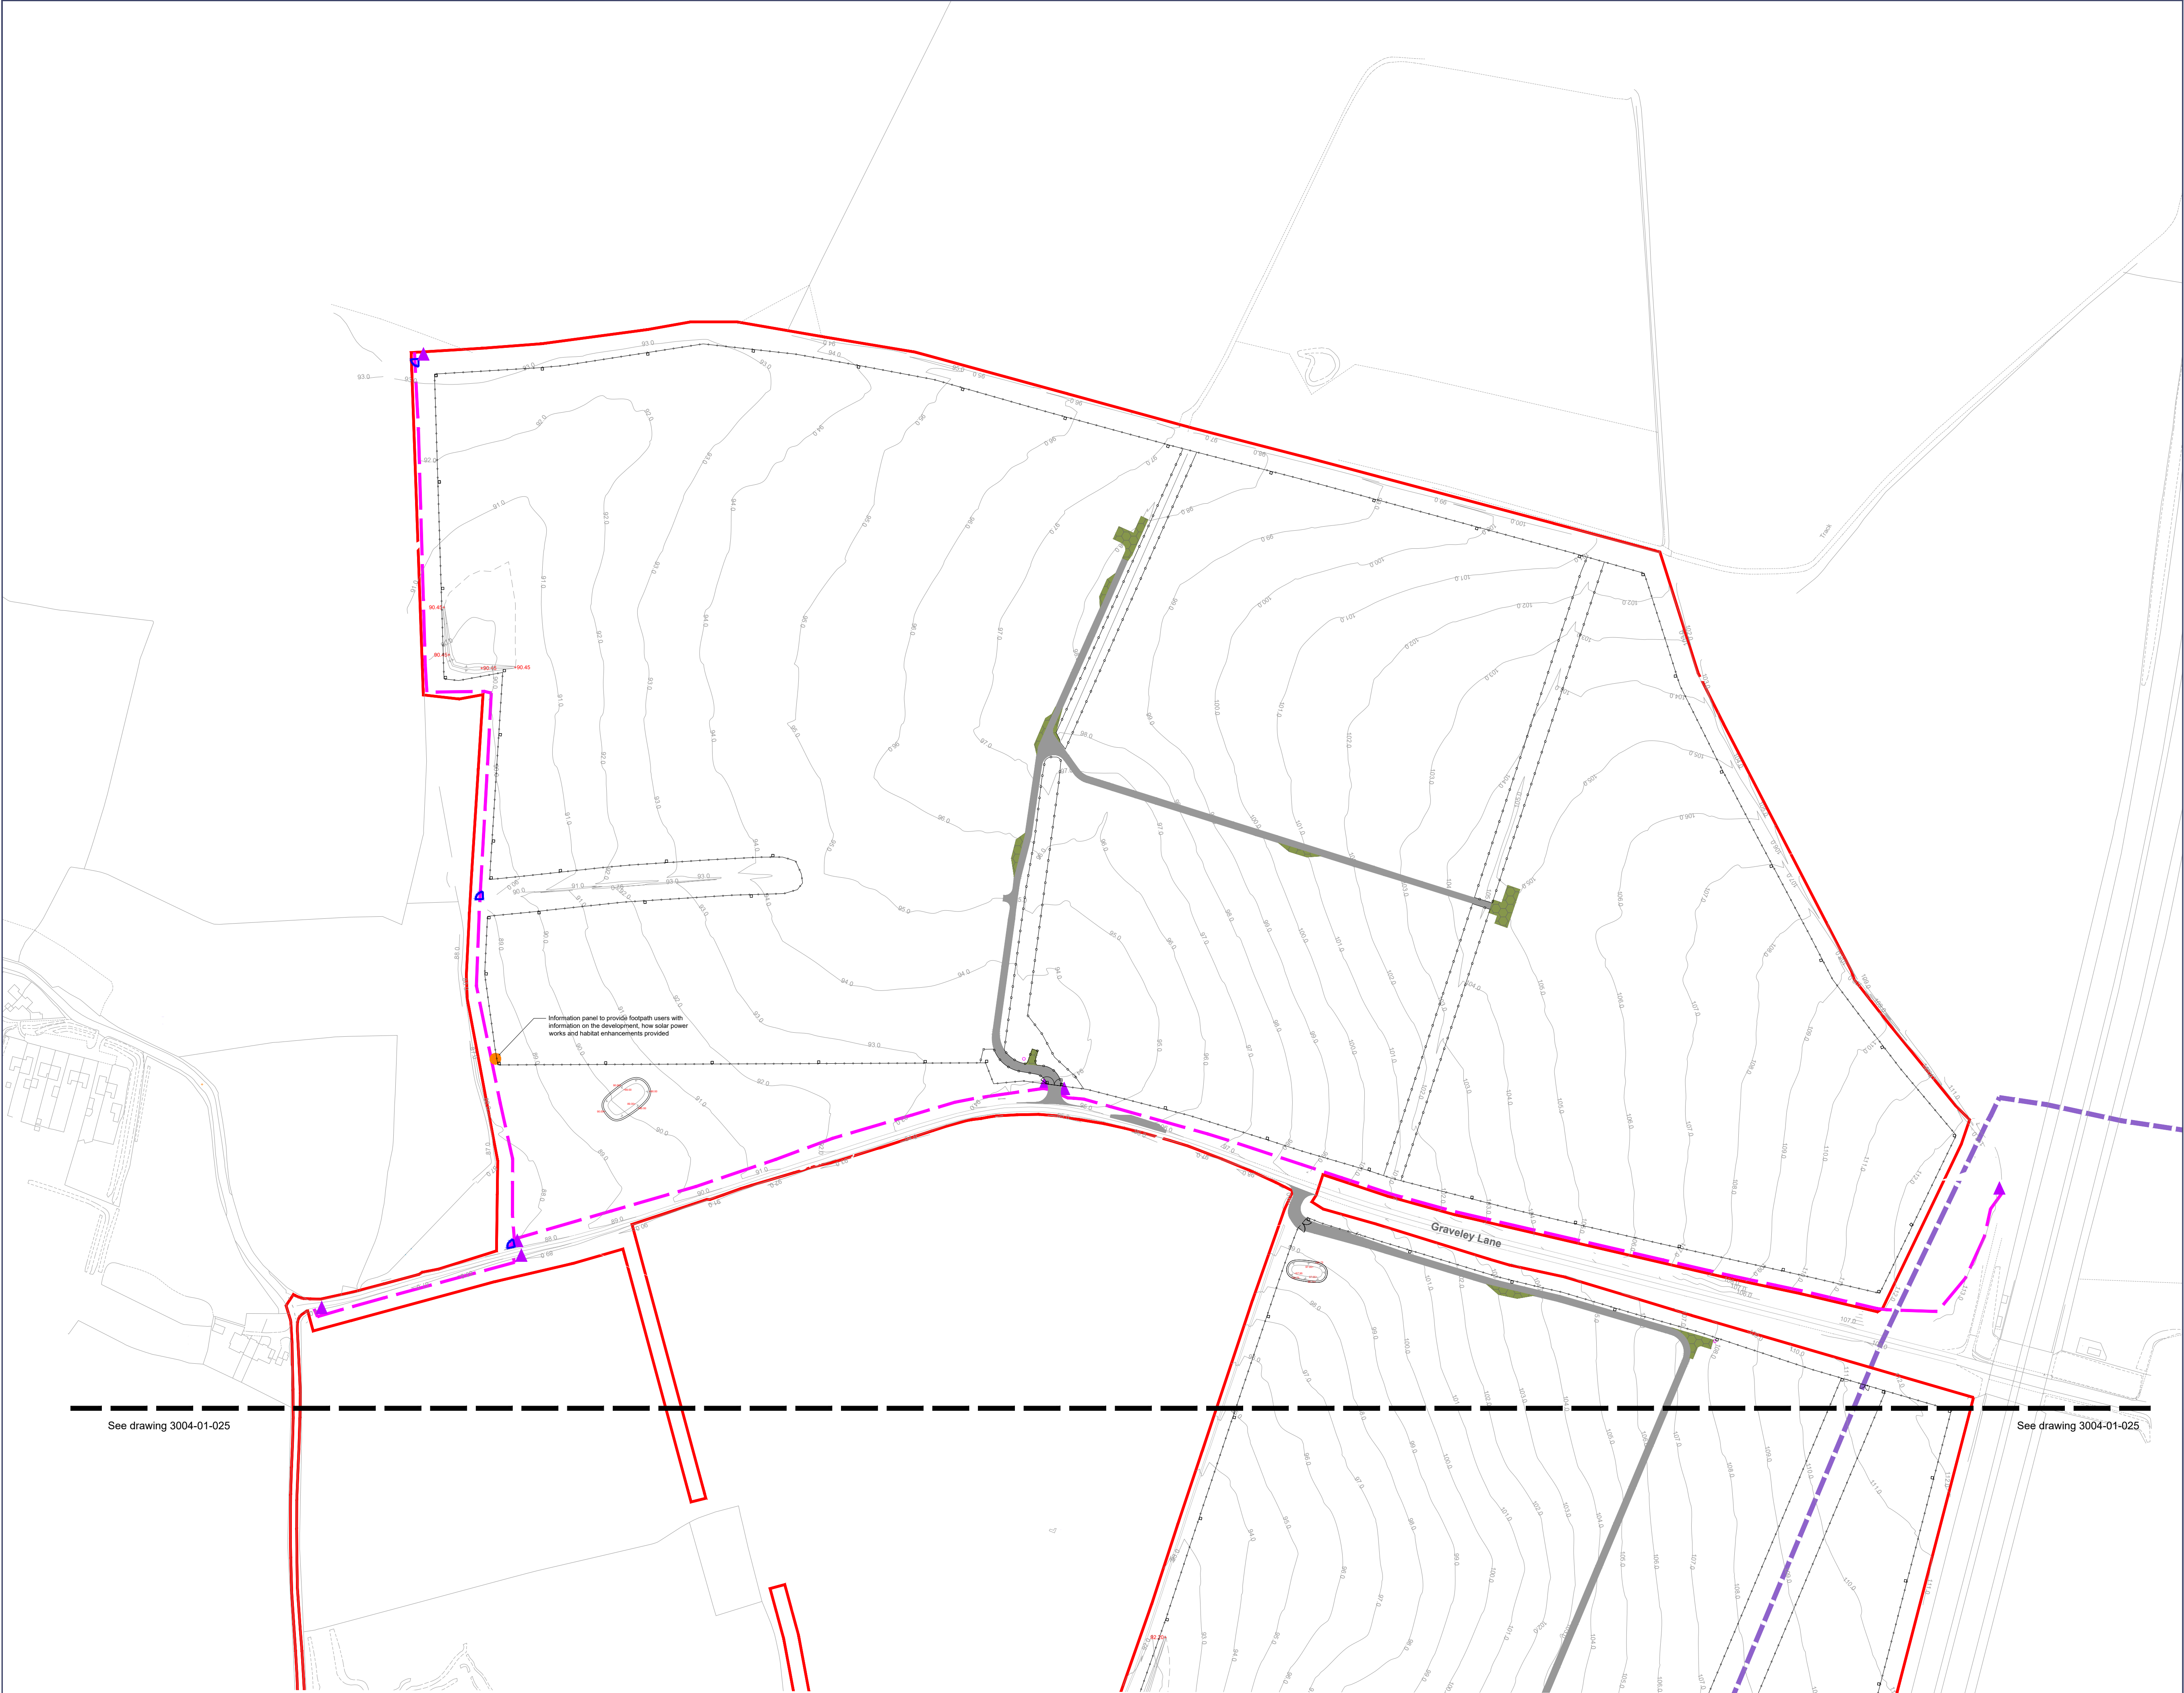

- Site Boundary
- Proposed 4.5m wide crushed stone access track; see dwg no. 3004-01-26
- Permissive footpath; grass surfaced 1.5m wide path
- Proposed 2.1m height deer/stock proof fence; see dwg no. 3004-01-26
- Proposed 2.1m height gate to deer/stock proof fence; see detail dwg no. 3004-01-26
- Proposed 1.2m height stock proof fence; see dwg no. 3004-01-26
- Mobility Timber Kissing Gate, supplied by Jacksons Fencing. Installed to manufacturers recommendations
- Oxford timber Waymarker Post (71007). 150x150mm min. 900mm height above ground. Supplied by Landmark, installation to manufacturer's recommendation
- Aberdeen timber Display Sign (71001B) Face Fixed, A1 panel size. Height min.1500mm above ground level. Supplied by Landmark; installation to manufacturer's recommendation
- Grasscrete or similar turning heads and passing bays, sown with Cotswold Seeds Mix 20 'Herbal' Grazing Ley mix
- Existing below ground gas pipeline
- Fire Hydrant
- Existing Contours/Levels retained
- Proposed Levels

Note:
No existing or proposed services will be affected by the proposed landscape works.
For soft landscaping proposals see drawings 3004-01-020 to 023.
For landscape details see drawing 3004-01-026.

0344 8700 007
axis.co.uk

Client

AGR

Project

Priory Farm Solar Array

Drawing Title

Hard Landscape Proposals
Sheet 1 of 2

Scale

1:2000 @A1

Date

June 2024

Dwg no

3004-01-024

Status

For Planning

Drawn

NG

Checked

HW

Rev

L

This drawing is the copyright of AXIS P.E.D Limited and may not be loaned, copied or reproduced in any way - or used for any offer, quote, tender or construction purposes without written consent of the company to do so. Follow any figured dimensions - do not scale for construction purposes. If in doubt ask.