


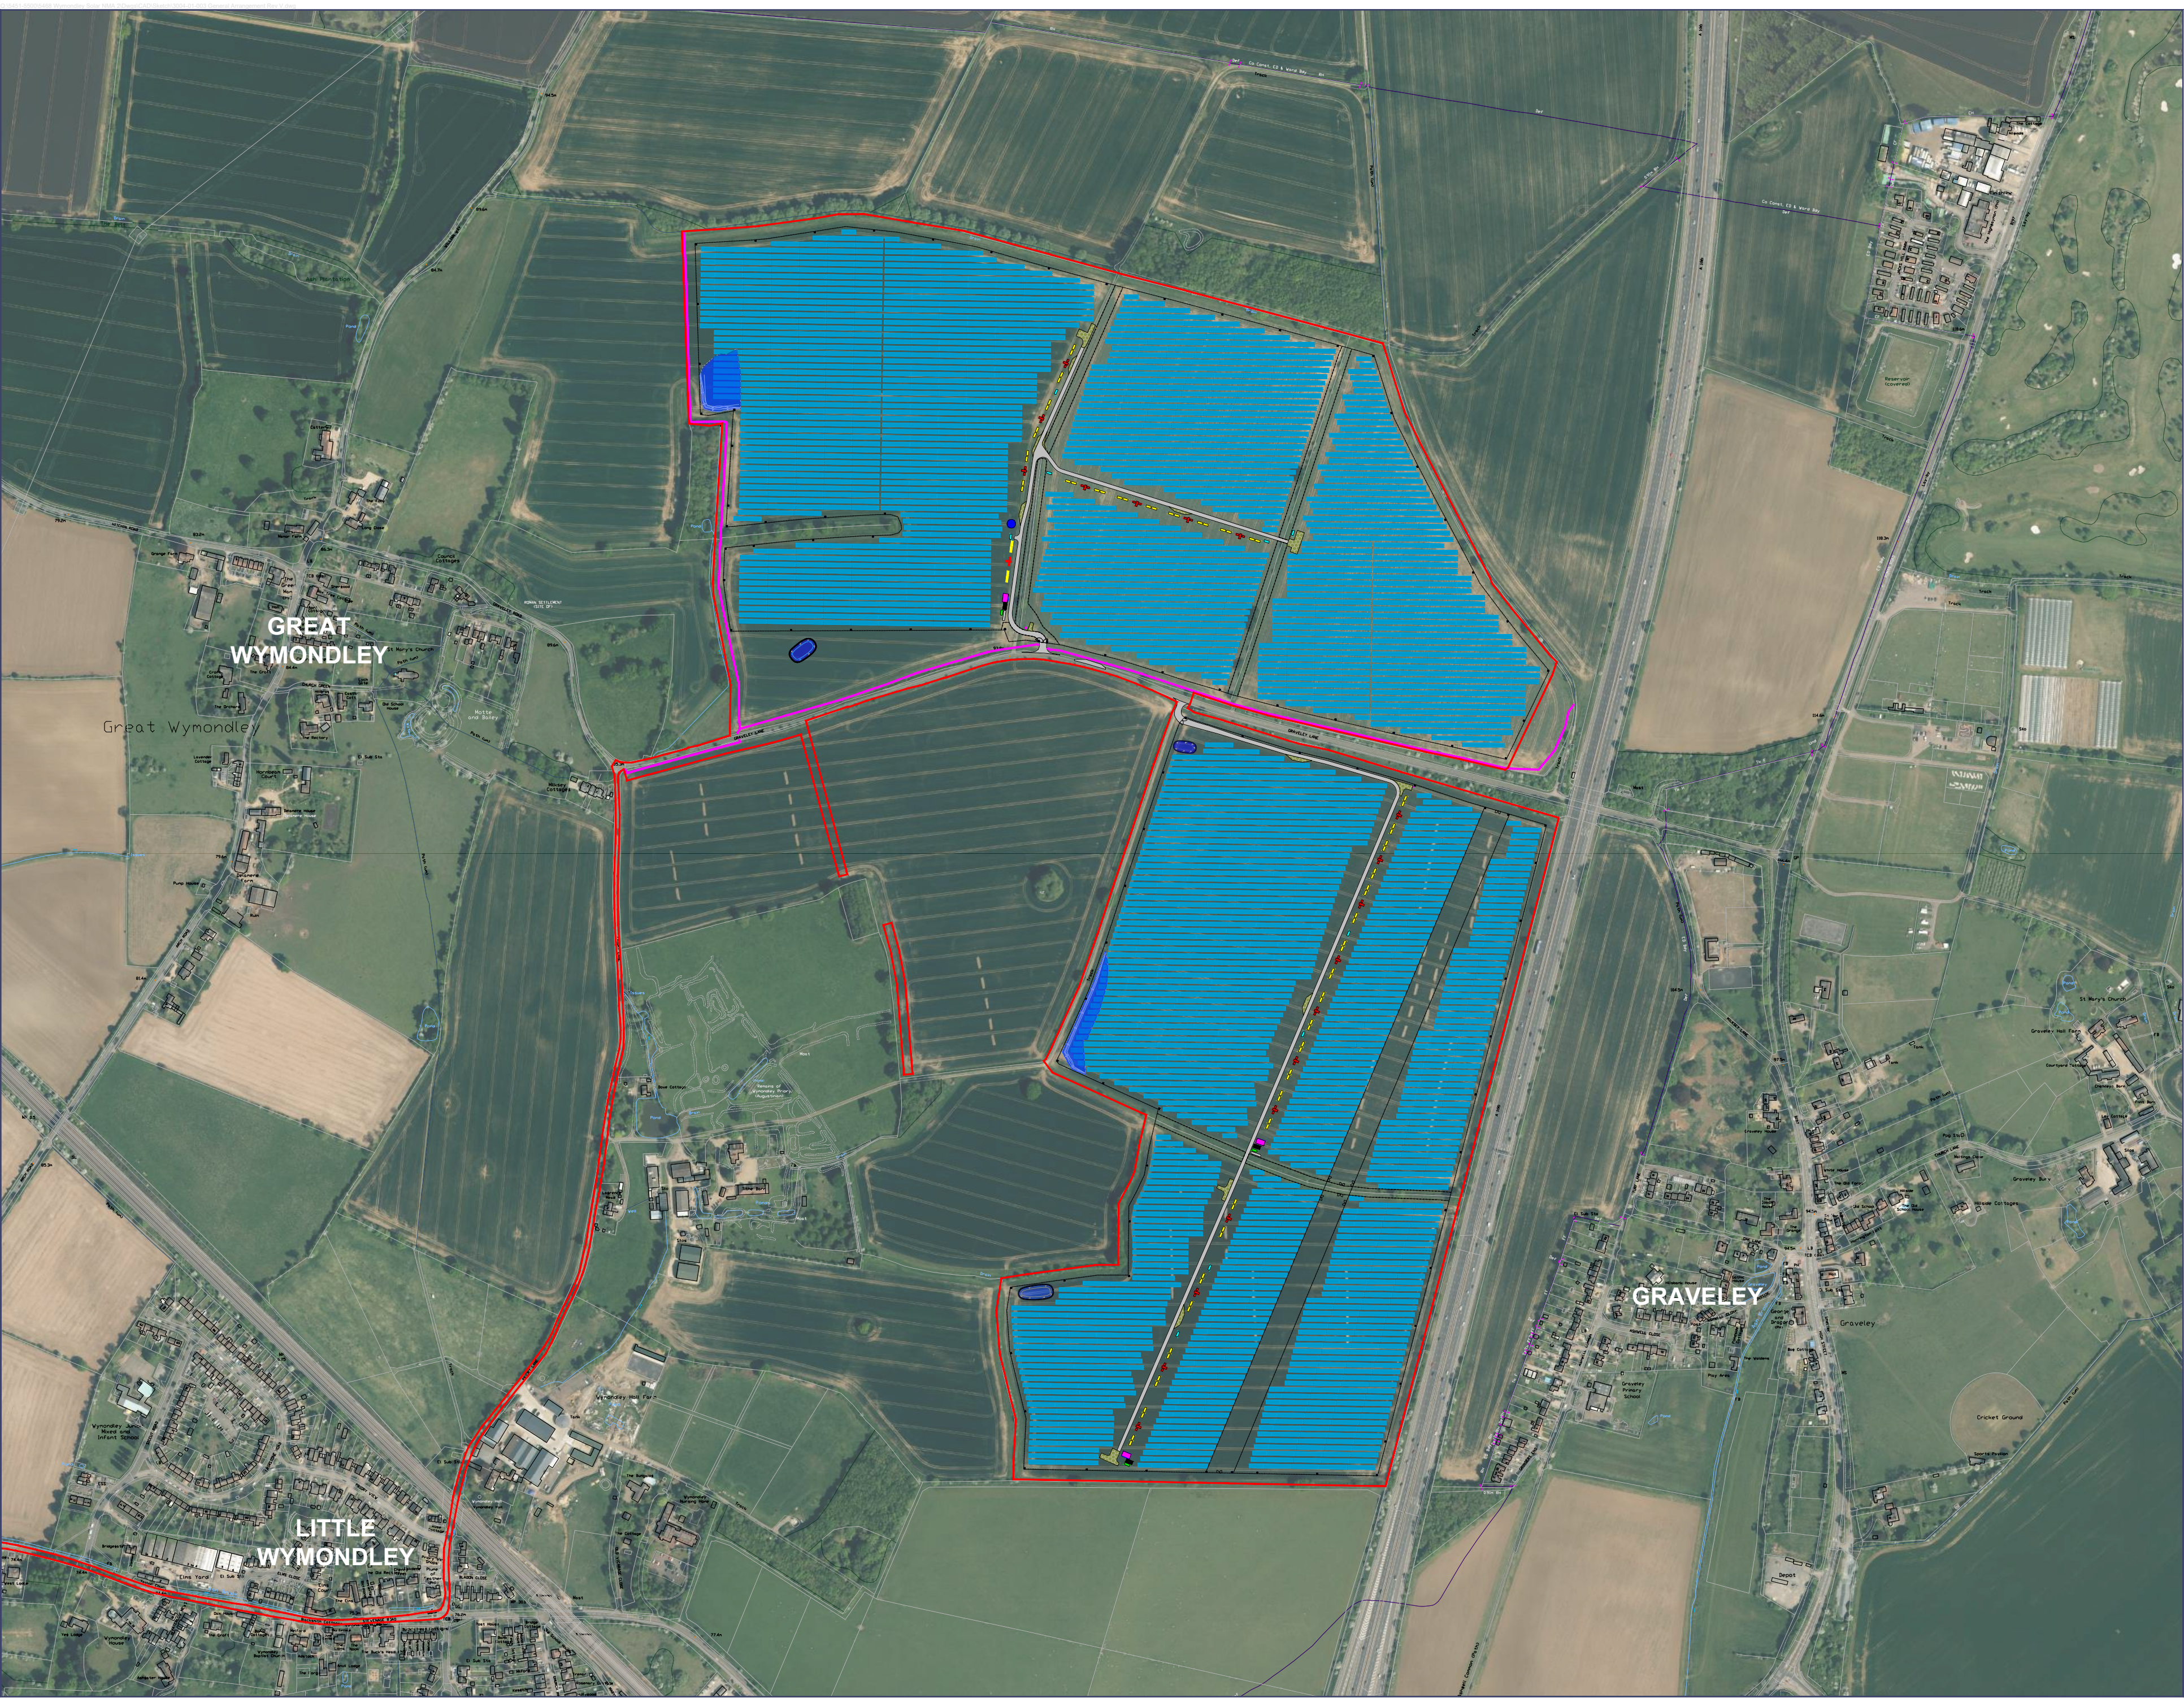

- Site Boundary
- Photovoltaic Panels
- Solar Transformer
- Inverter / Transformer Station
- Battery Storage Container
- Storage
- Welfare
- Switchgear Building
- Deer / stock fence 2.1m
- Stock fence 1.2m
- Proposed access track
- Permissive Path
- Surface Water Attenuation Basin / Flood Storage Area
- Permeable Grasscrete Turning/Passing Area
- Water Tank
- Water Hydrant
- CCTV
- Harmonic Filters

0344 8700 007
axis.co.uk



Client

AGR

Project

Priory farm Solar Array

Drawing Title

General Arrangement

Scale

1:5000 @A2

Date

January 2026

Dwg no

3004-01-003

Status

--

Drawn

JD

Checked

HW

Rev

V

This drawing is the copyright of AXIS P.E.D Limited and may not be loaned, copied or reproduced in any way - or used for any offer, quote, tender or construction purposes without written consent of the company to do so. Follow any figured dimensions - do not scale for construction purposes. If in doubt ask.