
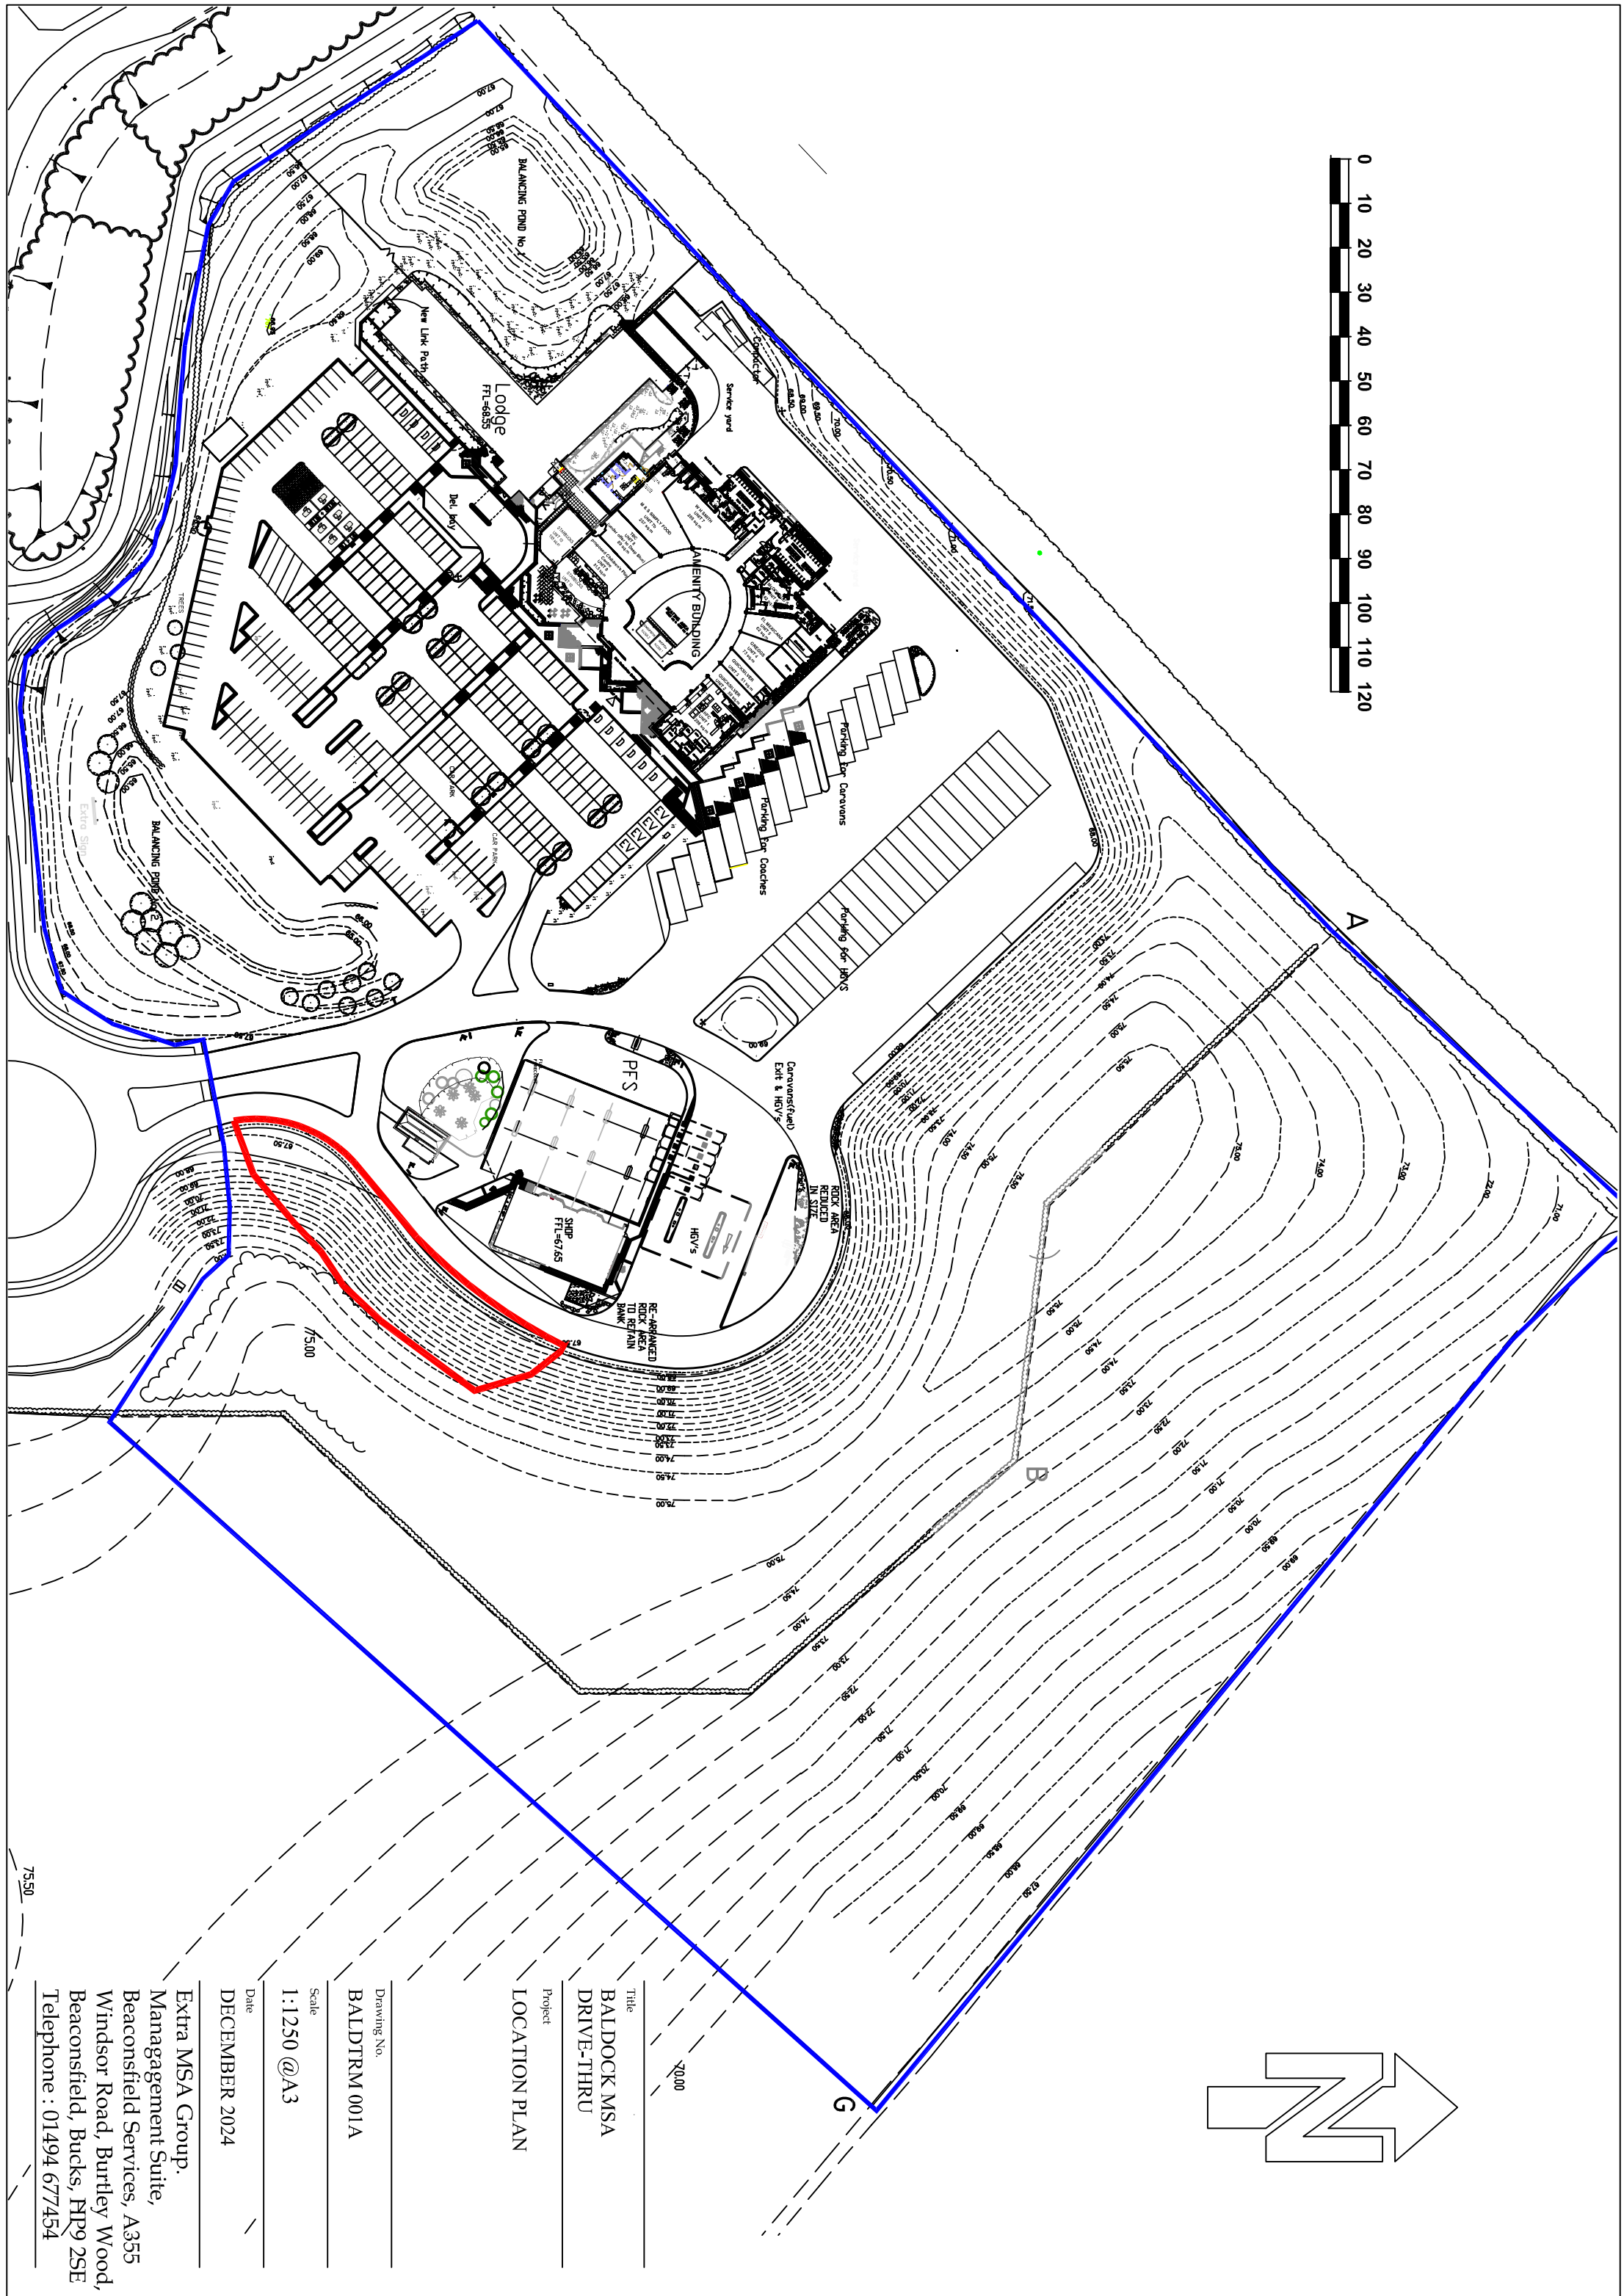


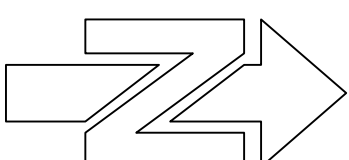

Title
BALDOCK MSA
DRIVE-THRU

Project
LOCATION PLAN

Drawing No.
BALDTRM 001A

Scale
1:1250 @A3

Date
DECEMBER 2024

Extra MSA Group.
Managemement Suite,
Beaconsfield Services, A355
Windsor Road, Burtley Wood,
Beaconsfield, Bucks, MK9 2SE
Telephone : 01494 677454