


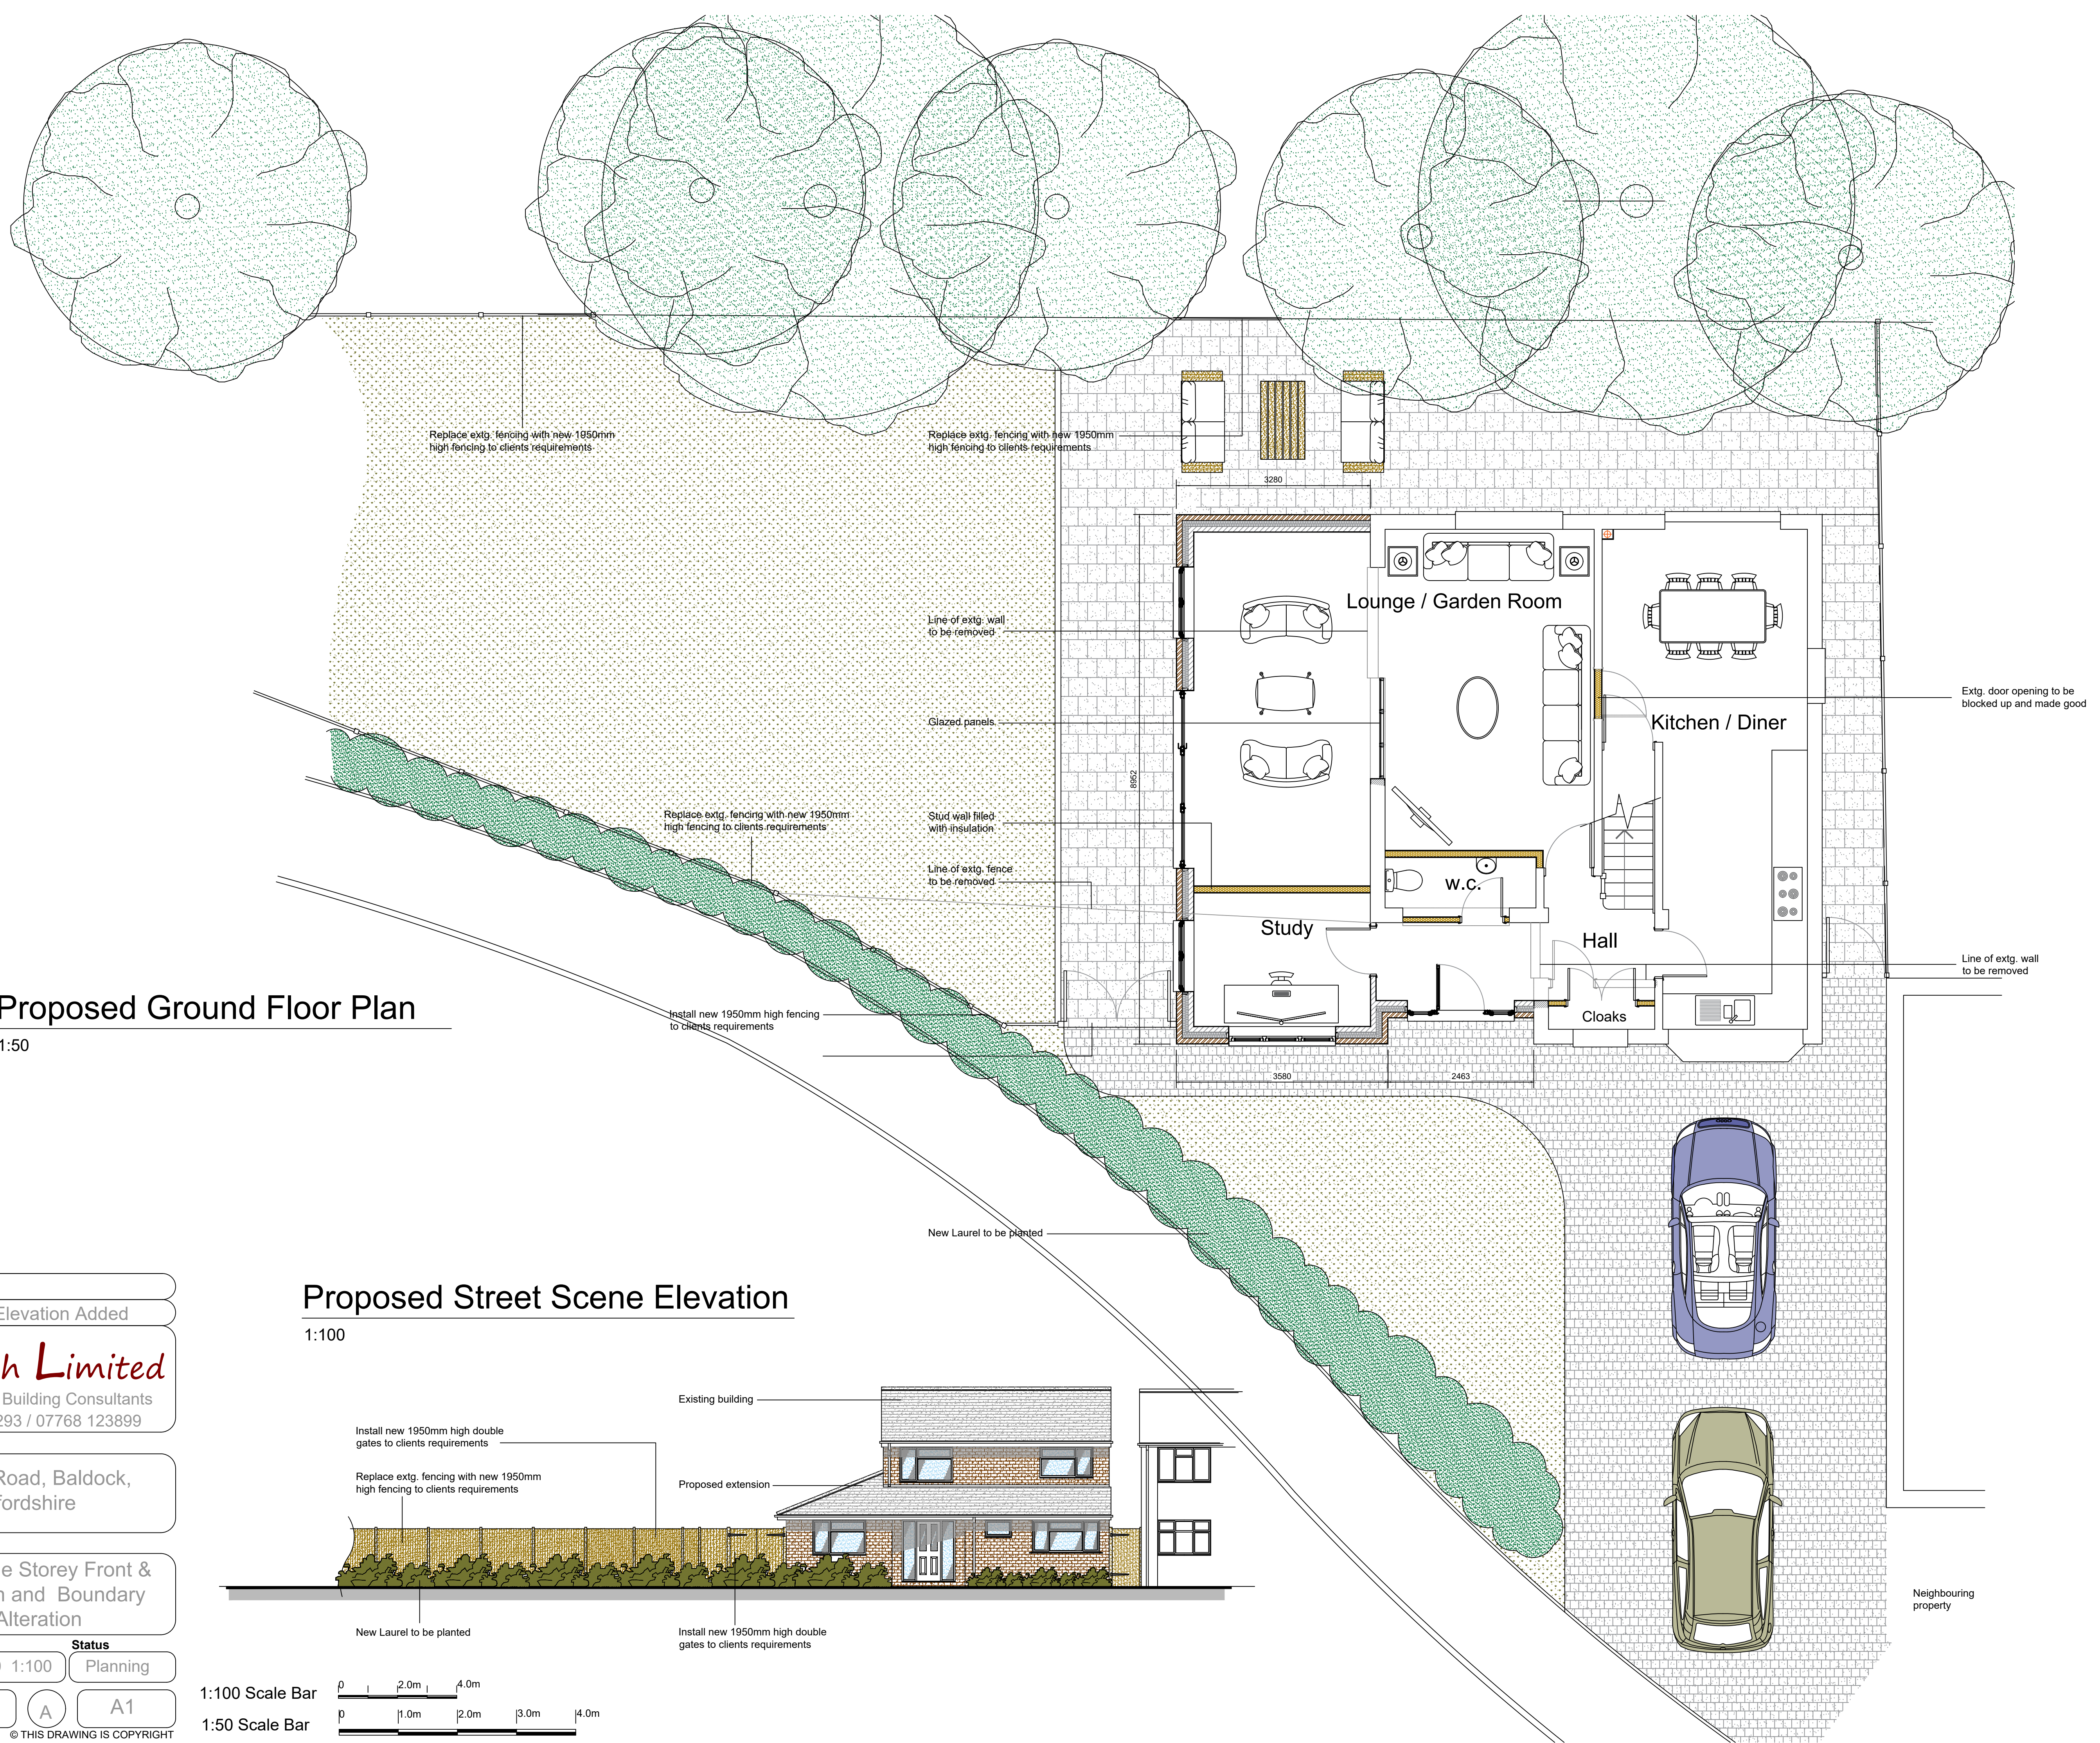

Proposed Ground Floor Plan

1:50

Proposed Street Scene Elevation

1:100

A Street Scene Elevation Added

Architech Limited

Architectural and Building Consultants
Tel. 01462 634293 / 07768 123899

Project

2 Anchor Road, Baldock,
Hertfordshire

Title

Proposed Single Storey Front &
Side Extension and Boundary
Fence Alteration

Date

Sept. 2026

Scale

1:50 1:100

Status

Planning

2026 / 41 / 01

A

A1

© THIS DRAWING IS COPYRIGHT