
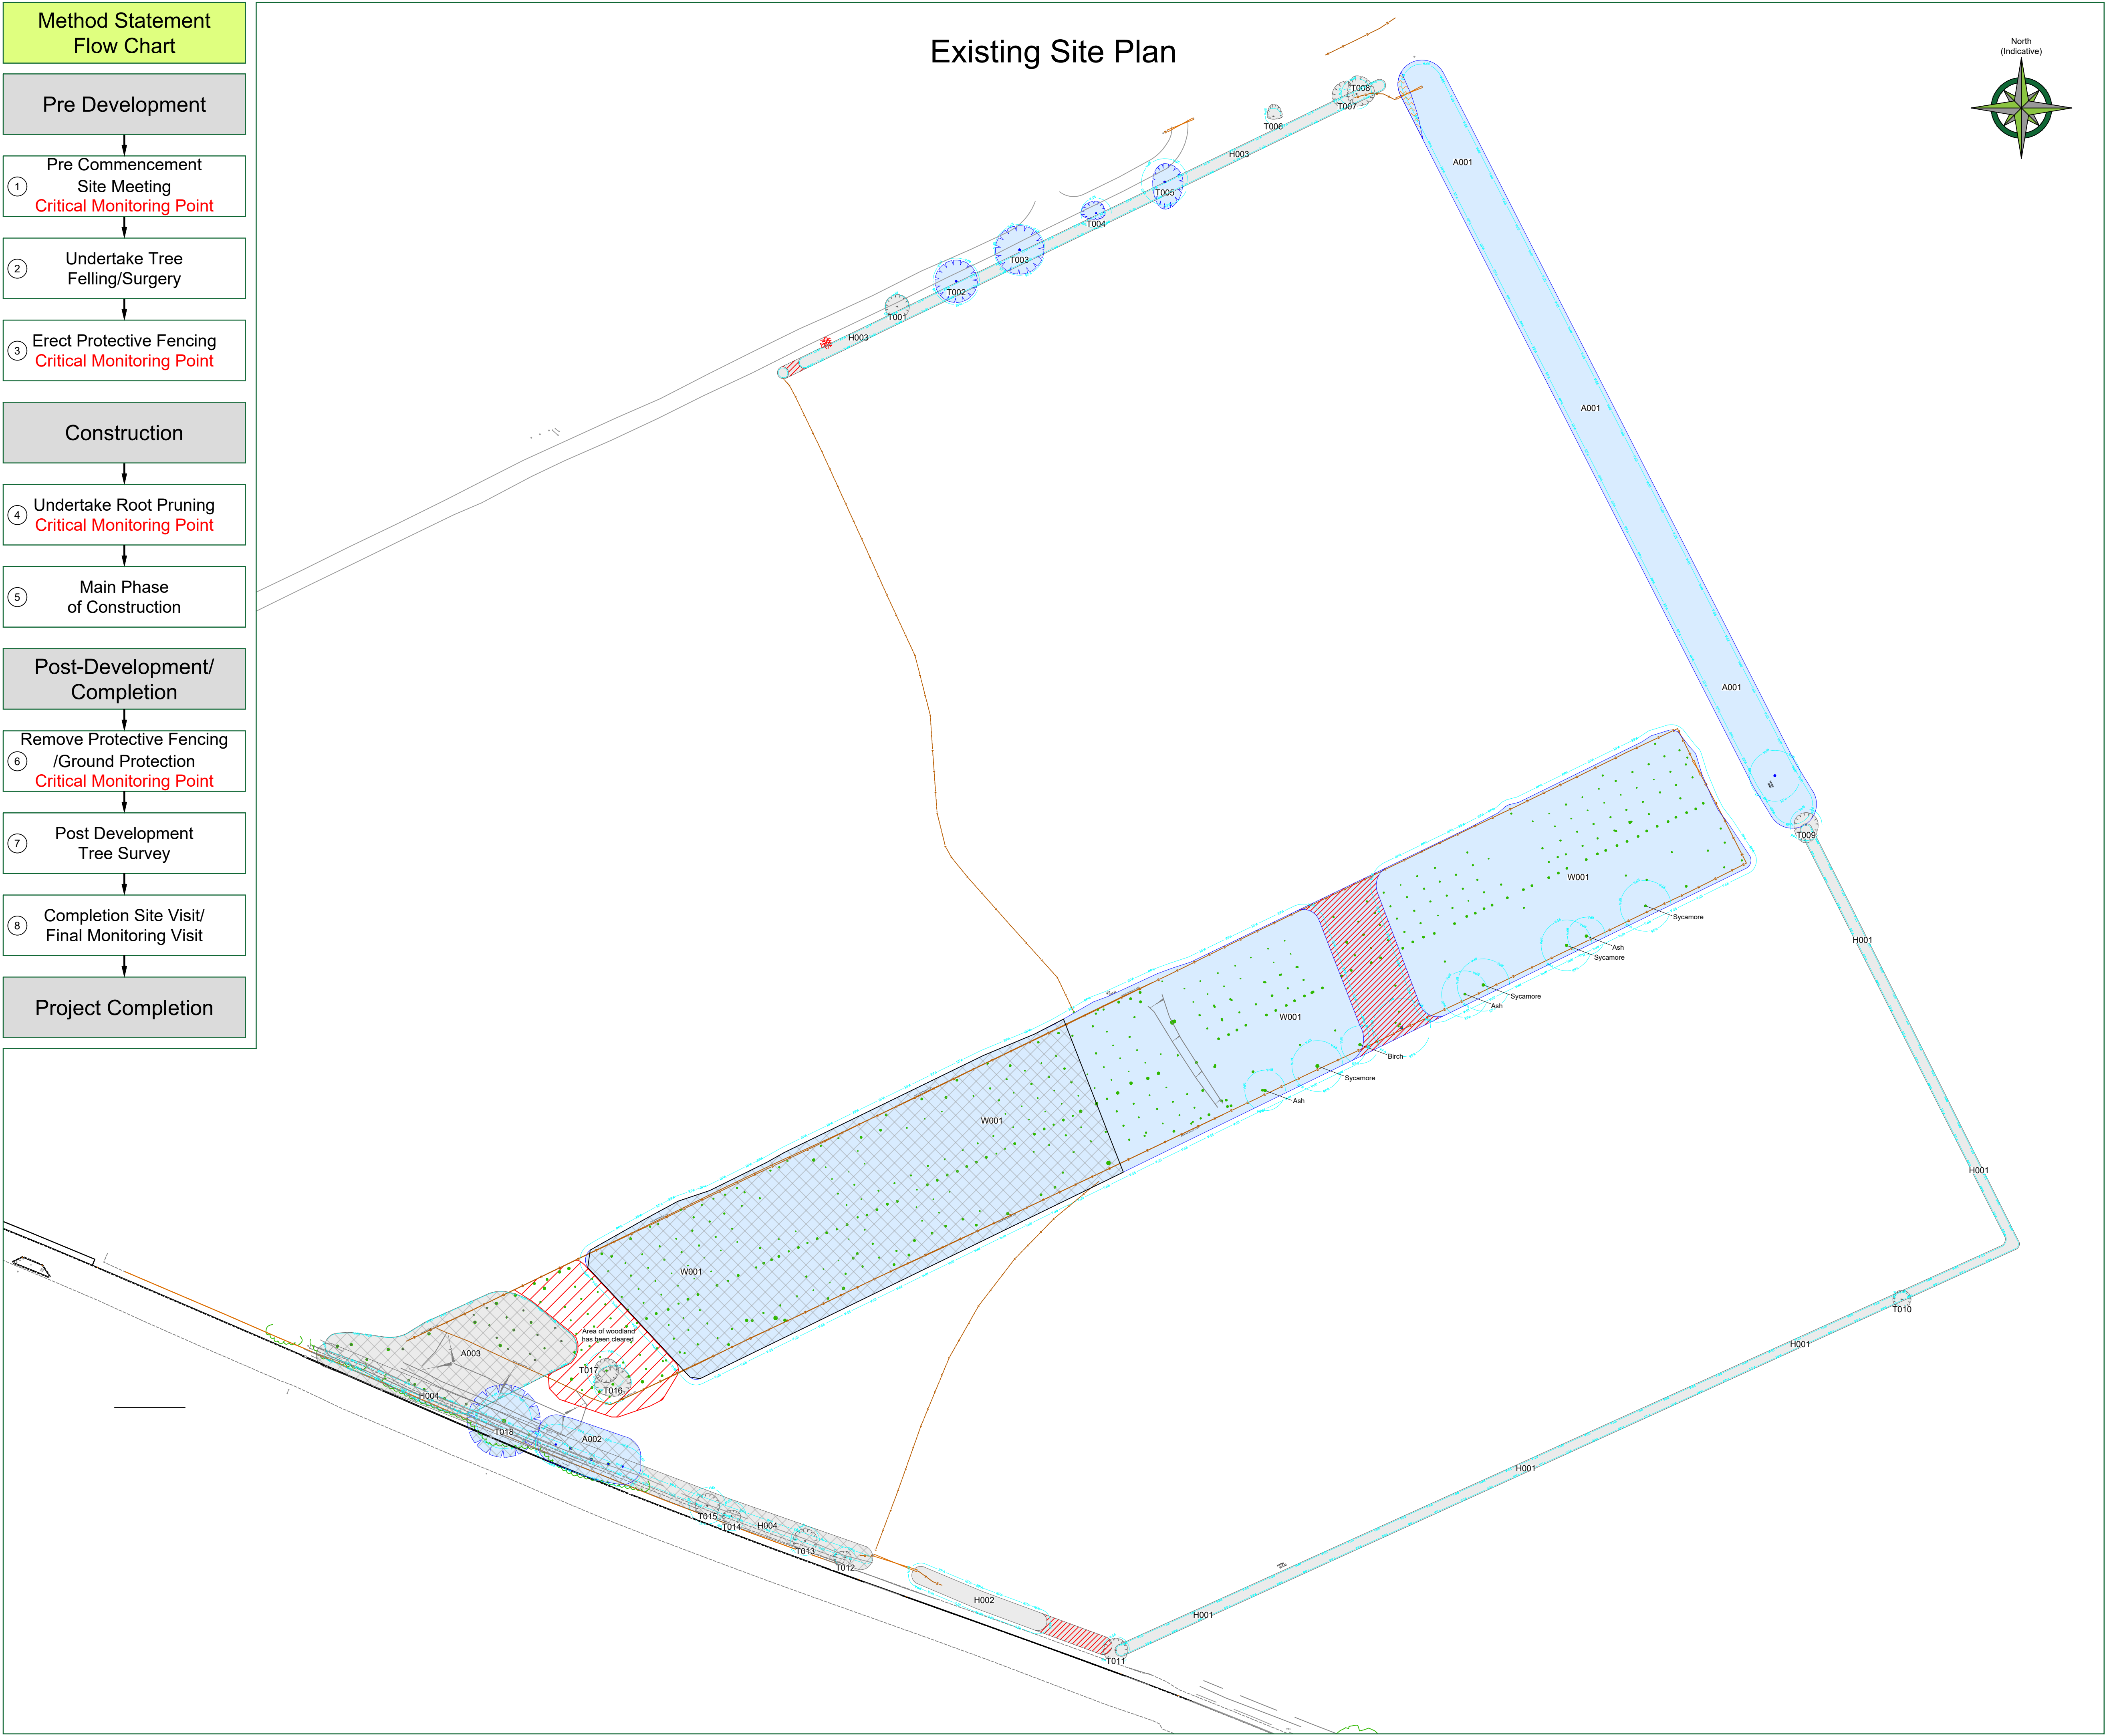


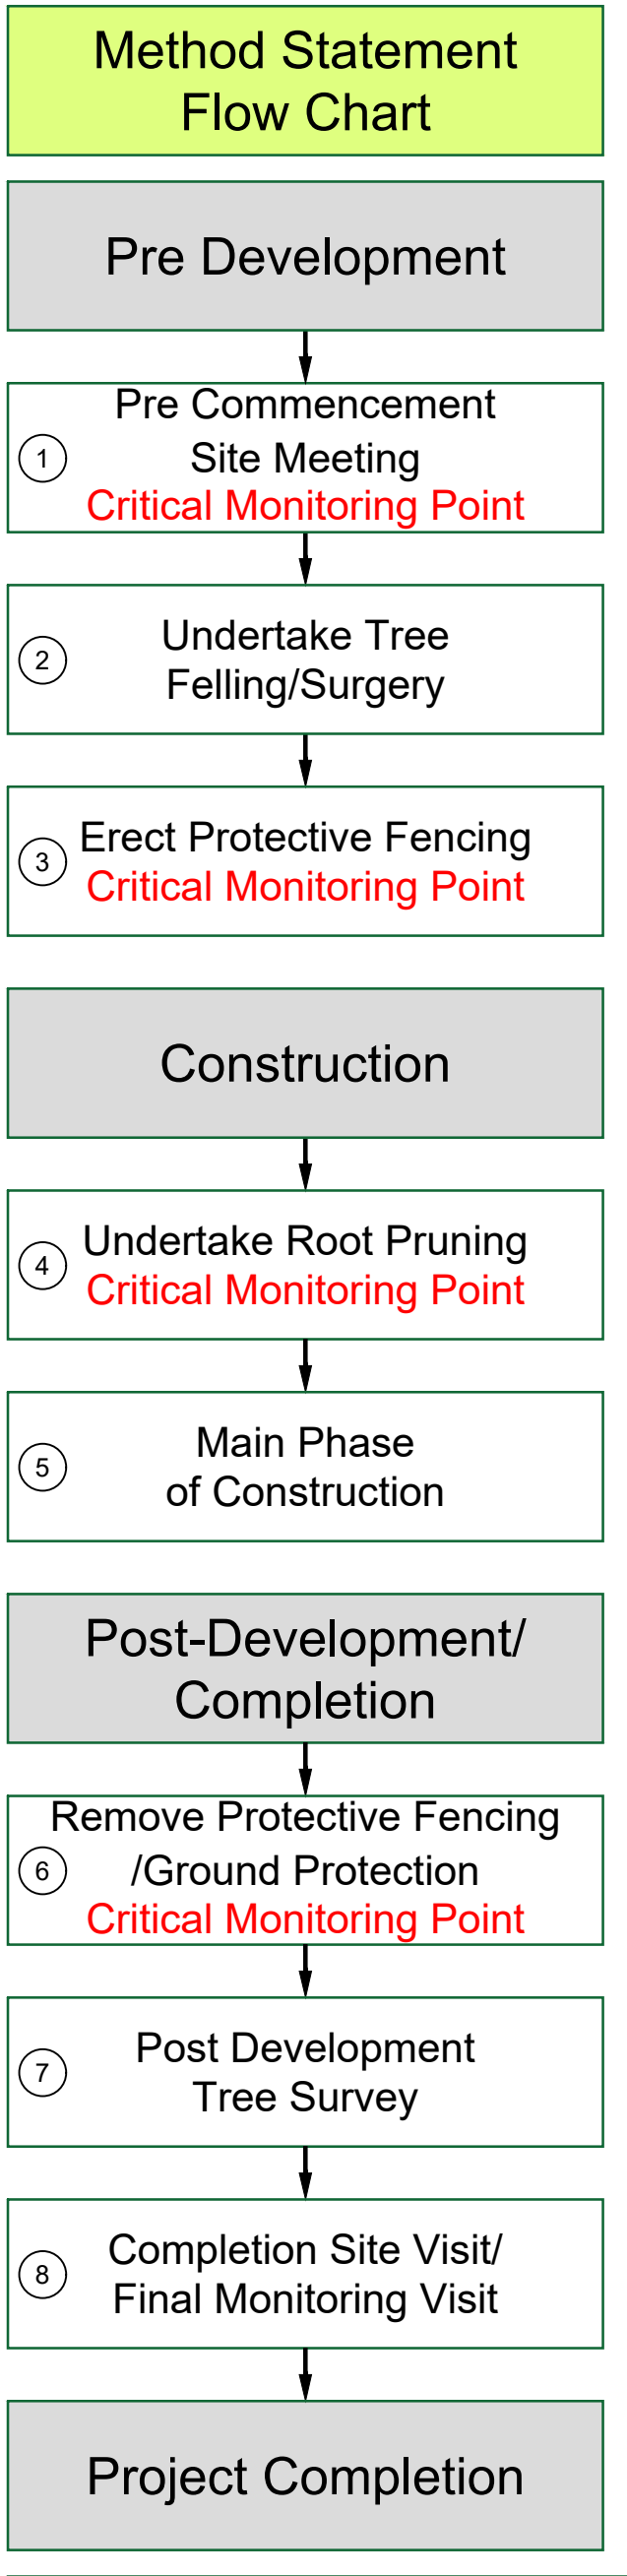

TREE PROTECTION STATUS

Hayden's contacted North Hertfordshire District Council on 03/04/2025. We were informed that:

- No TPO's are present on site
- The site is not located within a conservation area

CATEGORY AND DEFINITION

Trees unsuitable for retention

Category U Those in such condition that they cannot realistically be retained as living trees in the current land use for longer than 10 years

Trees to be considered for retention

Category A Trees of high quality with an estimated remaining life expectancy of at least 40 years

Category B Trees of moderate quality with an estimated remaining life expectancy of at least 20 years

Category C Trees of low quality with an estimated remaining life expectancy of at least 10 years, or young trees with a stem diameter below 150mm

NOTE:

Hayden's Arboricultural Consultants were provided with a Topographical Survey but these do not always show the positions of all the trees/features on site. The locations of any additional features have been fixed using GPS. As such the position of the trees/landscape features should not be taken as exact but gives a fair distribution of their locations on site.

LEGEND

- Existing Tree/Feature BS 5837:2012 Category B
- Existing Tree/Feature to be crown lifted to allow for development
- Existing Tree/Hedge to be removed to allow for development BS 5837:2012 Category B
- Existing Tree/Feature BS 5837:2012 Category C
- Existing Tree/Hedge to be removed to allow for development BS 5837:2012 Category C
- Line of Root Protection Area (RPA) - calculated following guidelines set in BS 5837:2012
- Dead or Dying Tree
- Topo stem location within woodland
- Line of proposed Root Pruning
- Line of proposed temporary protective barrier
- Trees outside of the application boundary however have been picked up due to proximity of development

Temporary protective fencing

1 - Standard scaffold poles
2 - Heavy gauge 2m tall galvanized steel and welded mesh with panels
3 - Panels secured to uprights and cross-members with wire lath
4 - Ground level
5 - Uprights driven into the ground until secure (minimum depth 0.6m)
6 - Standard scaffold clamps

Scale 1:500

0m 10m 20m 30m 40m 50m

HAYDEN'S
Arboricultural Consultants

© HAYDEN'S 2025

5 Moseleys Farm Business Centre
Fornham All Saints,
Bury St Edmunds
Suffolk IP28 6JY

Head Office: 01284 765391
Southern Office: 01722 657423
Email: info@treesurveys.co.uk
www.treesurveys.co.uk

Client: Beck Homes
Drawing Title: AIA & TPP

Site: Station Road, Ashwell, Baldock, SG7 5LT

Date: 15/09/25
Drawn By: GM
Kad File Ref: C:\Pro\11608-D-AIA.dwg

Scale: 1:500 (A0)
Checked By: MP
Drawing No: 11608-D-AIA
Rev: A