
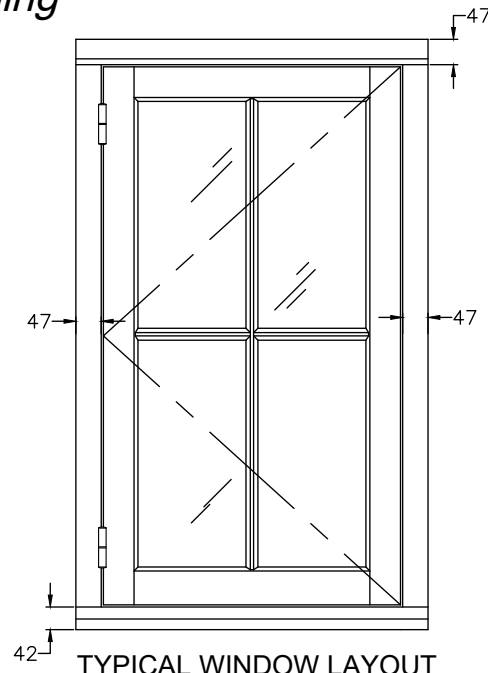


CONSERVATION CASEMENT SIDE HUNG SYSTEM, 14mm Glazing

Ovolo Profile on Frame and Beading

08/08/2022 REVISION D

FILE: SH1-01aSX

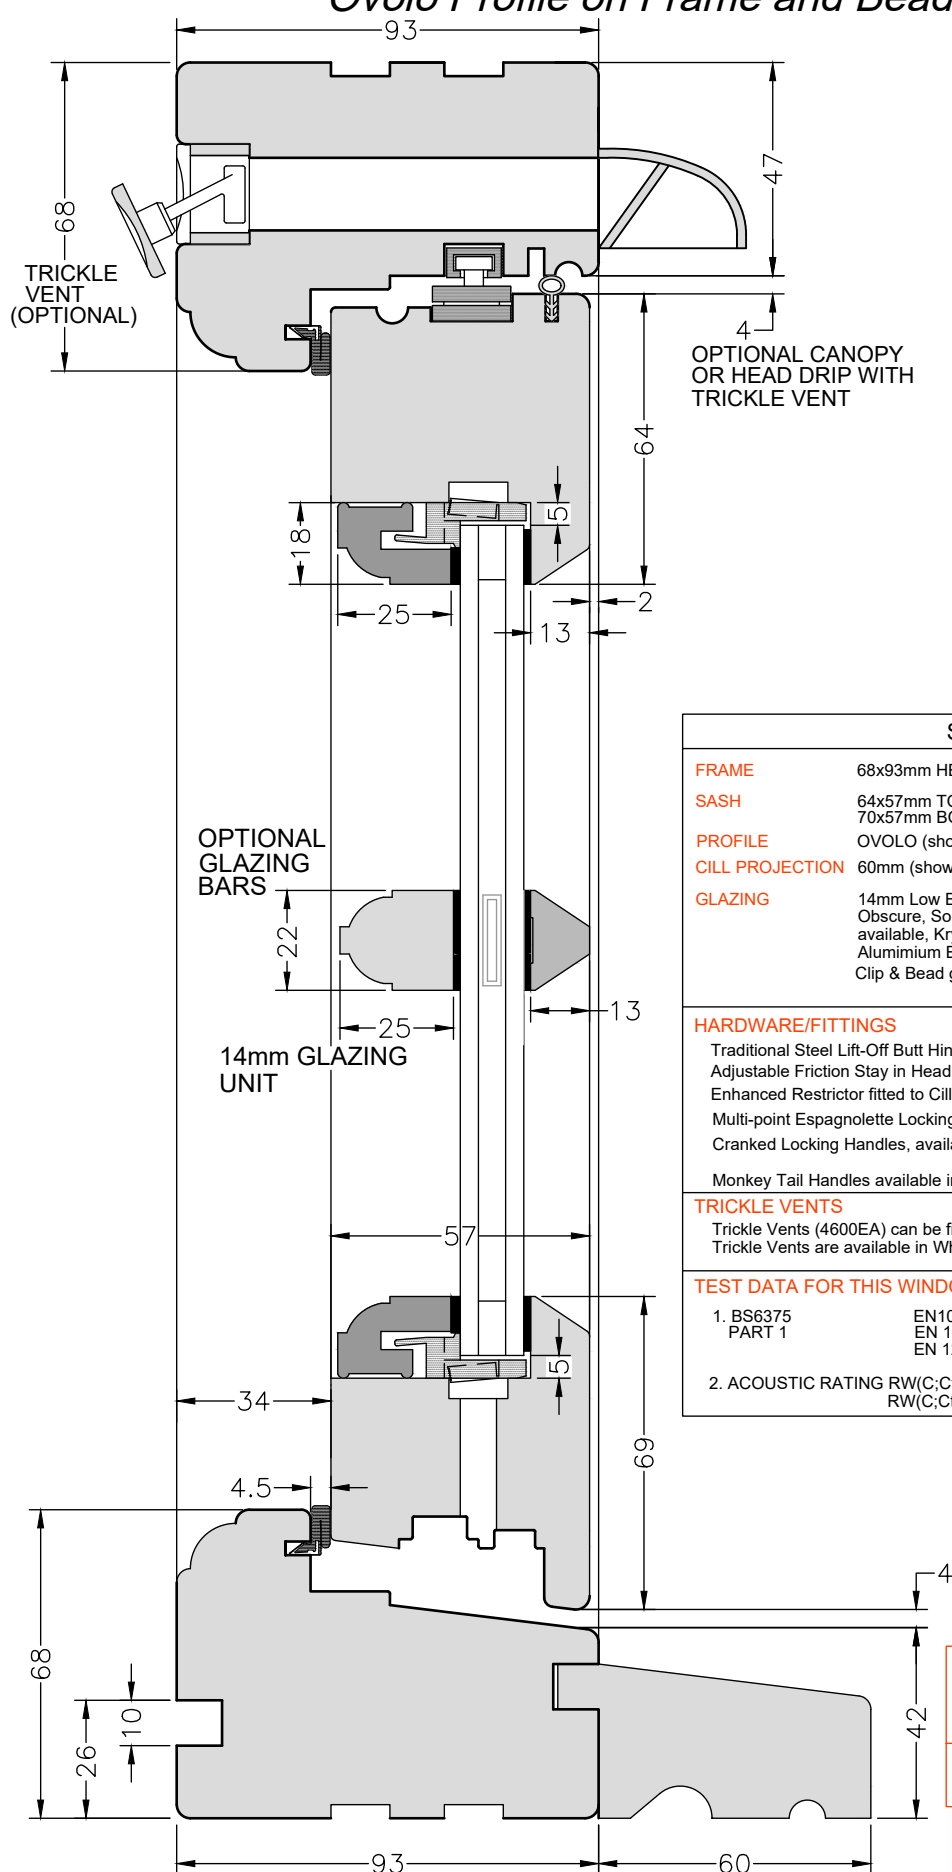

SPECIFICATIONS

FRAME 68x93mm HEAD, JAMBS, CILL, MULLION & TRANSOM.

SASH 64x57mm TOP RAIL & STILES, .
70x57mm BOTTOM RAIL, Drained and Vented.

PROFILE OVOLO (shown) LAMBS TONGUE or SQUARE EDGE

CILL PROJECTION 60mm (shown) Additional Options: Flush, 35mm or 85mm.

GLAZING 14mm Low E Sealed Unit, (4mm/6mm Spacer/4mm)
Obscure, Sound Control, Toughened and Laminated Options
available, Krypton filled cavity.
Aluminium Edge Spacer, colour SILVER or BRONZE.
Clip & Bead glazing bead system.

HARDWARE/FITTINGS

Traditional Steel Lift-Off Butt Hinges
Adjustable Friction Stay in Head
Enhanced Restrictor fitted to Cill (Optional)
Multi-point Espagnolette Locking System
Cranked Locking Handles, available in Polished Brass, Polished Chrome, Satin Chrome
Bright Bronze, Satin Bronze, Black or White.
Monkey Tail Handles available in Black.

TRICKLE VENTS

Trickle Vents (4600EA) can be fitted to Head. Timber Head Drip (as shown) or canopy fitted.
Trickle Vents are available in White or Brown only.

TEST DATA FOR THIS WINDOW

- BS6375 PART 1 EN1026:2000 AIR PERMEABILITY CLASS 4
EN 1027:2000 WATERTIGHTNESS CLASS E1200
EN 12211:2000 RESISTANCE TO WIND LOAD CLASS C5
- ACOUSTIC RATING RW(C;Ctr)= 40 (-2;6) db with sound control glass.
RW(C;Ctr)= 36 (-2;6) db with standard 4/14/4 glass.

**DUE TO PROGRESSIVE DEVELOPMENT
MUMFORD & WOOD LIMITED RESERVE
THE RIGHT TO MODIFY OR CHANGE
SPECIFICATIONS WITHOUT PRIOR NOTICE**

THIS DRAWING & SPECIFICATIONS ARE THE PROPERTY OF MUMFORD & WOOD Ltd. THEY ARE ISSUED IN STRICT CONFIDENCE AND SHALL NOT BE REPRODUCED, COPIED OR USED AS THE BASIS FOR MANUFACTURING WITHOUT WRITTEN PERMISSION.



TOWER BUSINESS PARK,
KELVEDON ROAD
TIPTREE, ESSEX
CO5 0LX
Tel: 01621 818155 FAX: 01621 818175
EMAIL: sales@mumfordwood.com
WEB: www.mumfordwood.com

WINDOW BOARD GROOVE AS STANDARD
NO WINDOW BOARD GROOVE: OPTIONAL
HEAD/CILL SECTION