




CONSERVATION BI-FOLD HEAD & ALUMINIUM CILL SECTION

29/01/2020 REVISION F
FILE: BF1-11SX

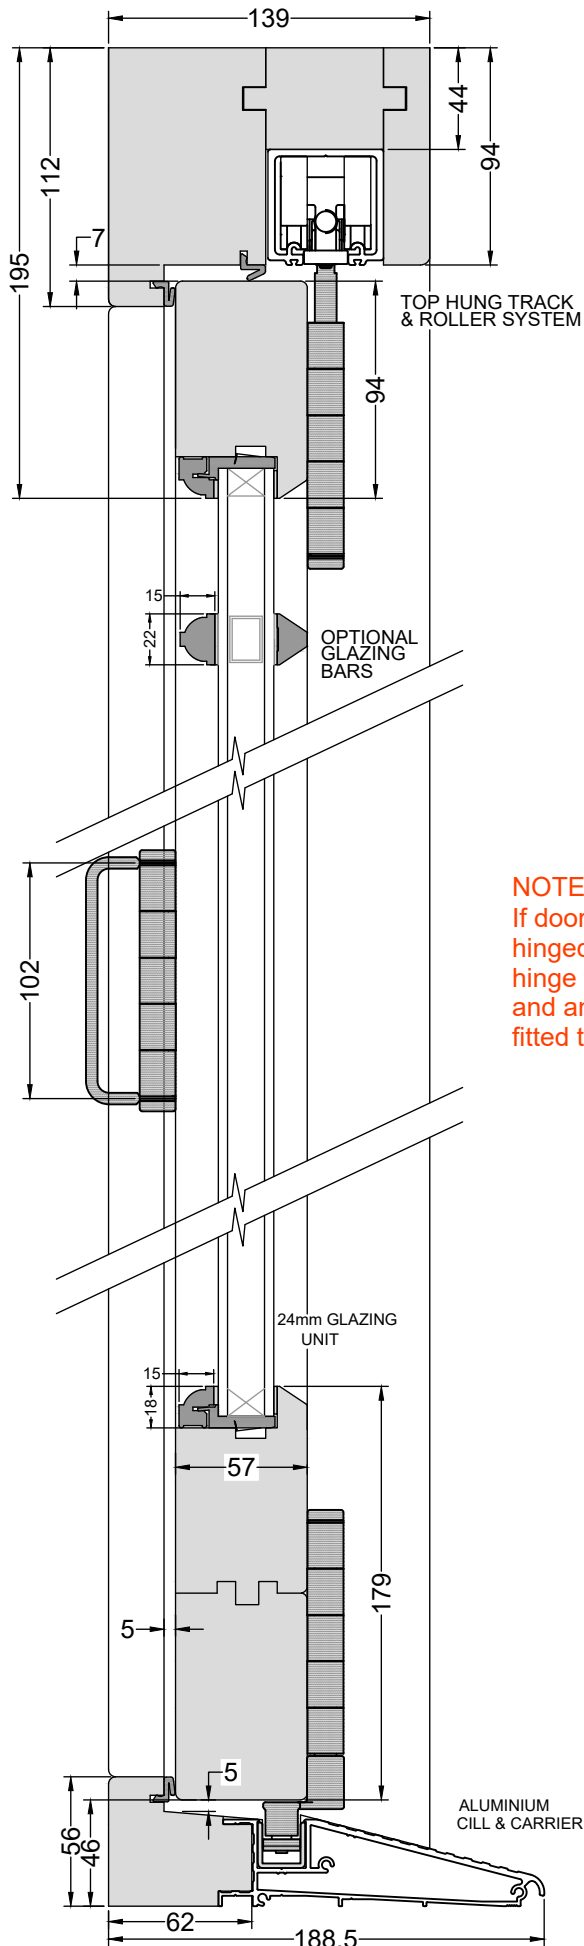

STANDARD SPECIFICATIONS	
FRAME	112 x 139mm HEAD, 50 x 139 JAMBS, 141 x 37 ALUMINIUM CILL with 56 x 62 UPSTAND
SASH	94 x 57mm TOP RAIL & STILES, 179 x 57mm BOTTOM RAIL 179 x 57mm MID RAIL if specified.
PROFILE	SQUARE EDGE on FRAME, OVOLO (shown) or LAMBS TONGUE on DOOR LEAF.
GLAZING	24mm Low E Sealed Unit. (4mm/16mm/4mm) with warm Obscure, Sound Control, Toughened and Laminated Options available, Argon filled cavity. Outer perimeter has Standard Warm Edge Spacer, colour WHITE, Optional BLACK. Clip & Bead glazing bead system. Also available with 14mm glazing unit (4/6/4) with SILVER or BRONZE colour spacer
PANEL OPTIONS	28mm Insulated Core MDF Faced Flat Panel. 45mm Insulated Core with MDF Raised & Fielded Profile.
HARDWARE/FITTINGS	Top Hung Track & Roller sytem, Flush fitting Hinges & shootbolts. Hinge finishes:Stainless Steel, PVD Brass. Multi-point espagnolette lock with central mortice dead bolt. Aluminium Mobility Cill with Silver or Bronze/Black effect finish. Lever type Handles with Backplate, available in Brass, Polished Chrome and Satin Chrome,
NOTE THIS IS A TOP HUNG SYSTEM. CUSTOMER SHOULD ENSURE STRUCTURE/LINTEL IS ADEQUATE FOR SUPPORT. DETAILS AVAILABLE ON REQUEST.	

NOTE
If door is over 2250mm high
hinged doors have an additional
hinge fitted (4 per door)
and an additional pivot hinge is
fitted to each jamb.

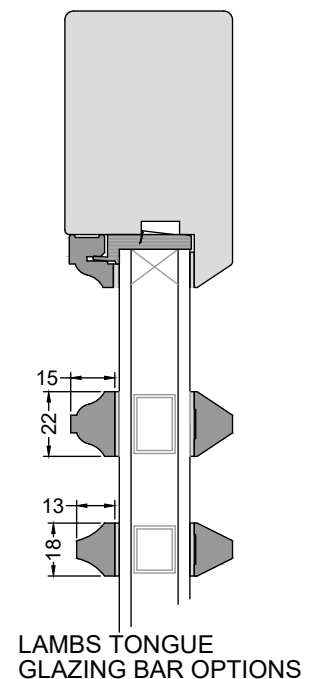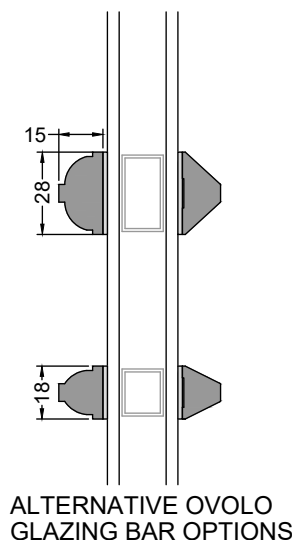

**DUE TO PROGRESSIVE DEVELOPMENT
MUMFORD & WOOD LIMITED RESERVE
THE RIGHT TO MODIFY OR CHANGE
SPECIFICATIONS WITHOUT PRIOR NOTICE**

THIS DRAWING & SPECIFICATIONS ARE THE PROEPTY OF MUMFORD
& WOOD Ltd. THEY ARE ISSUED IN STRICT CONFIDENCE AND SHALL
NOT BE REPRODUCED, COPIED OR USED AS THE BASIS FOR
MANUFACTURING WITHOUT WRITTEN PERMISSION.



TOWER BUSINESS PARK,
KELVEDON ROAD
TIPTRÉE, ESSEX
CO5 0LX
Tel: 01621 818155 FAX: 01621 818175
EMAIL: sales@mumfordwood.com
WEB: www.mumfordwood.com